


G. R. MERCHANT LTD.
1, LENG AMICE FMO
ARCHITECTURAL, STRUCTURAL
AND LAND DRAINAGE
CONSULTANTS

4 Wrights Mews,
 12A Park Road, Hobeasch,
 Spalding, Lincs. PE12 7EE
 Tel: 01468 490800
 Fax: 01468 425744
 E-Mail: gr.merchant@btconnect.com

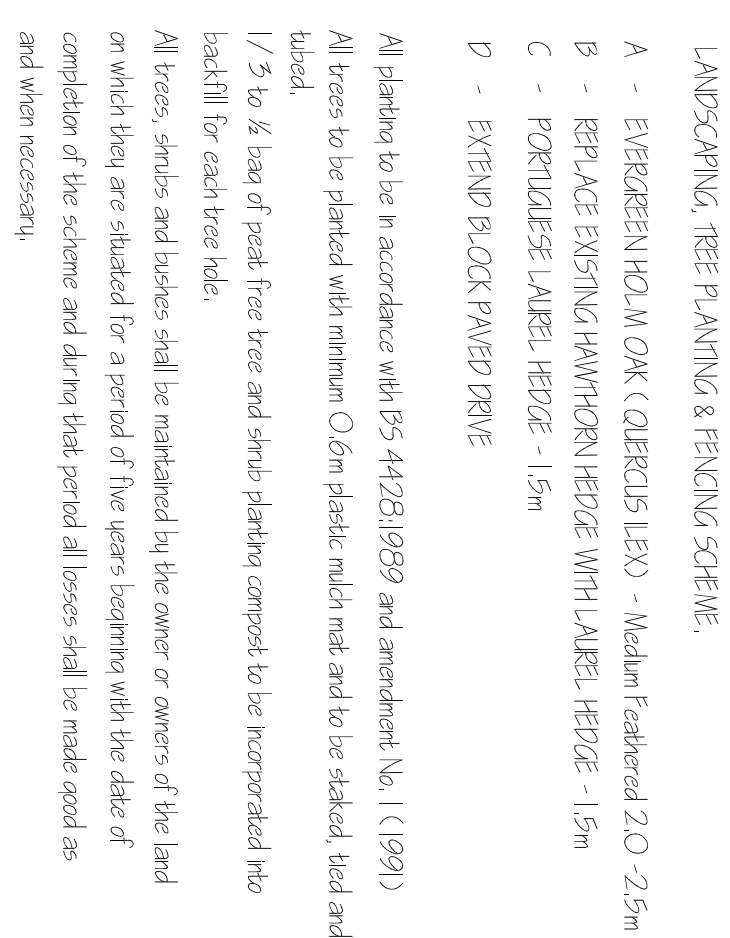

Scales

DO NOT SCALE FROM THIS DRAWING

50. *(Scale otherwise stated)*