
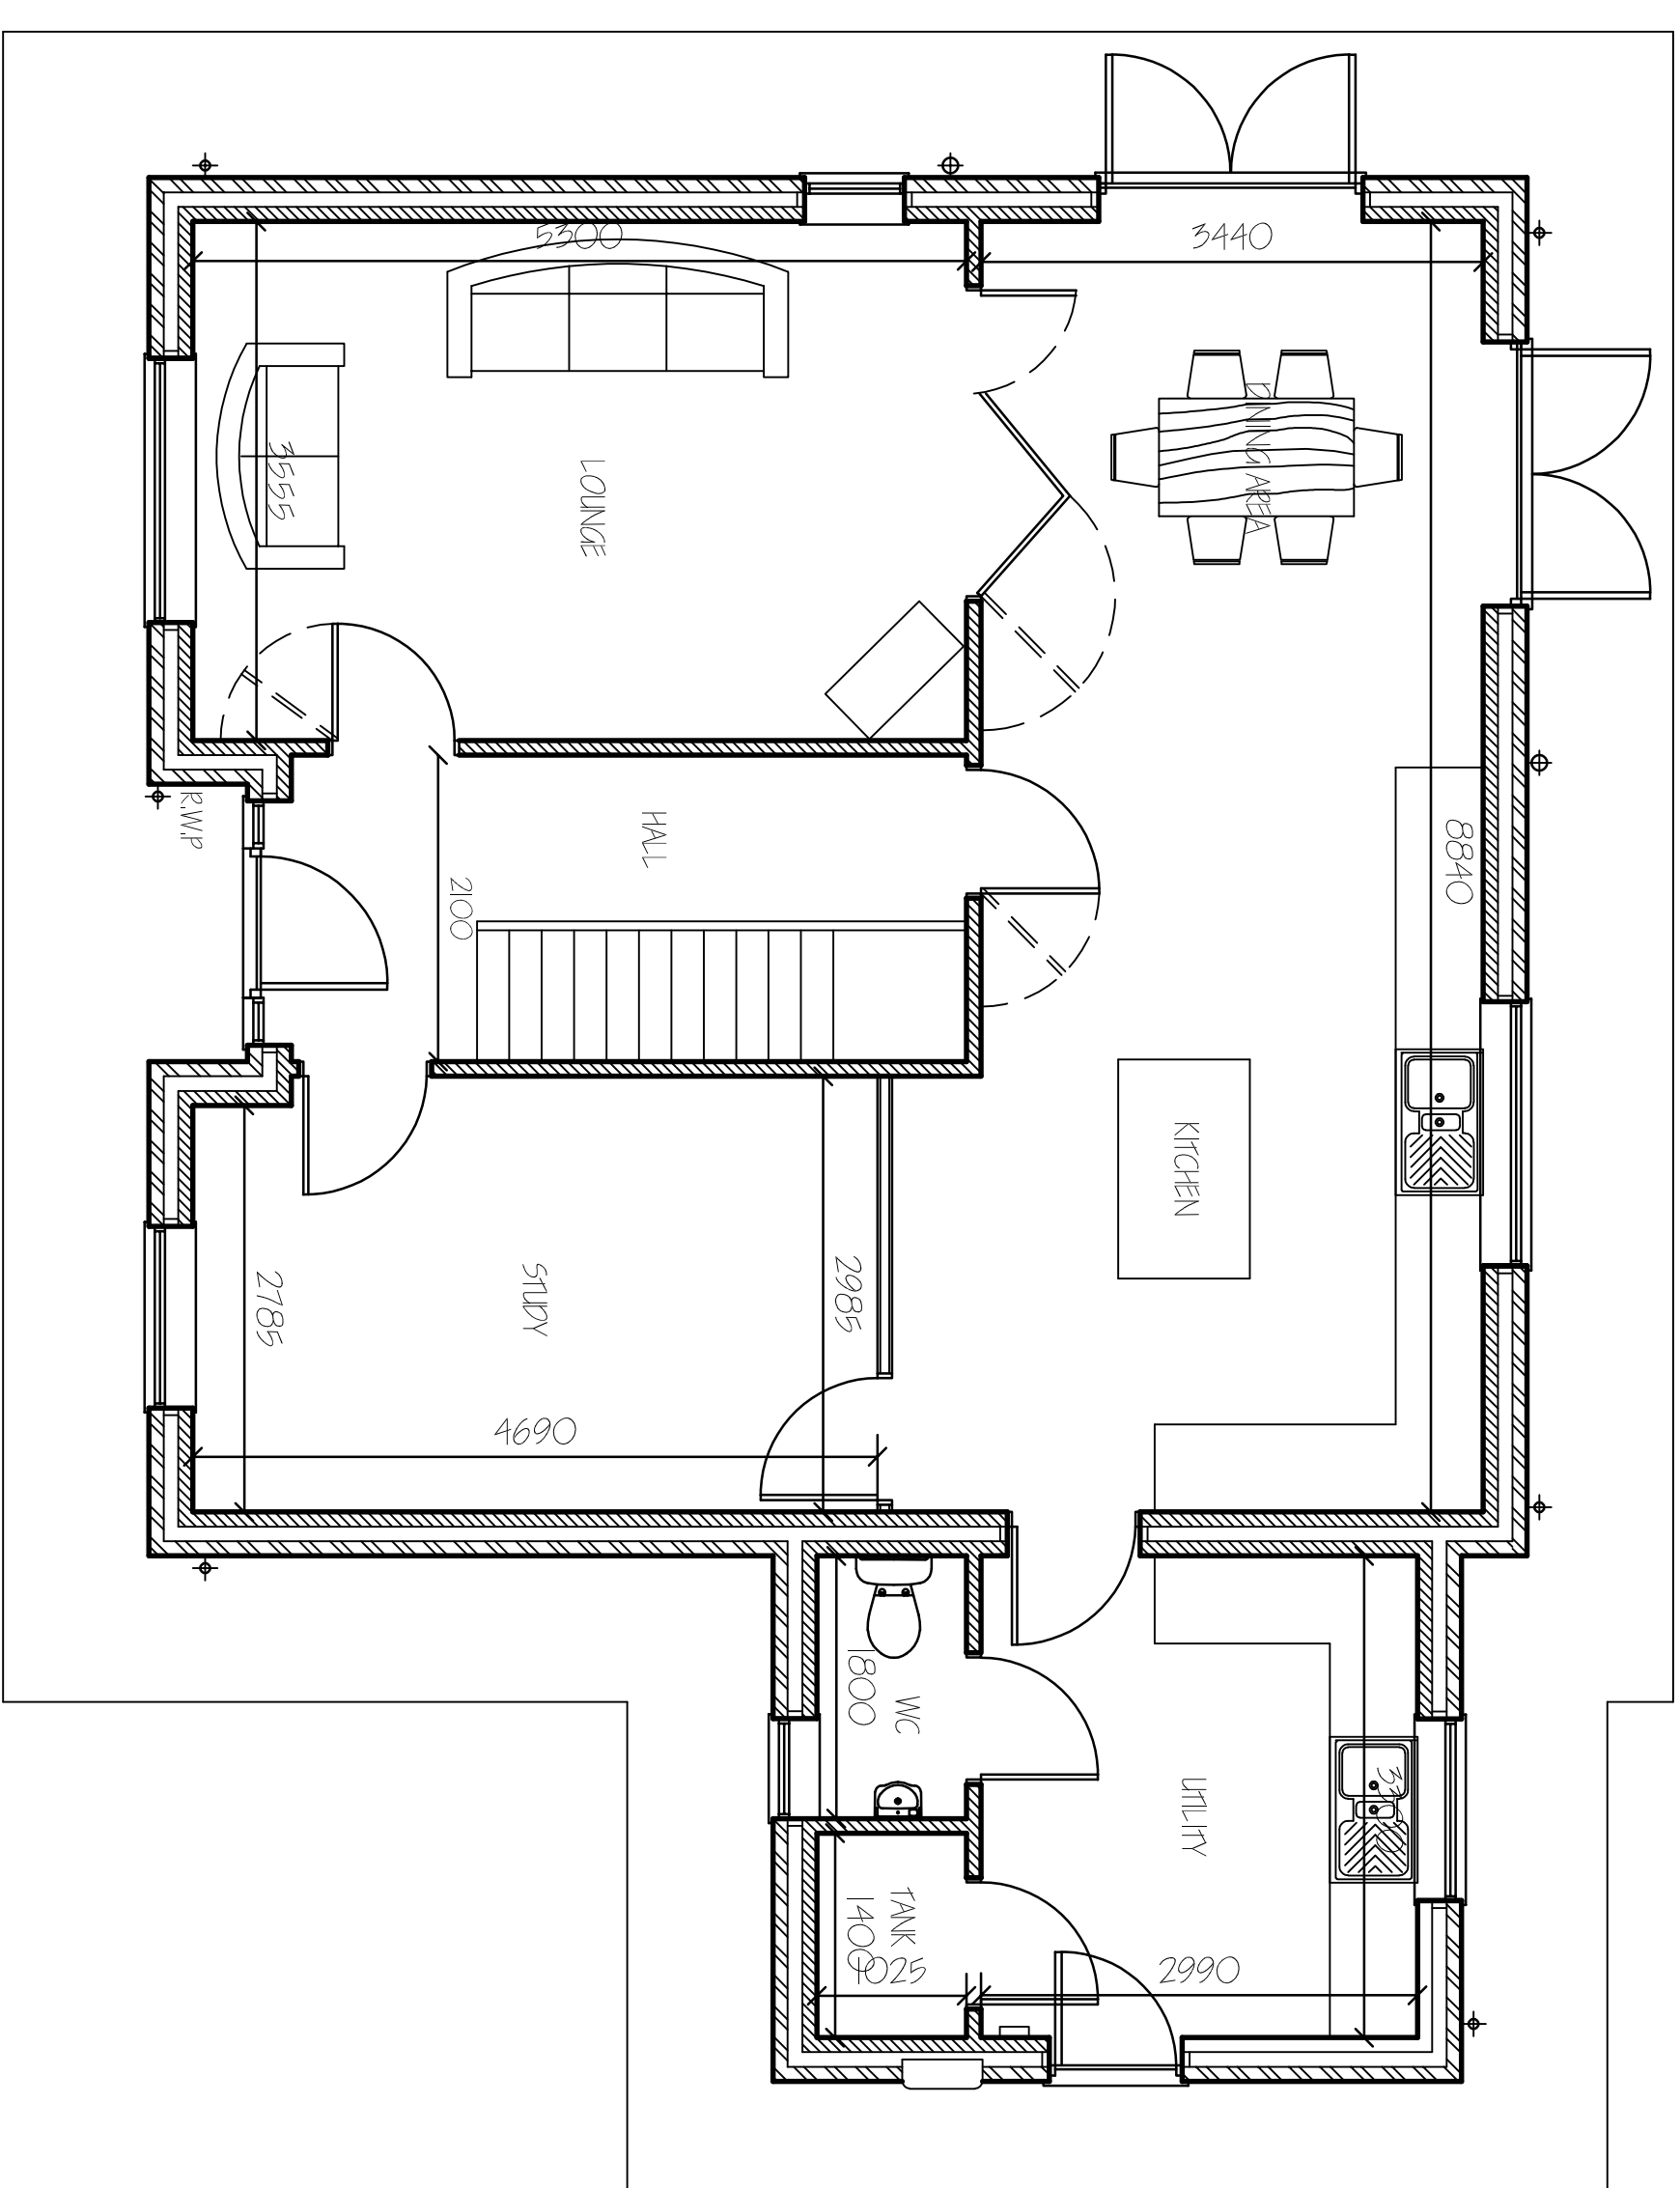
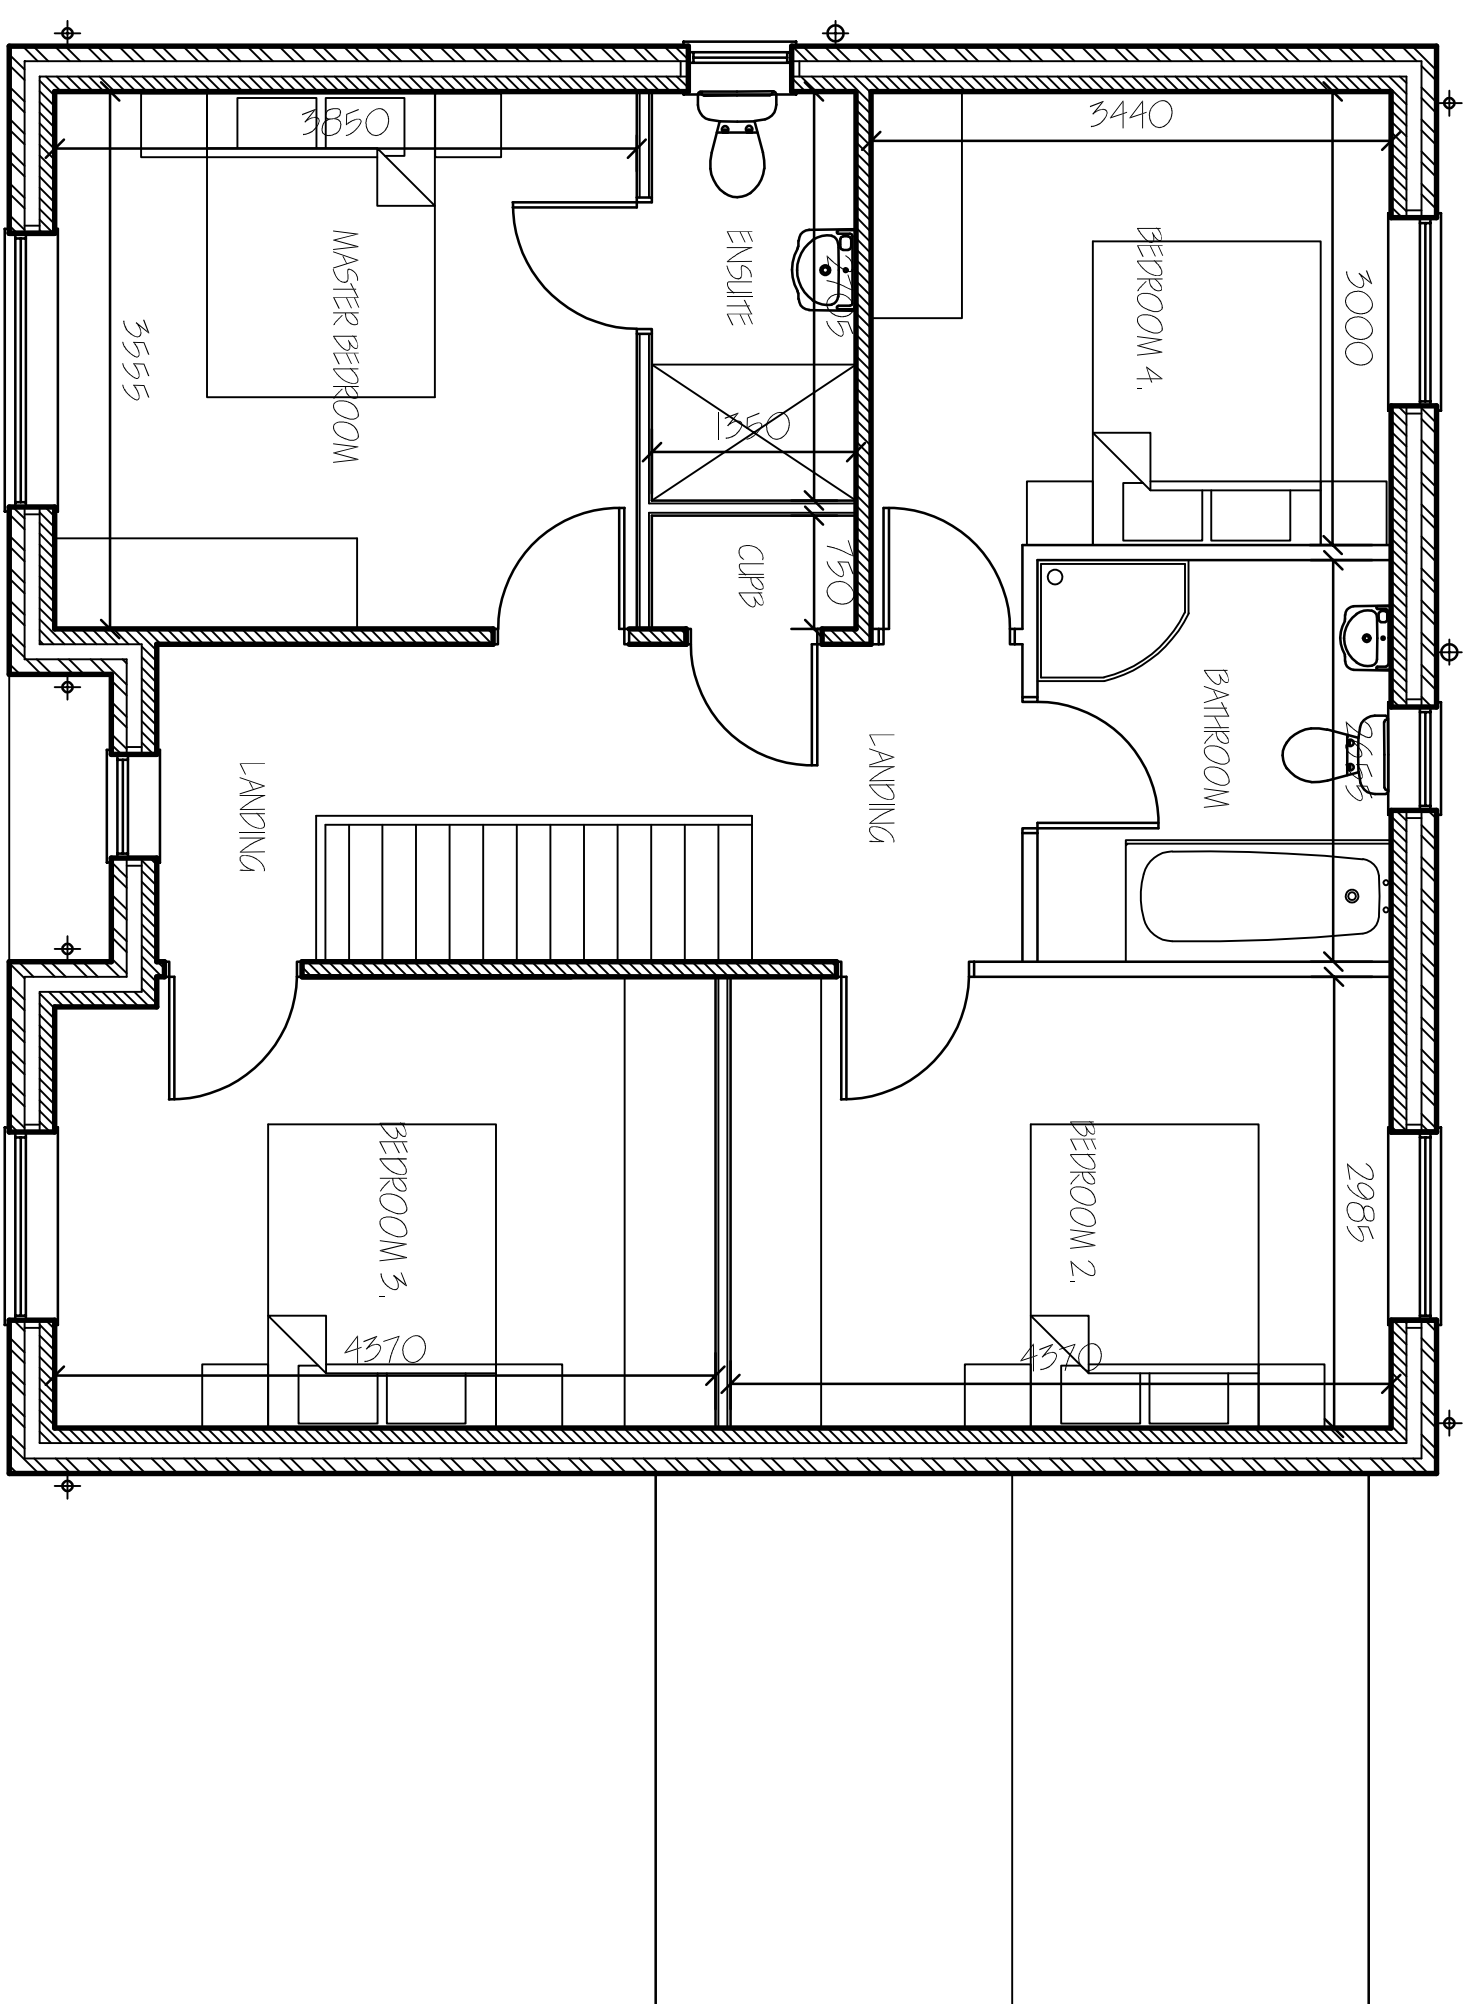
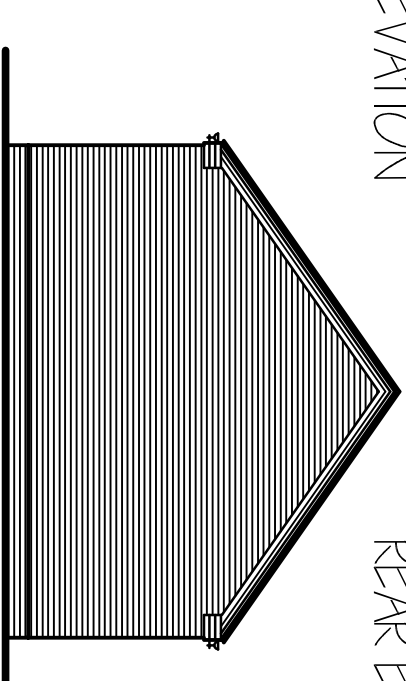
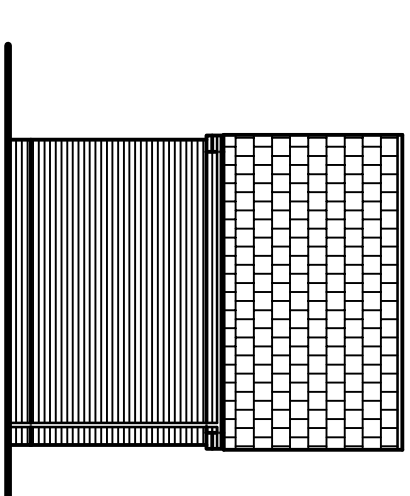
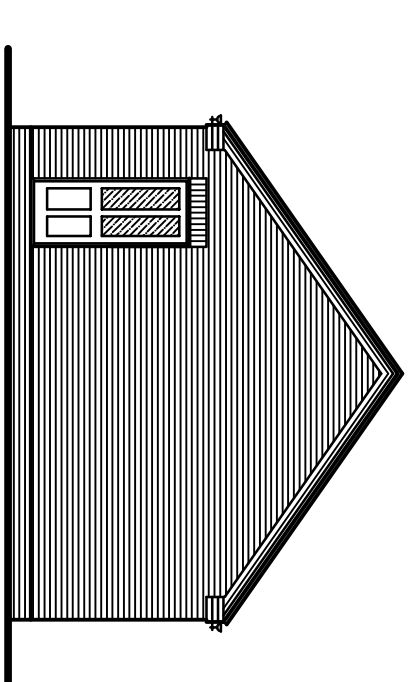
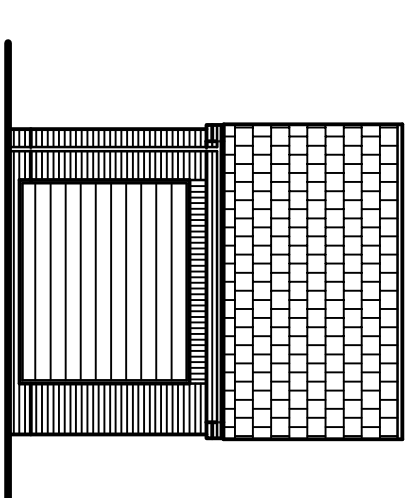
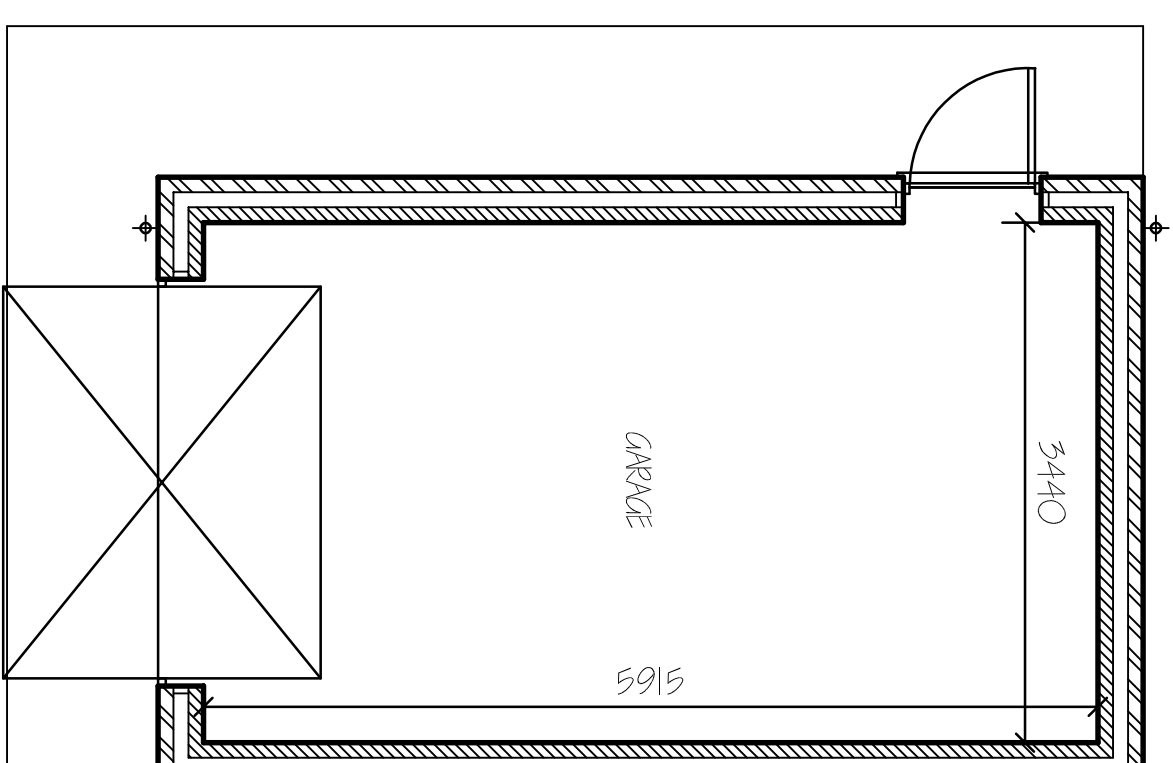
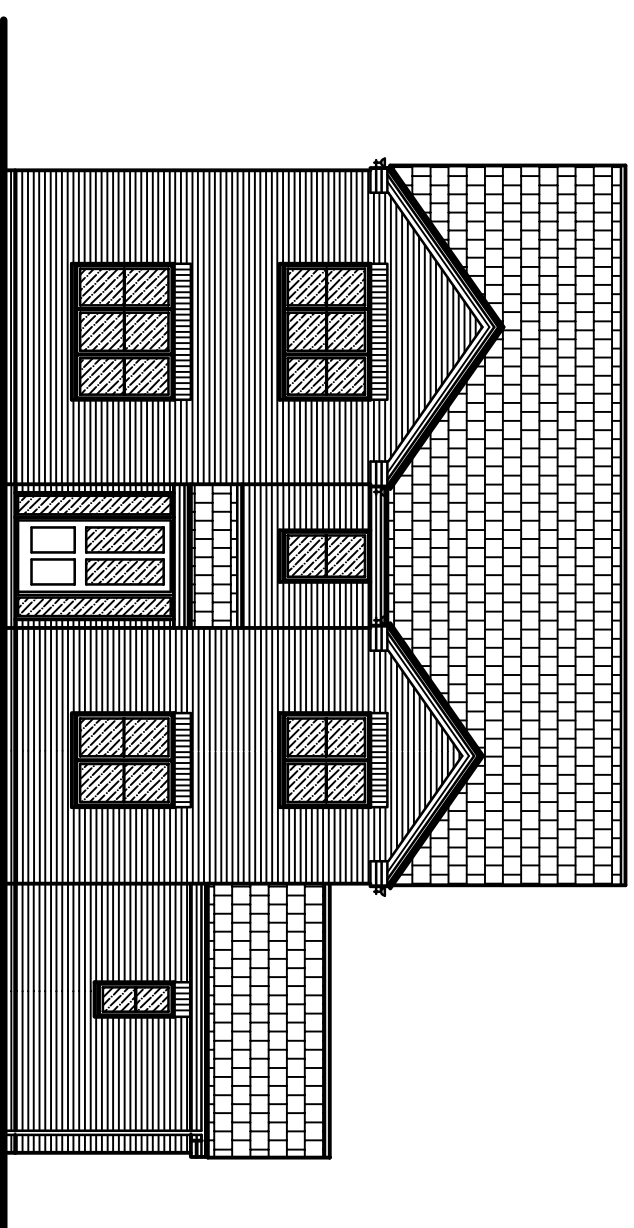
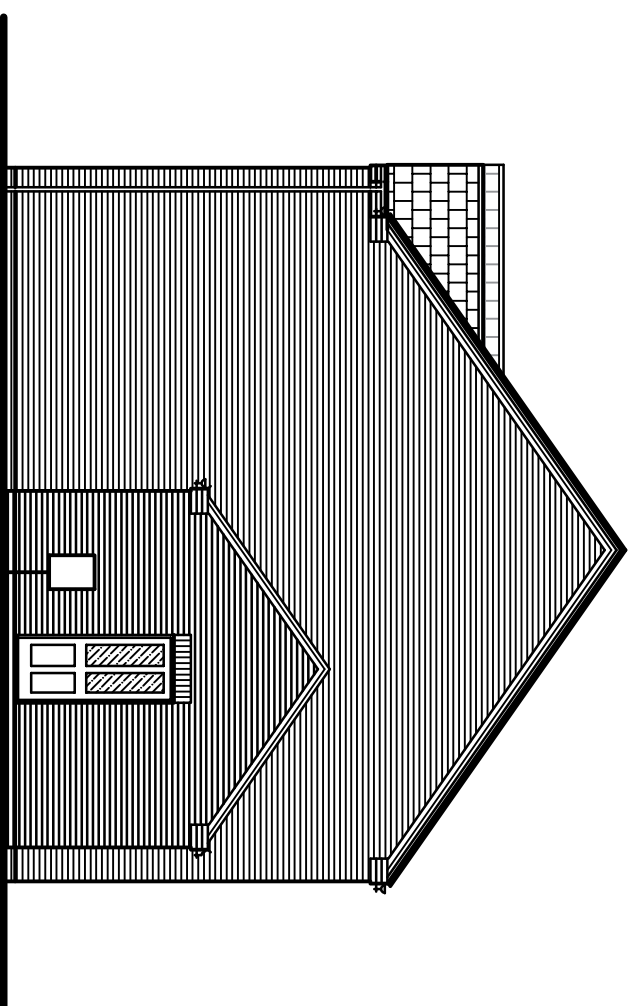
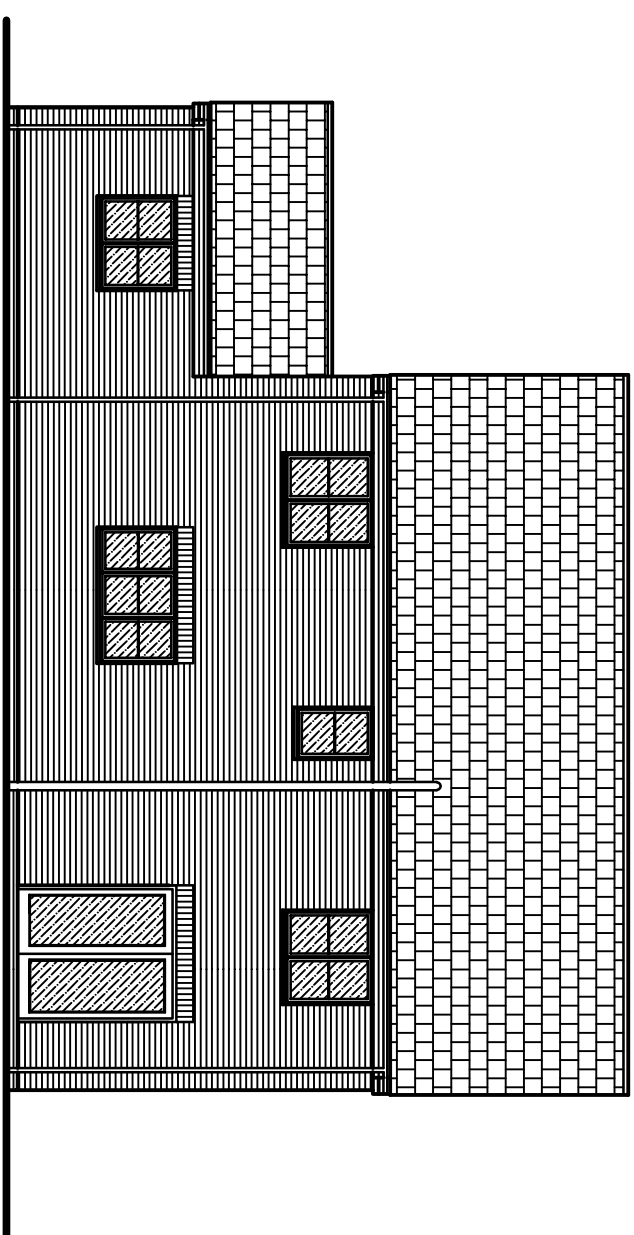


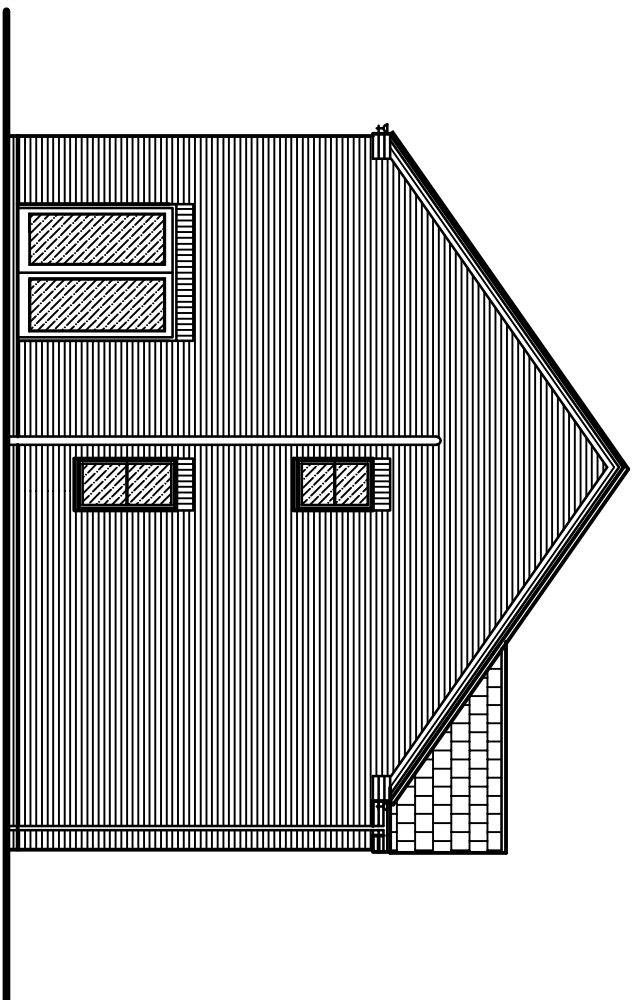

		G. R. MERCHANT L.L.T. ARCHITECTURAL CONSULTANTS	
Date 11/03/2024		Drawing No. 02A	
Scale AS SHOWN		Sheet 312.	
DO NOT SCALE FROM THIS DRAWING THIS DRAWING IS THE PROPERTY OF G. R. MERCHANT L.L.C. AND IS NOT TO BE REPRODUCED OR TRANSMITTED IN ANY FORM OR BY ANY MEANS, ELECTRONIC OR MECHANICAL, WITHOUT THE WRITTEN PERMISSION OF G. 