
H.M. LAND REGISTRY

TITLE NUMBER

LL72821

ORDNANCE SURVEY PLAN REFERENCE	TF3024	Scale 1/2500
COUNTY LINCOLNSHIRE	DISTRICT SOUTH HOLLAND	© Crown copyright

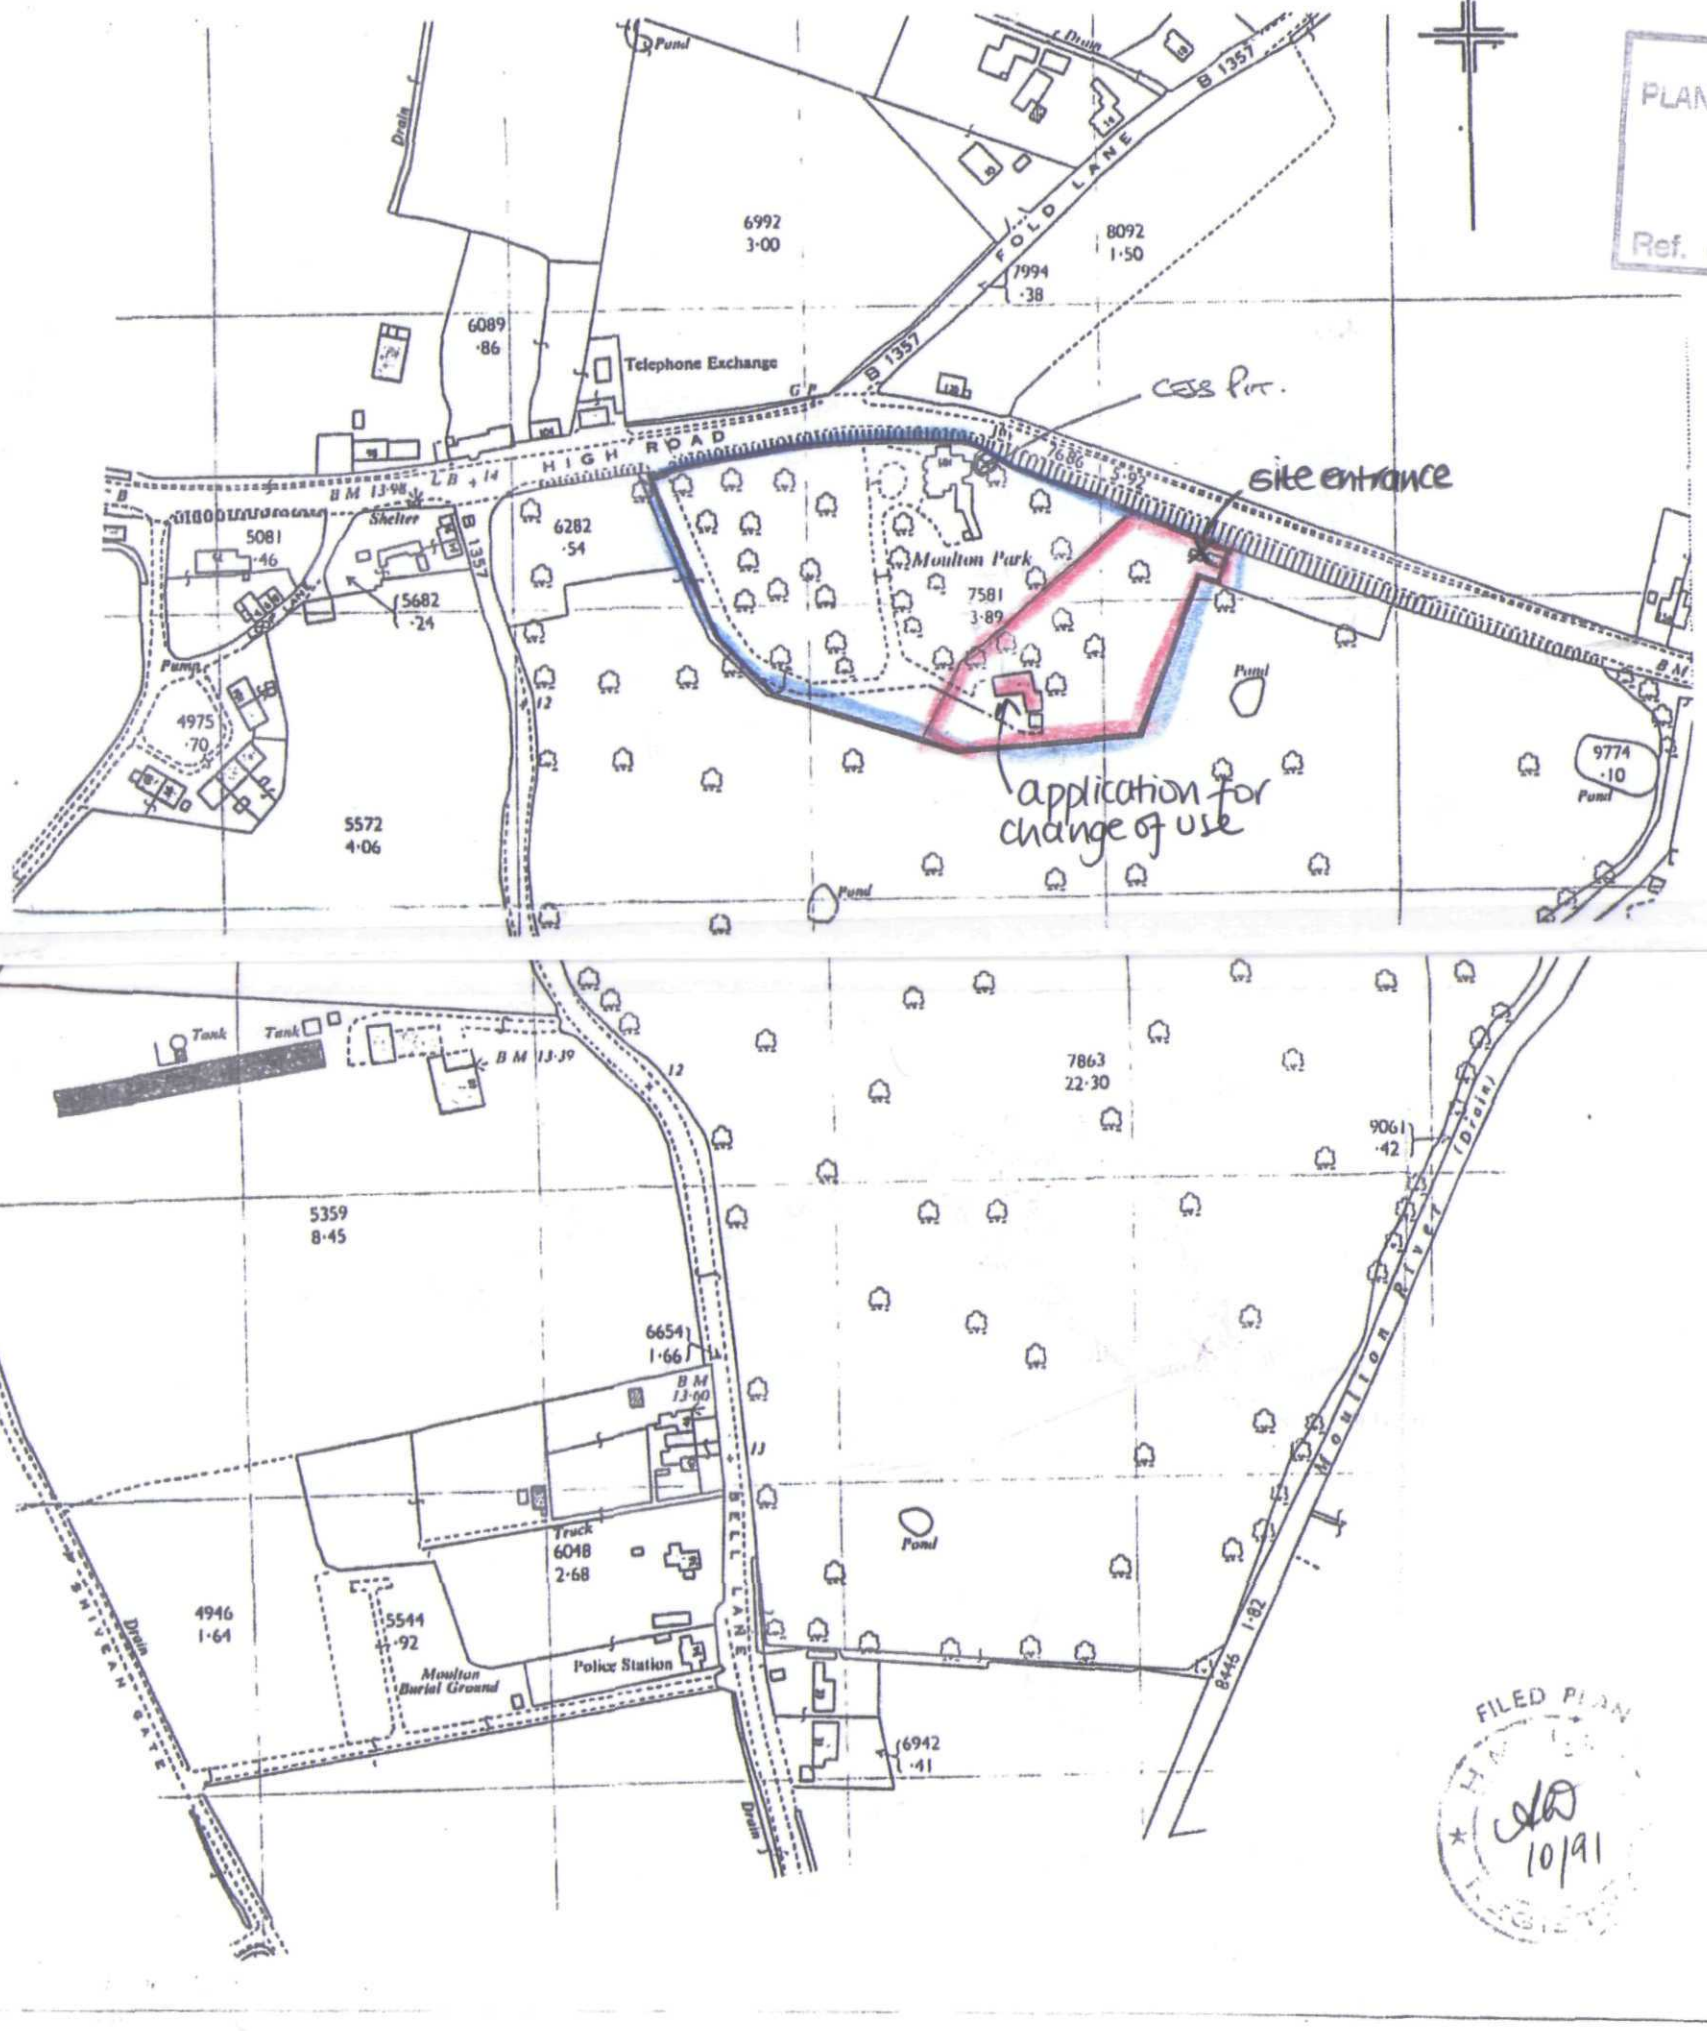

SHDC
PLANNING & DEVELOPMENT
05 MAR 2004
Ref. 0301/04

FILED PLAN
10/91

This office copy shows the state of the title plan on **24 October 2001** at **16:53:00**. It may be subject to minor distortions in scale.
Under s.113 of the Land Registration Act 1925, this copy is admissable in evidence to the same extent as the original.
Issued on 24 October 2001.
This title is dealt with by the **Kingston-Upon-Hull District Land Registry.**
© Crown copyright. Produced by HMLR. Further reproduction in whole or part is prohibited without the prior written permission of Ordnance Survey. Licence Number GD272728.