
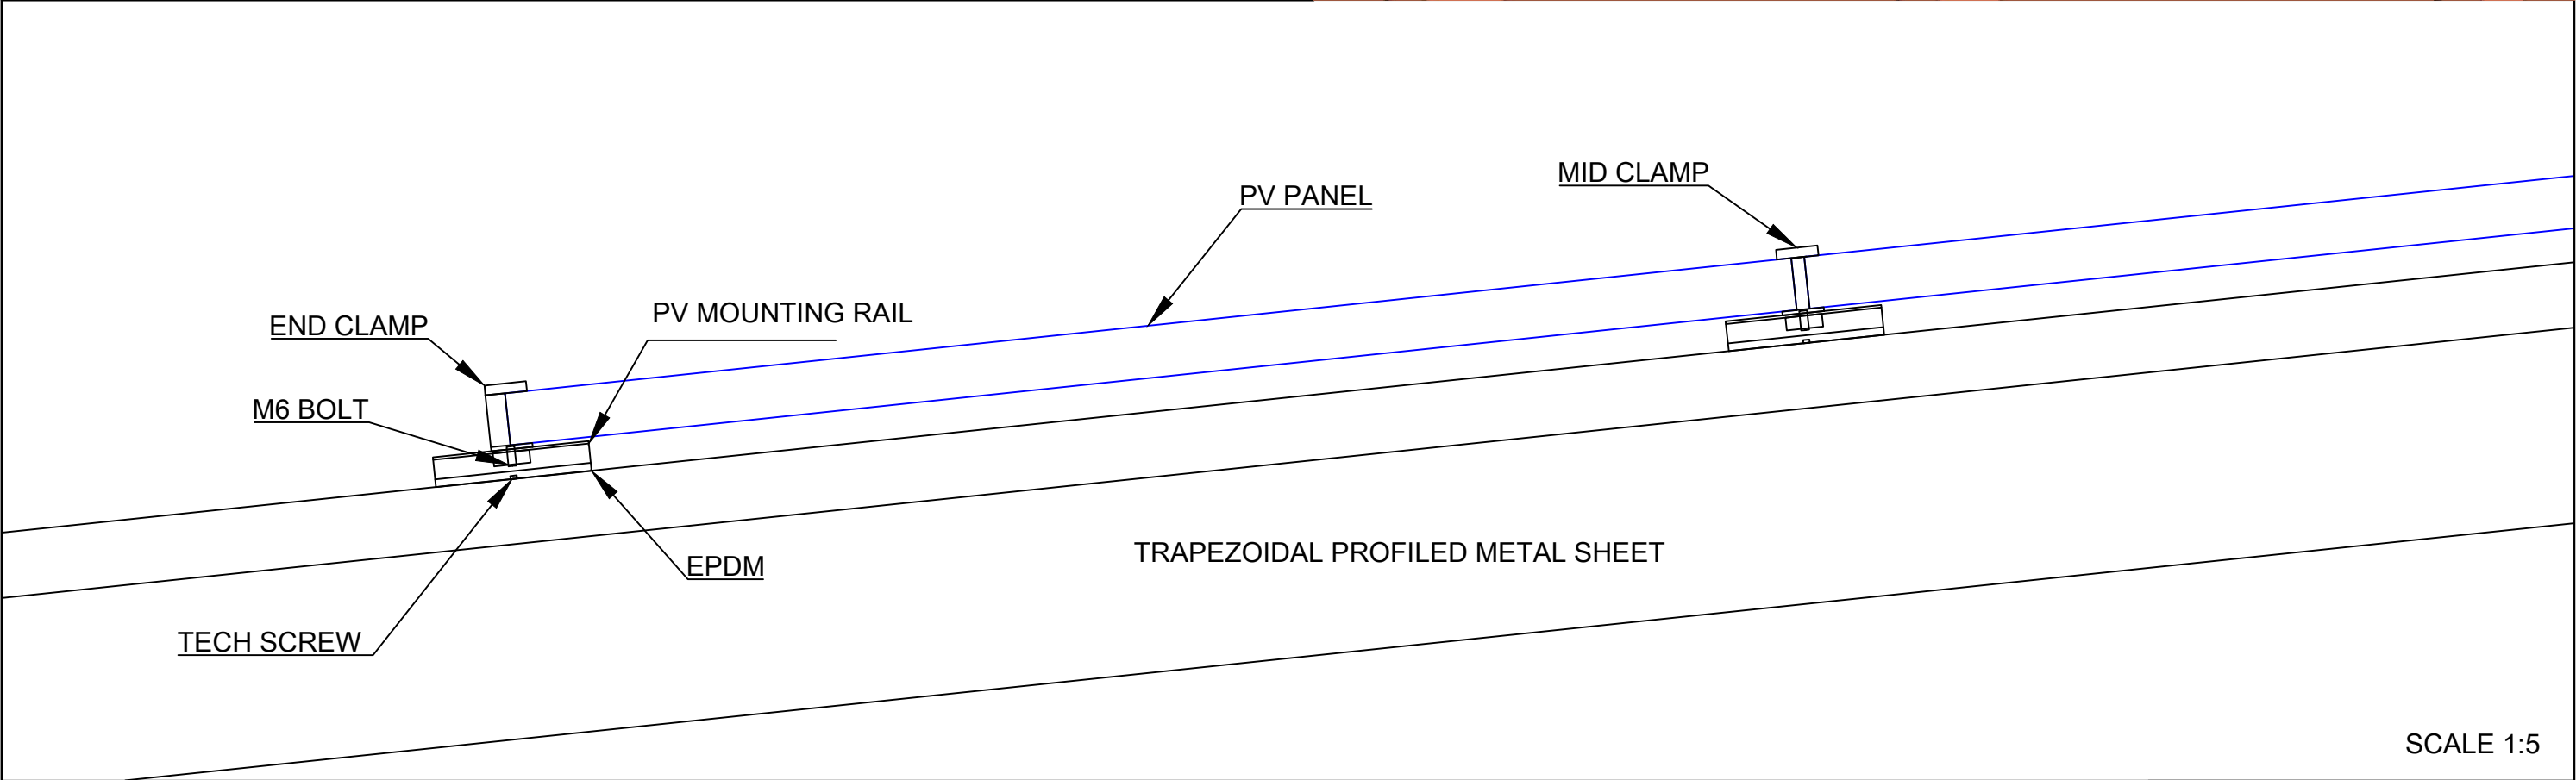
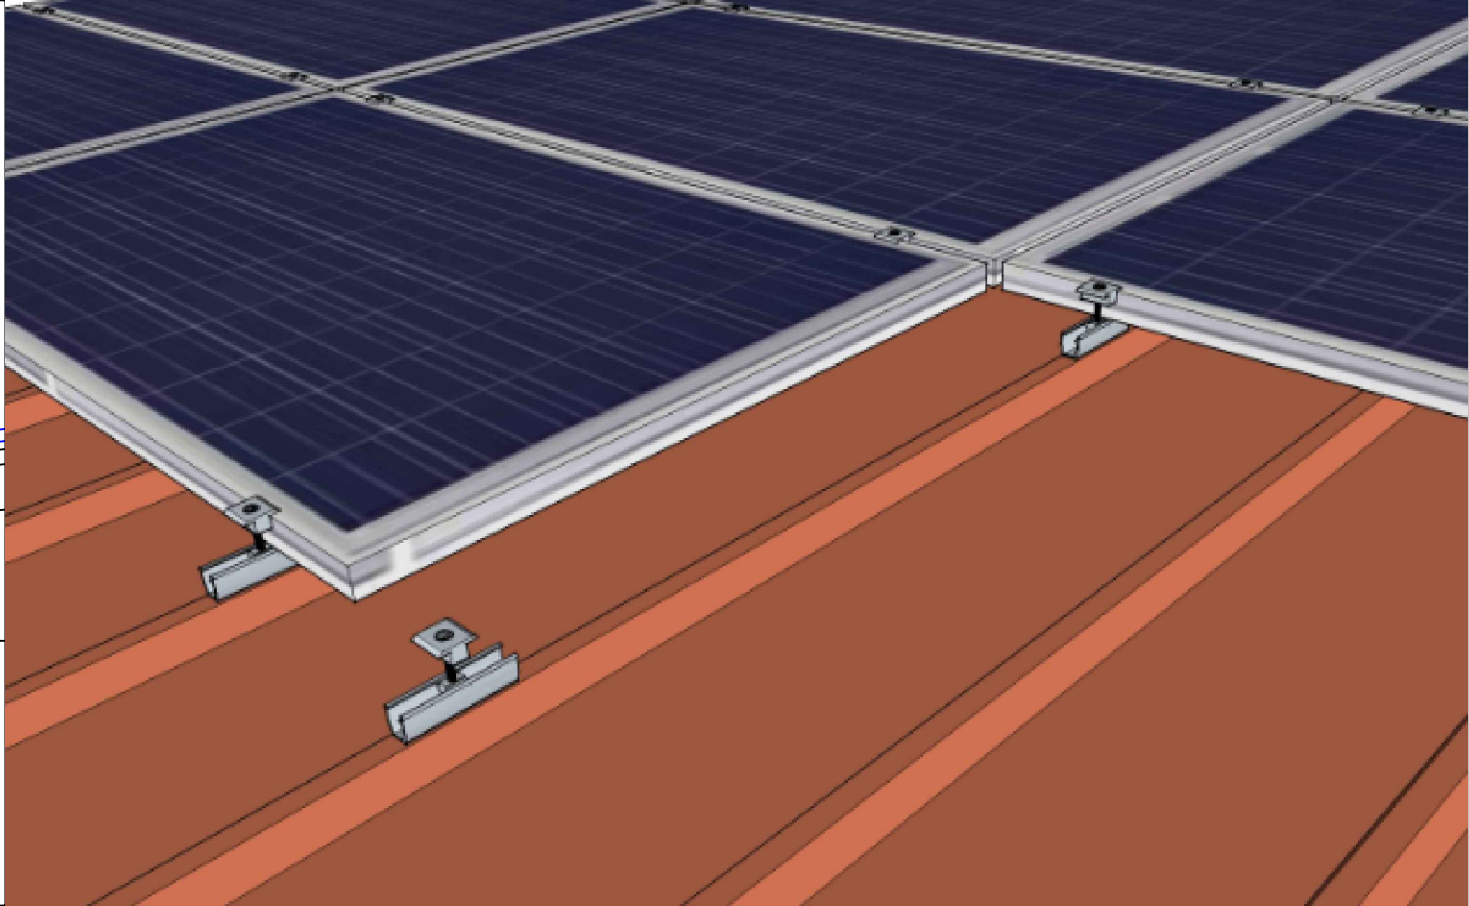


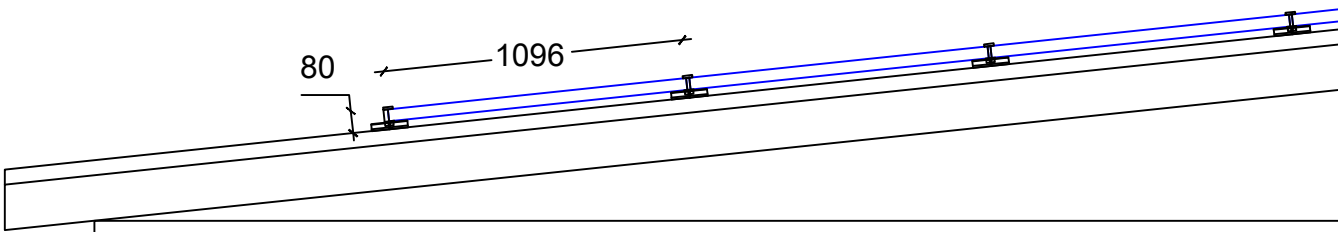

EvoEnergy,
Eldon Business Park,
Eldon Road,
Nottingham, NG9 6DZ

T: 08448 150200
F: 01512 111917
www.evoenergy.co.uk
info@evoenergy.co.uk

Notes: 1. DO NOT SCALE FROM THIS DRAWING. USE FIGURE DIMENSIONS ONLY.

1	GL	FOR INFORMATION ONLY	Date	11/08/2021	GL
Rev	By	Details	Scale (A3)	NTS	Chkd

Drawing Status

FOR INFORMATION ONLY

Client XXXXXX

Project XXXXXX

Title
FIXING DETAILS -
TRAPEZOIDAL SHEET

Drawing number
XX-XXXXXX - P05 - RE01