

CLEARVIEW

SASH WINDOWS


Clearview Sash Windows Ltd
Northfields Industrial Estate
Blenheim Way
Market Deeping

Peterborough PE6 8LD

Tel: 01778 347147 Fax: 01778 341363

Email: Sales@clearviewgroup.co.uk

THIS DRAWING AND THE INFORMATION IT CONTAINS IS THE PROPERTY OF CLEARVIEW SASH WINDOWS LTD. THIS DRAWING IS LOANED STRICTLY ON CONDITION THAT IT WILL NOT BE REPRODUCED OR COPIED IN ANY MANNER, THAT IT WILL BE RETURNED TO THE OWNER IMMEDIATELY ON DEMAND, THAT ITS CONTENTS WILL NOT BE COMMUNICATED TO ANY THIRD PARTY AND THAT THE INFORMATION IT CONTAINS WILL BE USED SOLELY IN CONNECTION WITH WORK BEING PERFORMED AND / OR SPECIFICALLY AUTHORISED, IN WRITING, BY CLEARVIEW SASH WINDOWS LTD. ©

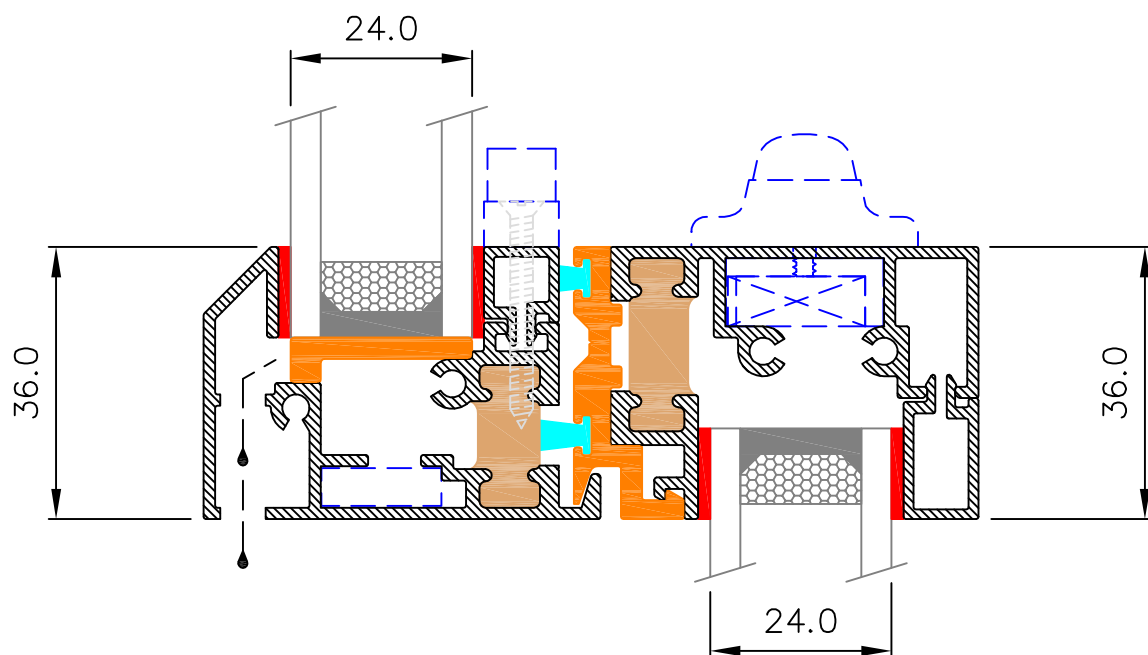

KEY:

 UPVC PLASTIC	 EXPANDED POLYSTYRENE	 GLASS	 EPDM FOAM SEAL	 WOOLPILE
 ALUMINIUM	 THERMAL BREAK	 SWISSPACER V	 HIGH SECURITY TAPE (1.0mm x 12mm)	 Q LON

Alumatherm™

DRAWN: METRA DESIGN LTD

MATL.: AS STATED


DATE: MAY 2013

SCALE: 1:1 (@A4)

M/C: T.B.A.

ASSY No: 1001-ASSY-A / 1002-ASSY-A

FINISH: T.B.A.

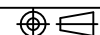THIRD ANGLE PROJECTION 

NO DECIMAL PLACE : ± 0.5
ONE DECIMAL PLACE : ± 0.2
TWO DECIMAL PLACE : ± 0.05 } UNLESS OTHERWISE STATED

ALL DIMENSIONS IN MM UNLESS OTHERWISE STATED

DESCRIPTION:

THERMAL BREAK - INTERLOCK SECTION
ALUMINIUM SASH WINDOW

DRAWING No:

1021-ASSY

REVISION:

A

DO NOT SCALE - IF IN DOUBT ASK

FILENAME: 1021-ASSY-A

SHEET 1 OF 1