


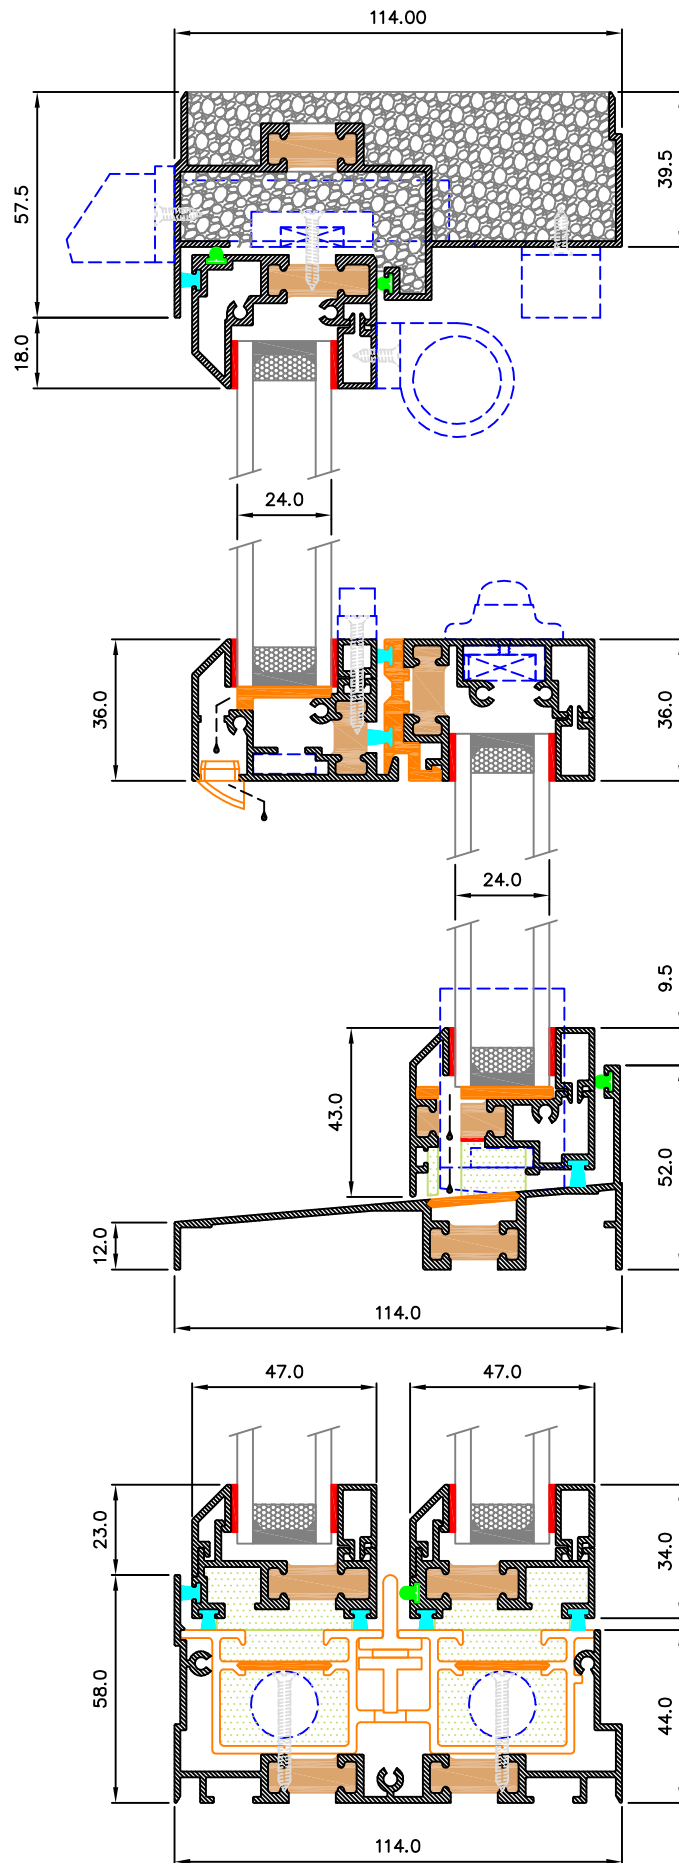

KEY:

- WOOLPILE
- Q LON
- EPDM FOAM SEAL
- HIGH SECURITY TAPE (1.0mm x 12mm)
- GLASS
- SWISSPACER V
- EXPANDED POLYSTYRENE
- THERMAL BREAK
- UPVC PLASTIC
- ALUMINIUM