
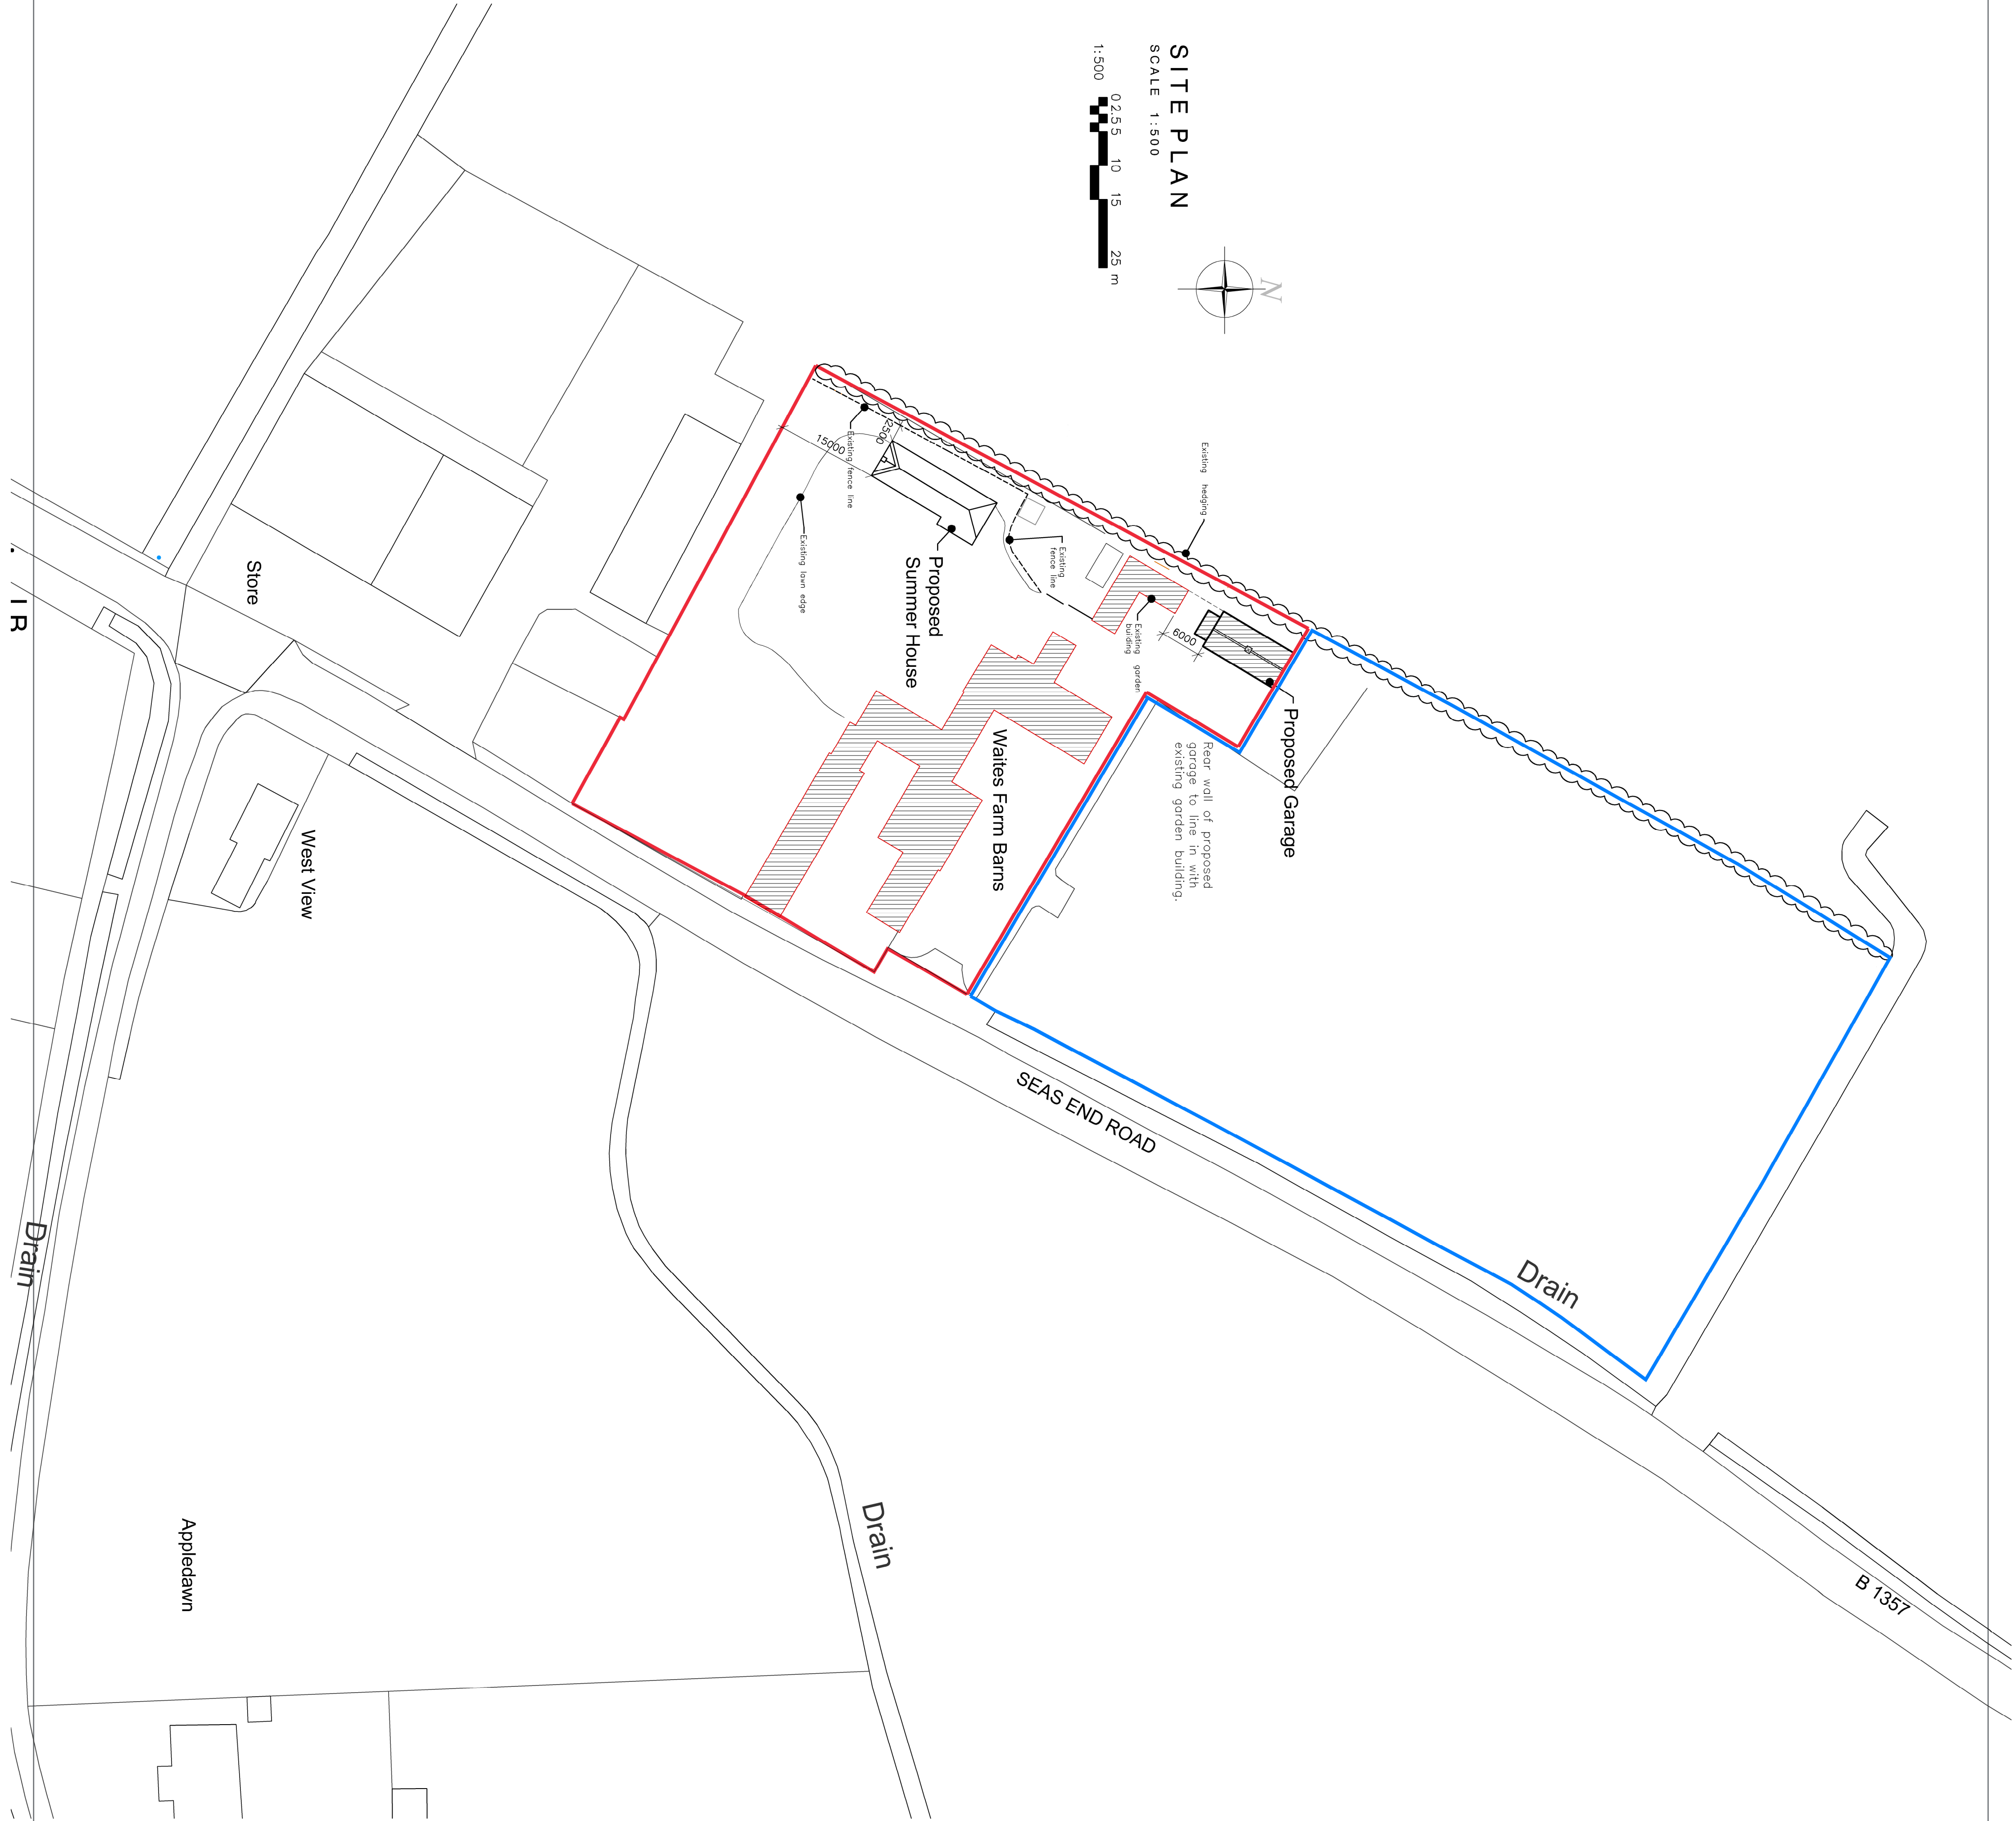


REVISION:	DESCRIPTION:	MADE BY:	DATE:
A	Red line amendments	NH	04.04.2024

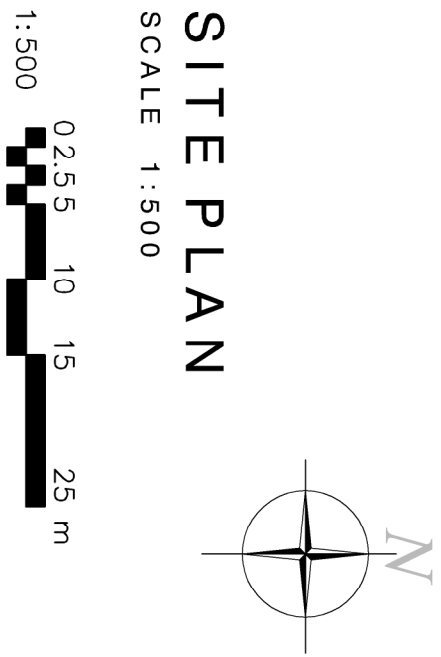

CLIENT:	Smiths Electrical Ltd
PROJECT:	Proposed Garage
TITLE:	Wailes Barn Seas End Road Spalding PE12 6LD
SCALE:	1:500
DRAWN:	NH
CHECKED:	
DATE:	June 2023
ORIGINAL SIZE:	A1
REVISION LETTER:	A
DRAWING NO.:	E/3805-5002

BOSTON 12-14 Main Ridge West, Boston PE21 1EQ **T:** (01205) 357 272 **E:** posten@neildowlman-architecture.co.uk
STAMFORD 14 Burn Hill, Stamford PE9 2AE **T:** (01830) 758 522 **E:** stamford@neildowlman-architecture.co.uk
HOLNATES 28 St. James, Holnates, Lincs LN4 3DN **T:** (01507) 822 893 **E:** holnates@neildowlman-architecture.co.uk
HOLNATES 62 Northgate, Louth LN10 1QV **T:** (01507) 501155 **E:** louth@neildowlman-architecture.co.uk
SKEGNESS (Skegness Office) **T:** (01754) 880 080 **E:** skegness@neildowlman-architecture.co.uk
By appointment only

www.neildowlman-architecture.co.uk

DOWLMAN
Neil Dowlman Architecture

Planning | Design | Project Management