



ALLISON HOMES. Mill Marsh Road, Moulton Seas End.

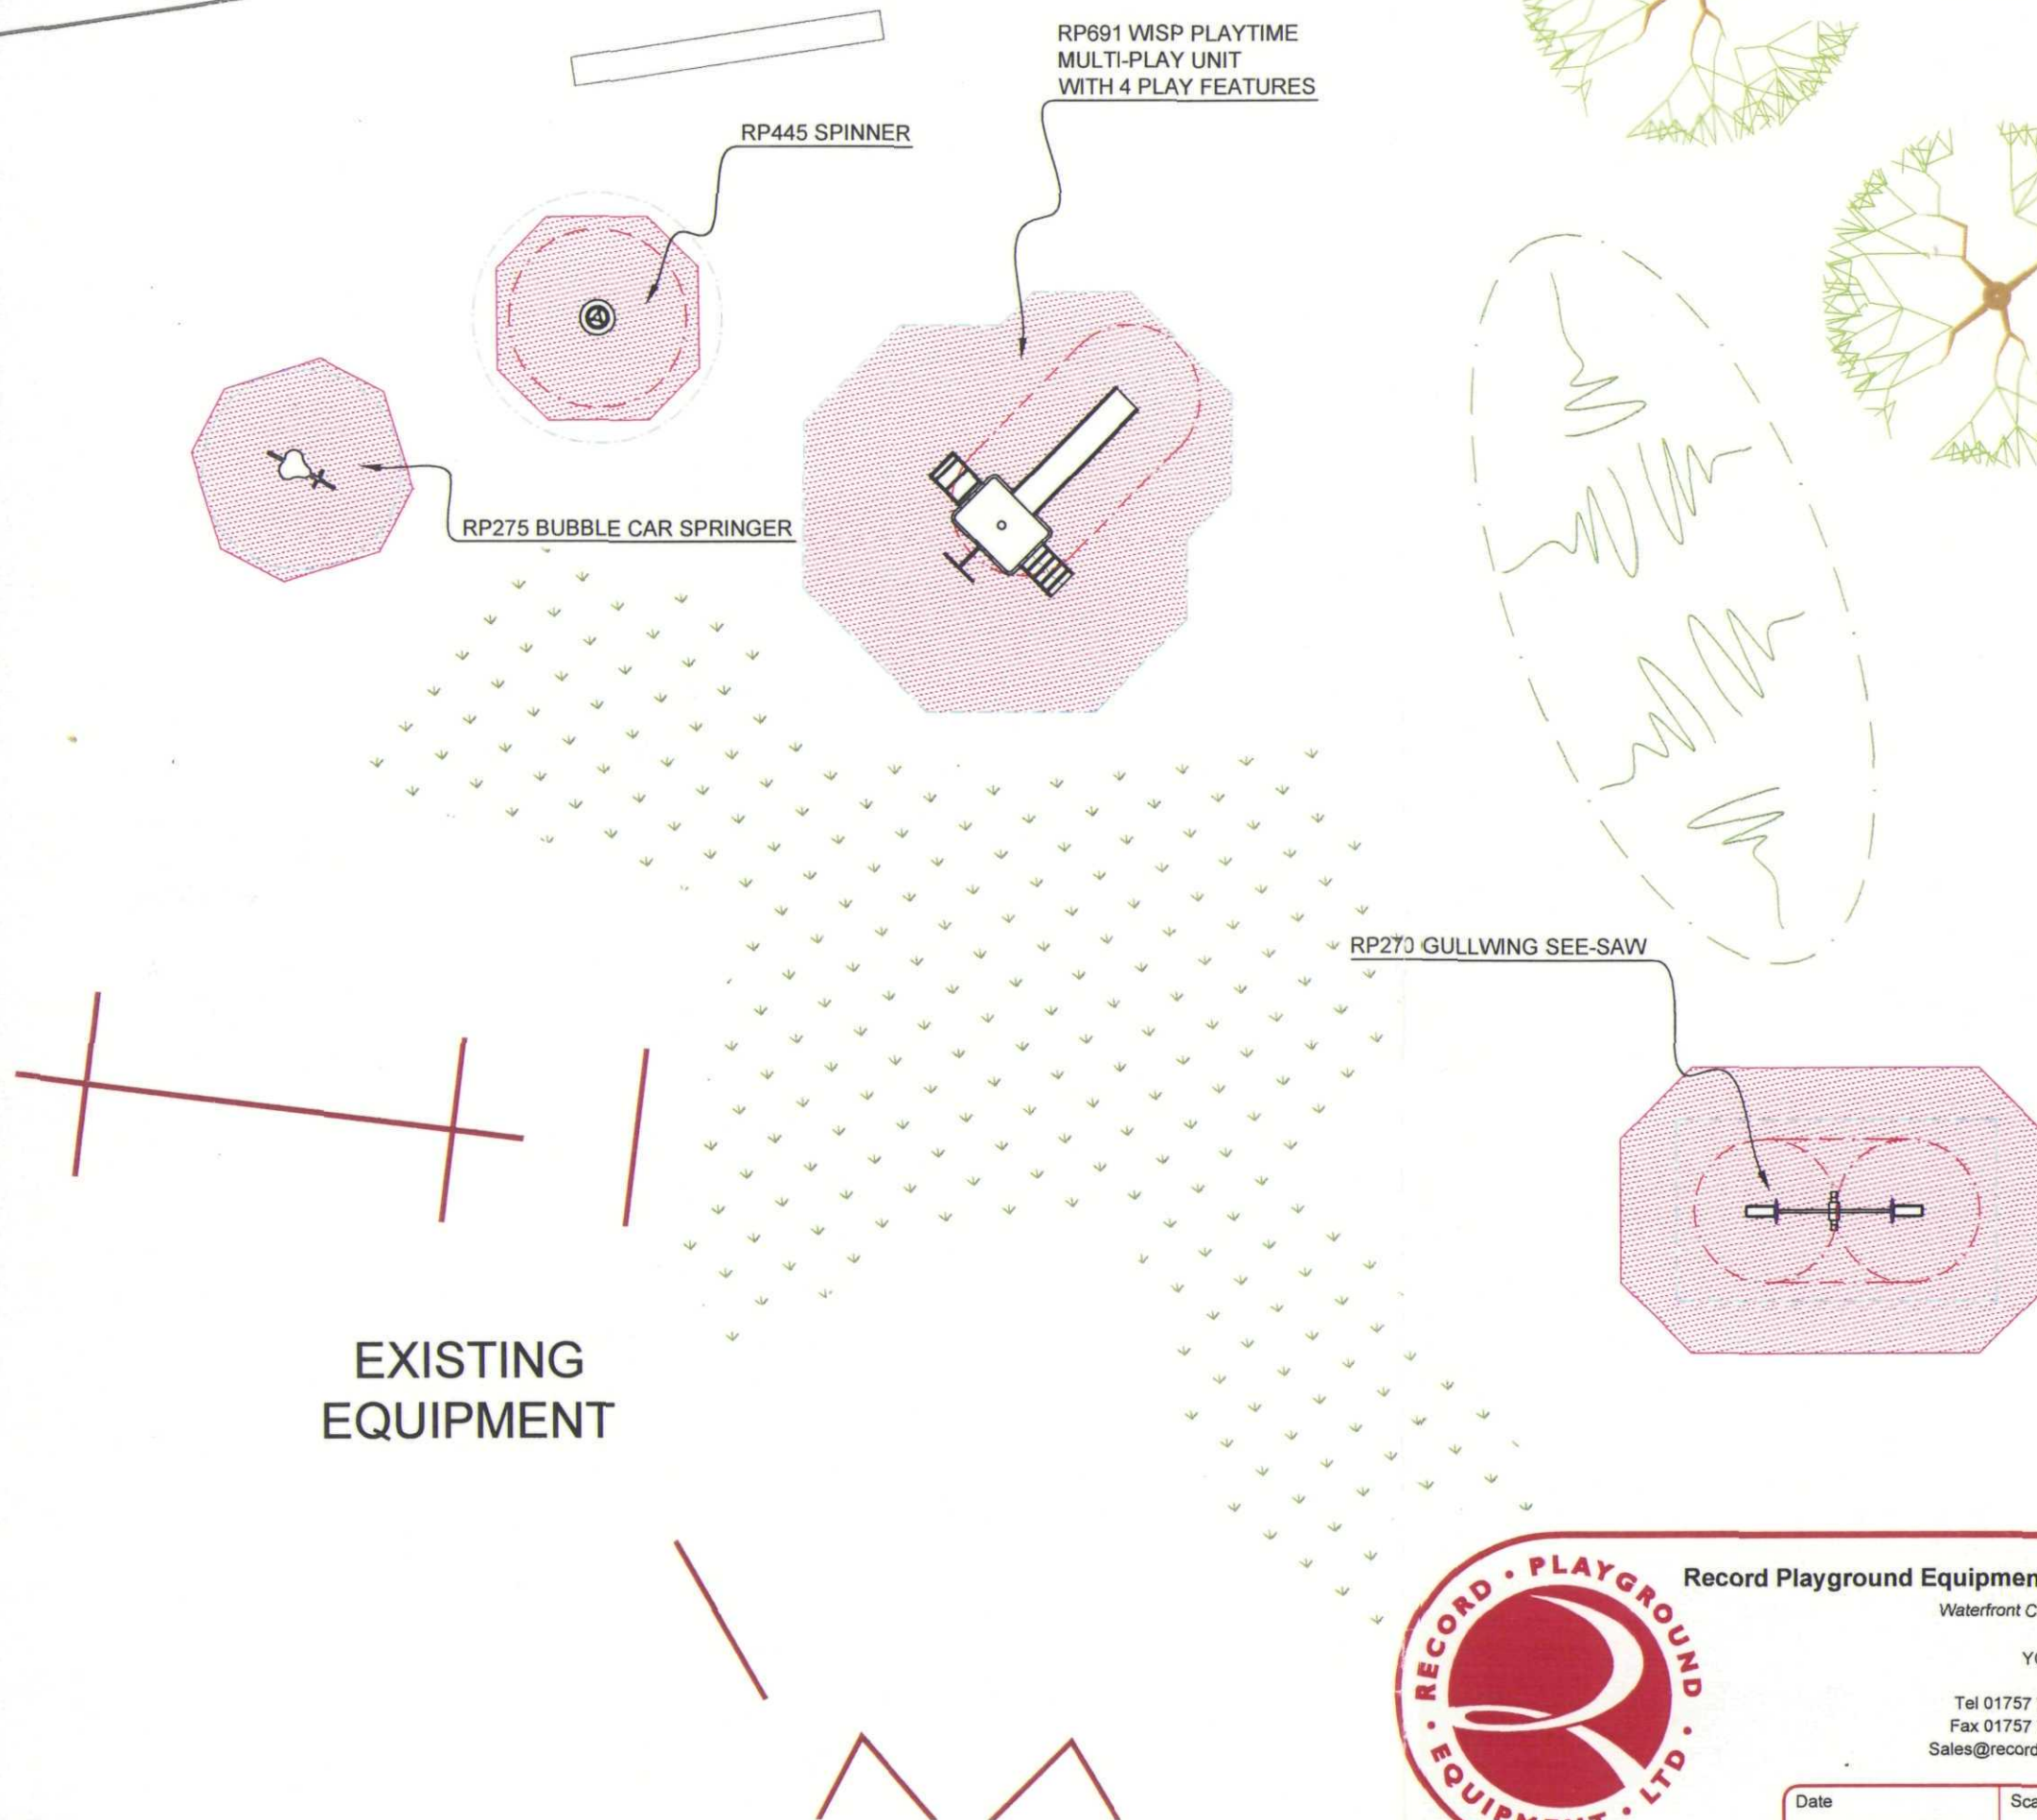

**DETERMINED
PLAN**

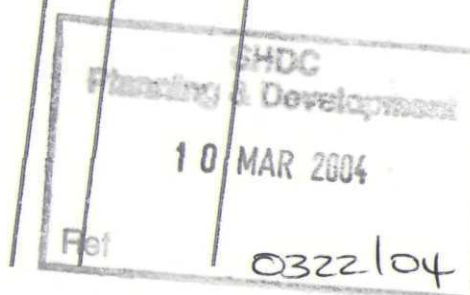

EQUIPMENT DETAILS

RP691 WISP PLAYTIME UNIT FHF=1.00m FS=6.19mX5.76m
SURFACING=28.00m² @ 40mm THICK WETPOUR
RP445 SPINNER ROUNDABOUT FHF=0.14m FS=Ø3.49m
SURFACING=7.00m² @ 40mm THICK WETPOUR
RP275 BUBBLE CAR SPRINGER FHF=0.55m FS=Ø2.80m
SURFACING=7.00m² @ 40mm THICK WETPOUR
RP270 GULLWING SEESAW FHF=1.10m FS=4.46m X 2.54m
SURFACING=22.00m² @ 40mm THICK WETPOUR



Record Playground Equipment Ltd

Waterfront Complex
Selby
YO8 8AP

Tel 01757 703620
Fax 01757 705158
Sales@records.co.uk



Rev	Date	Revision Detail

Date	Scale	Drawn by	Ref. No.	Revision No.
3 Mar 2004	1:100	RJH	Q16407	