

Technical drawing of a door with dimensions: width 3000, height 5400, and internal width 2570.

plain tile.

Rockingham
e Red multi
brick.

Front

5400

Proposed Side Elevation.













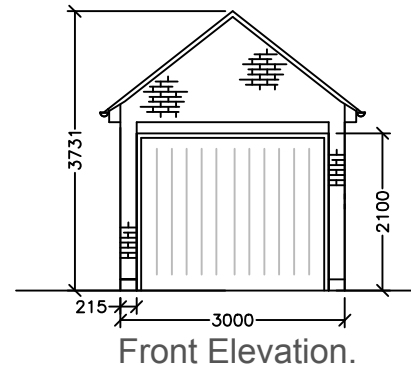


Diagram illustrating the layout of a carport. The overall dimensions are 5400mm (width) by 5400mm (depth). The carport is constructed using Quinn Western premium graphite concrete plain tile for the roof and Imperial Rockingham handmade Red multi facing brick for the walls. A car is shown parked inside the carport.

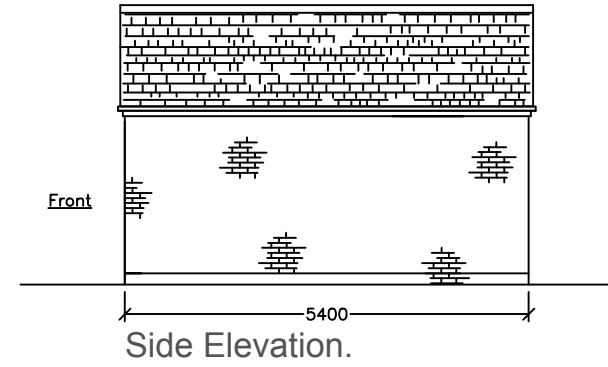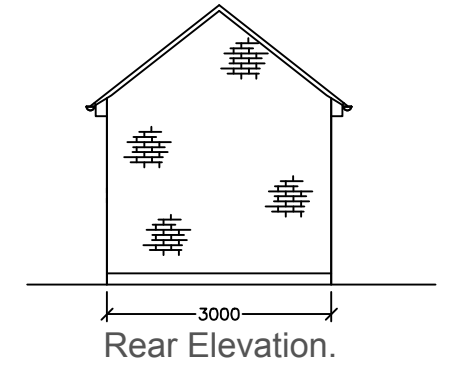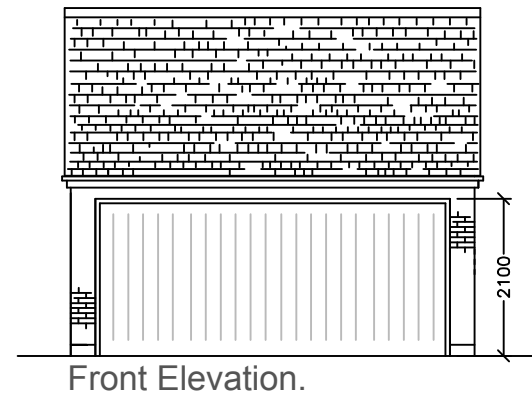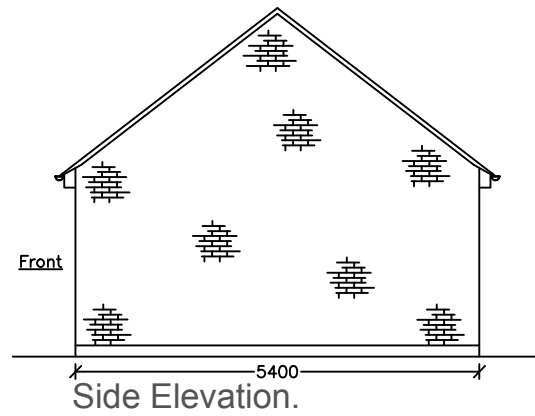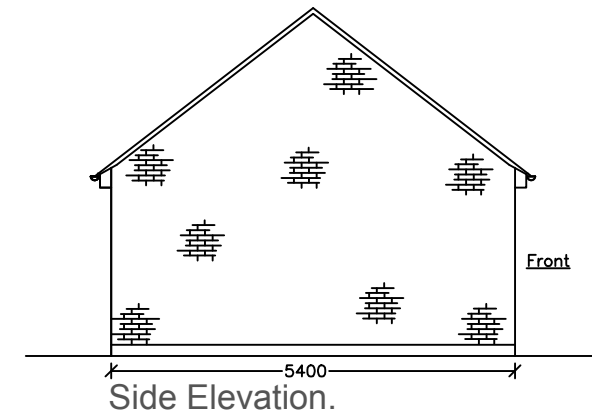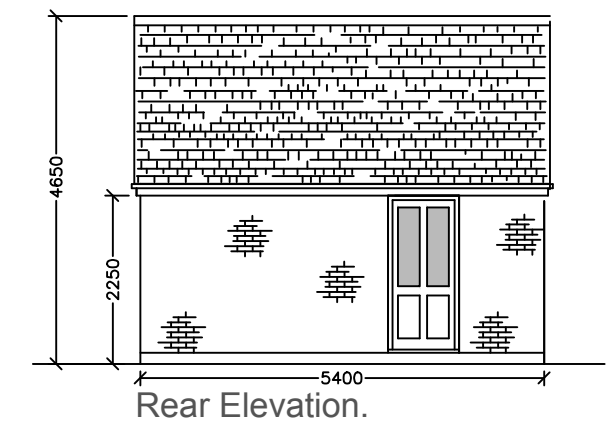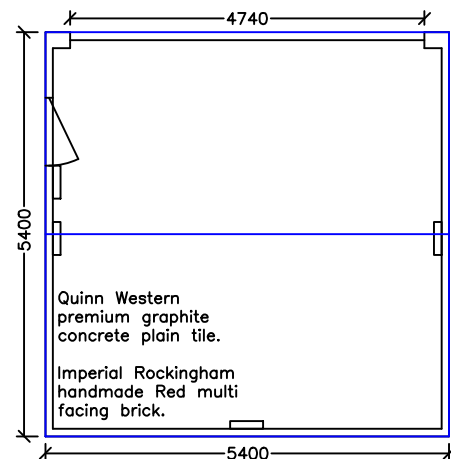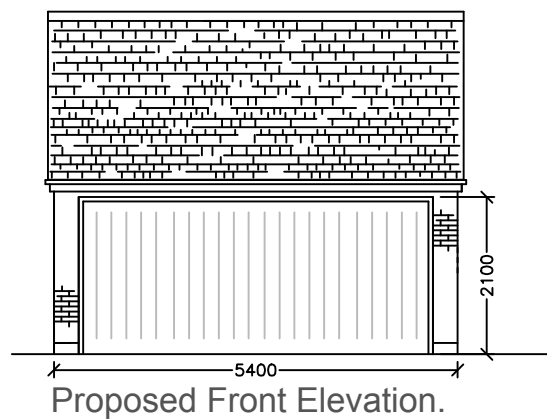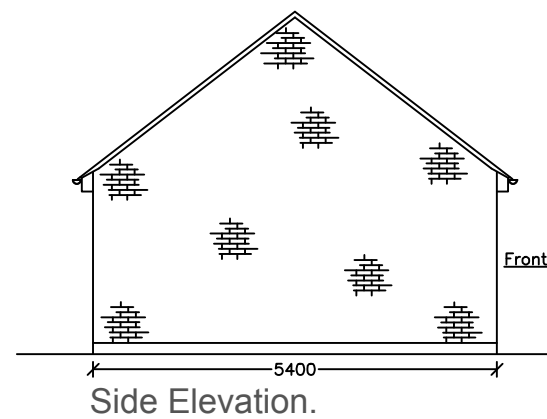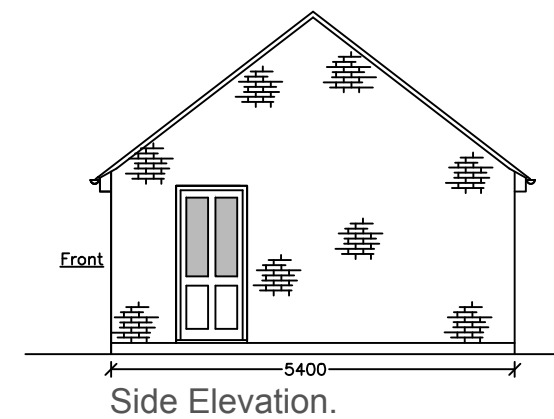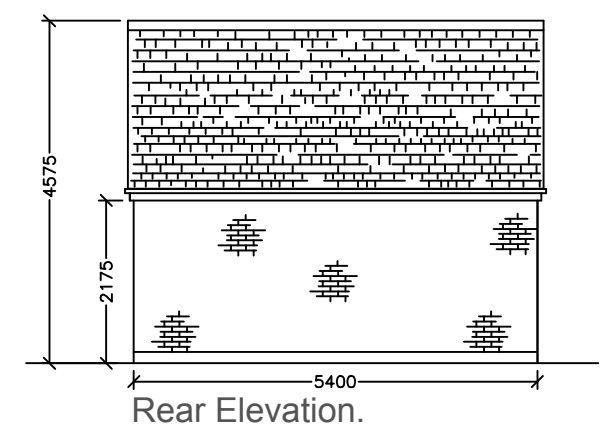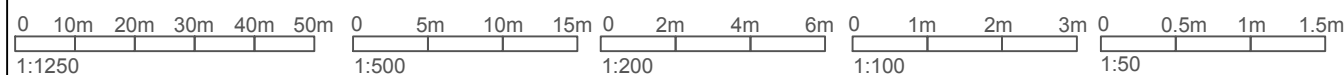

Client DMT Developements.				Project Developement @ 58 Seas End Road, Moulton Seas End, Spalding. PE12 6LD. (Planning Approval H13-0189-21).				Drawing Title Garages Plots 1, 2 & 3.			
A		23-03-22		Garages revised.		JPT		Drawn		Date	
Rev.		Date		Amendment		Initial		JPT		15-03-22	
Preliminary		For Info		For Comment		Planning		Building Regs		Construction	
As built		LBC									
1/100		A3		No part of this drawing may be copied in any way whatsoever without the prior written permission of ADServices.		Follow us on Facebook @ Architectural Design Services-Jason Thomas		ADS Reference No.		Dwg No.	
2021-06		BR7		A							
Architectural Design Services		Glington, Peterborough.		JASON THOMAS		JasonADServices@yahoo.co.uk		01733 252850 & 07841 521271			