

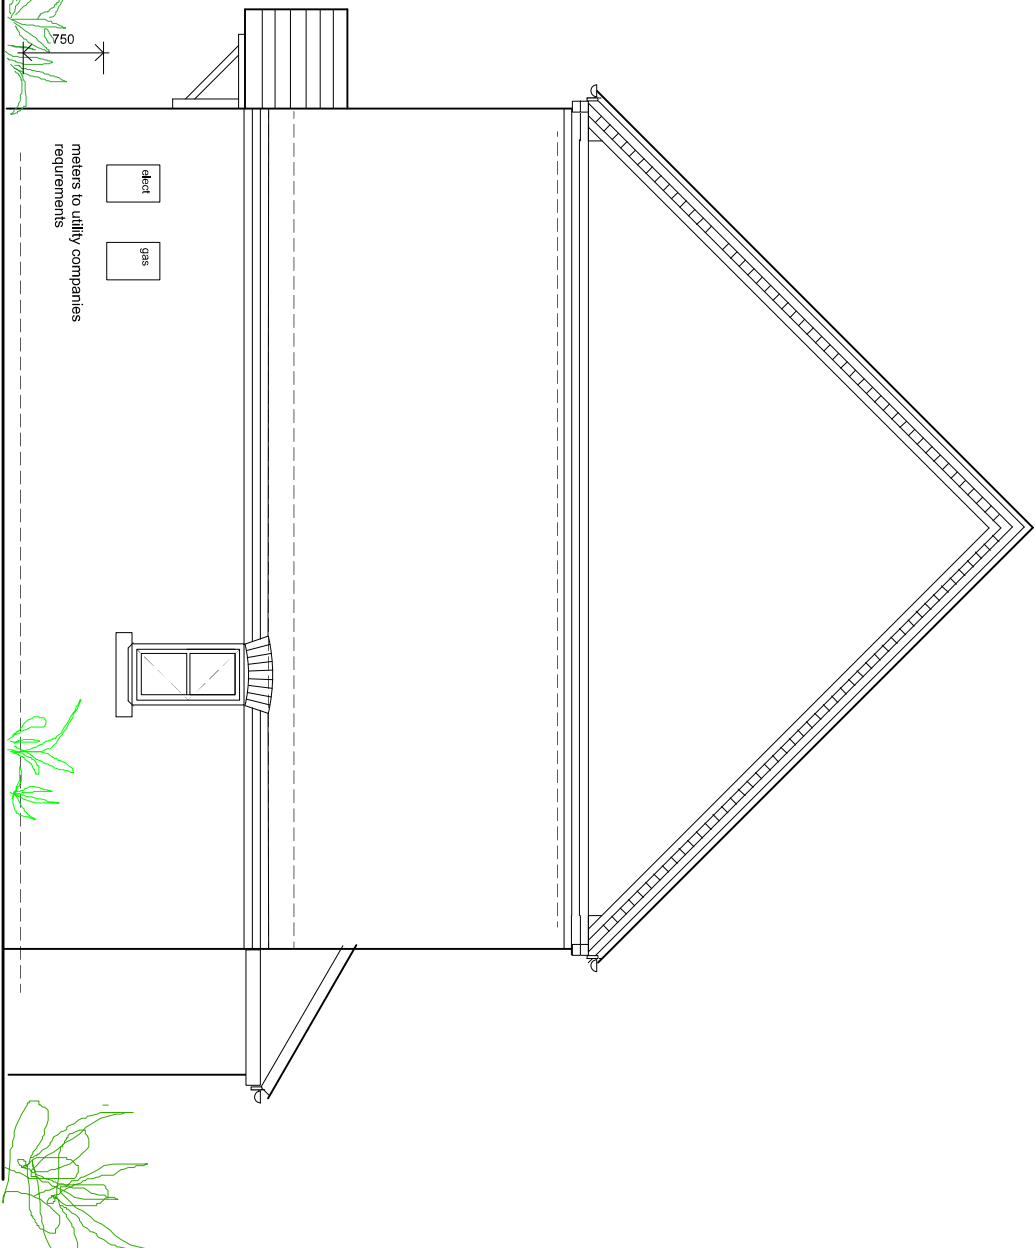
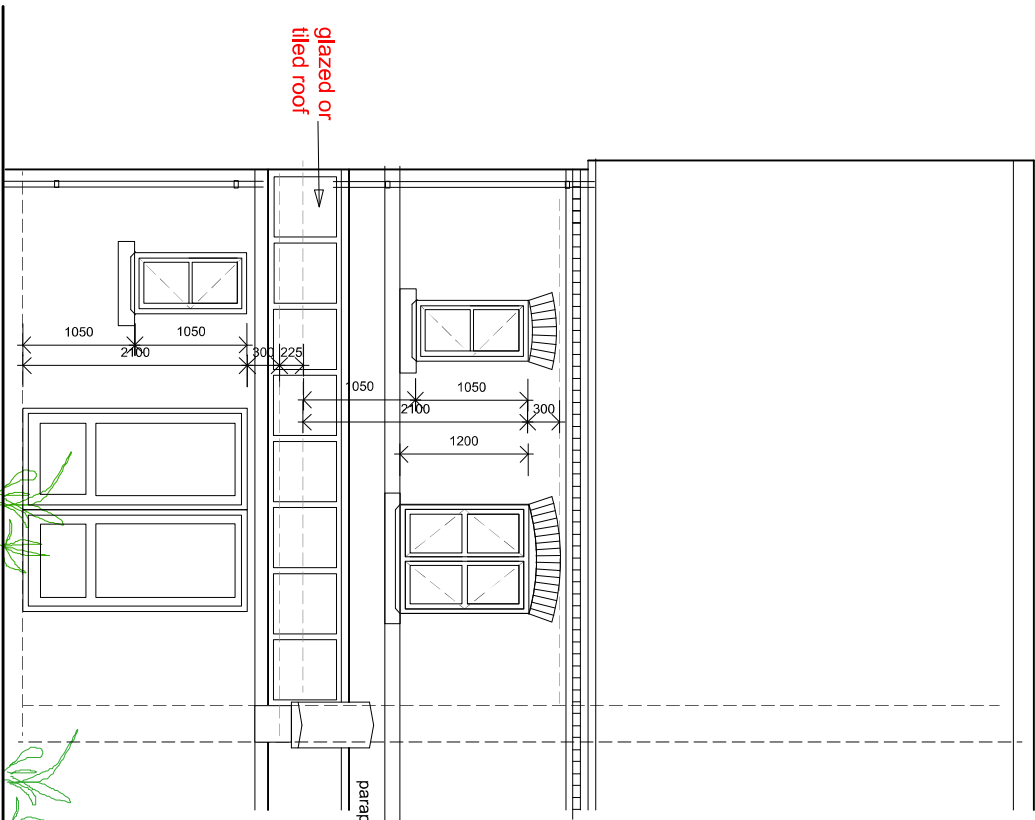


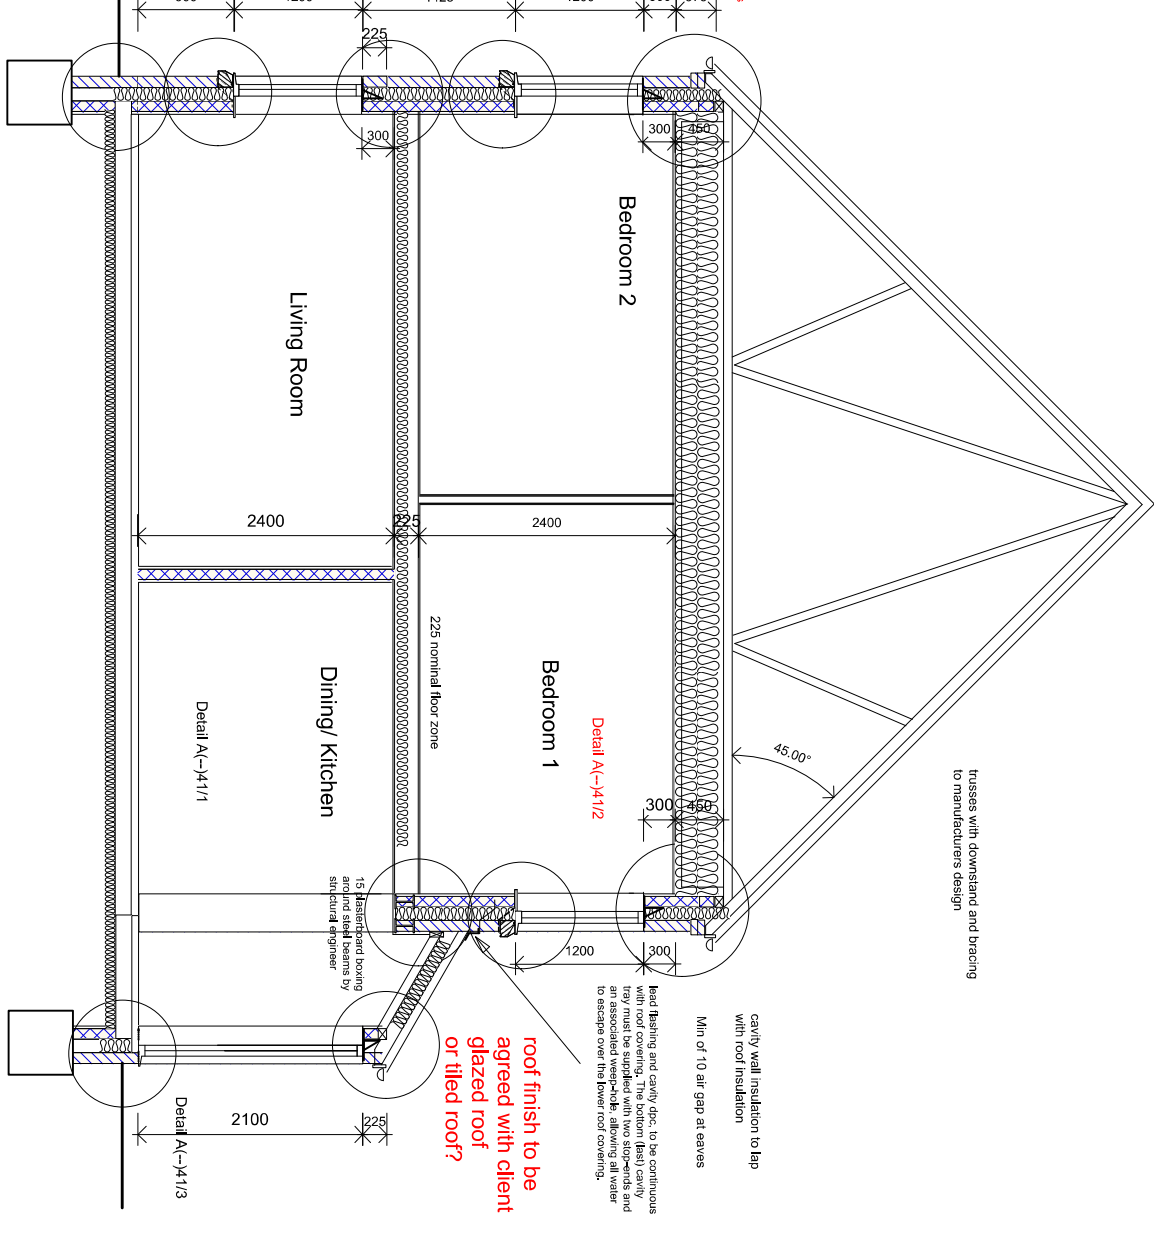

REAR ELEVATION

GABLE ELEVATION

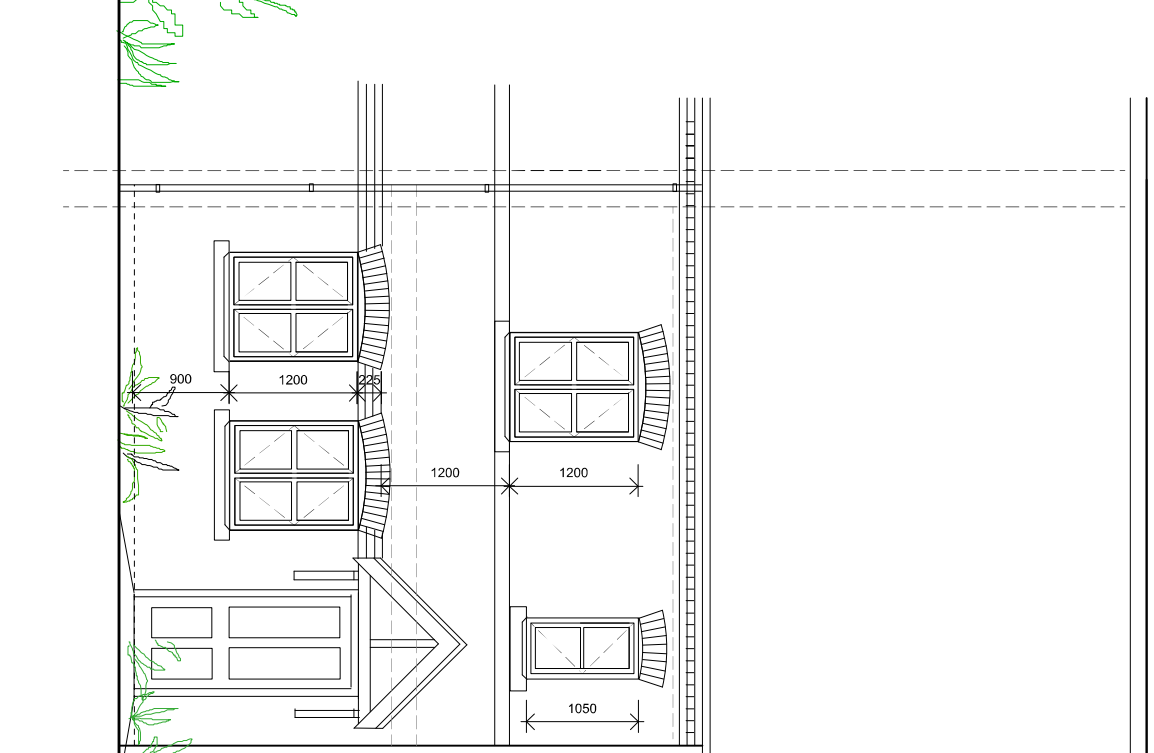


FRONT ELEVATION

SECTION A-A

THE WILLOUGHBY

PLOTS 24,25,26,27

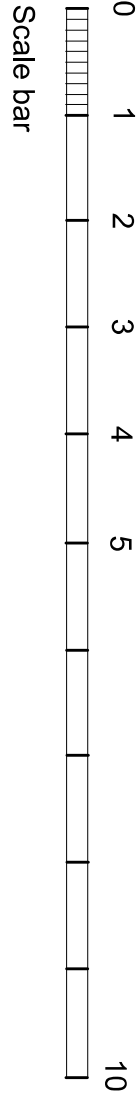

Revisions:

A-

Project CHAPEL WALK MOULTON CHAPEL			B M Design Consultancy		
Title THE WILLOUGHBY PLOTS 11, 12, 15, 16 ELEVATIONS AND SECTION			Chartered Architects 29A Church Street Northborough Peterborough PE6 9BN		
Scale 1:50	Date June 20	Job No 4531	Sequential No 141	Revision	© Copyright
Category L	CSN Element (--)				