





FRONT ELEVATION

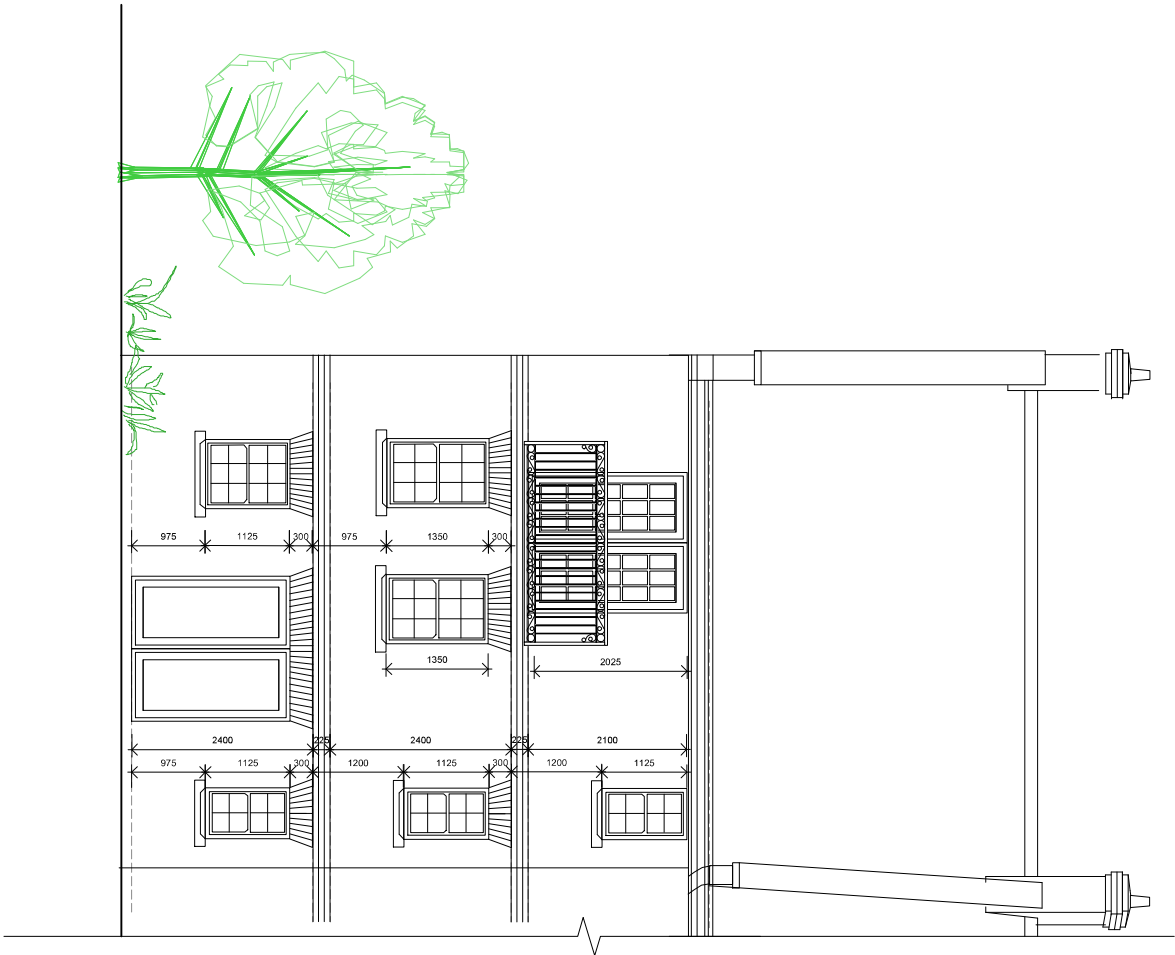

REAR ELEVATION

A

Revisions:
A -

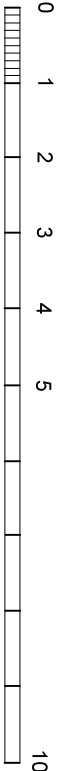

Scale bar

Project		CHAPEL WALK MOULTON CHAPEL		B M Design Consultancy	
Title		Chartered Architects			
THE ELTON ELEVATIONS		20A Church Street Bathwick Bath, BA1 1RN PDS 981N			
Scale	Scale	Ref No.			
1:50	June 20	4531			
Category	Contract	Contract No.			
(-)	73	73			
		© Copyright			
					

THE ELTON
PLOTS 40-44;48-53