

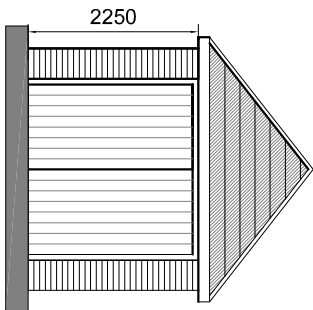
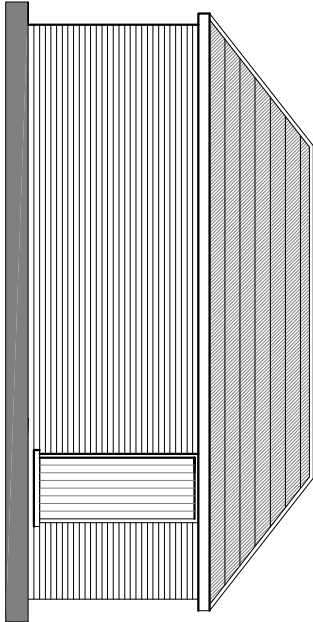
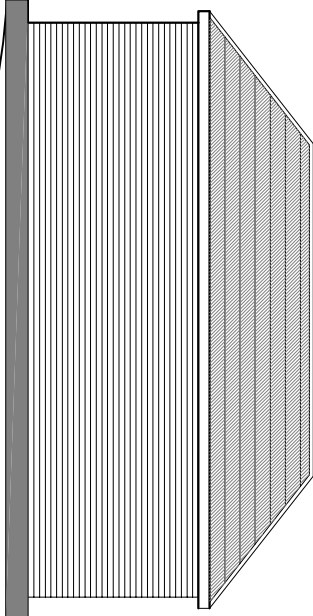


EXISTING ELEVATIONS

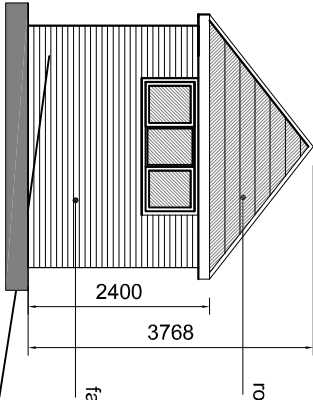



PROPOSED ELEVATIONS

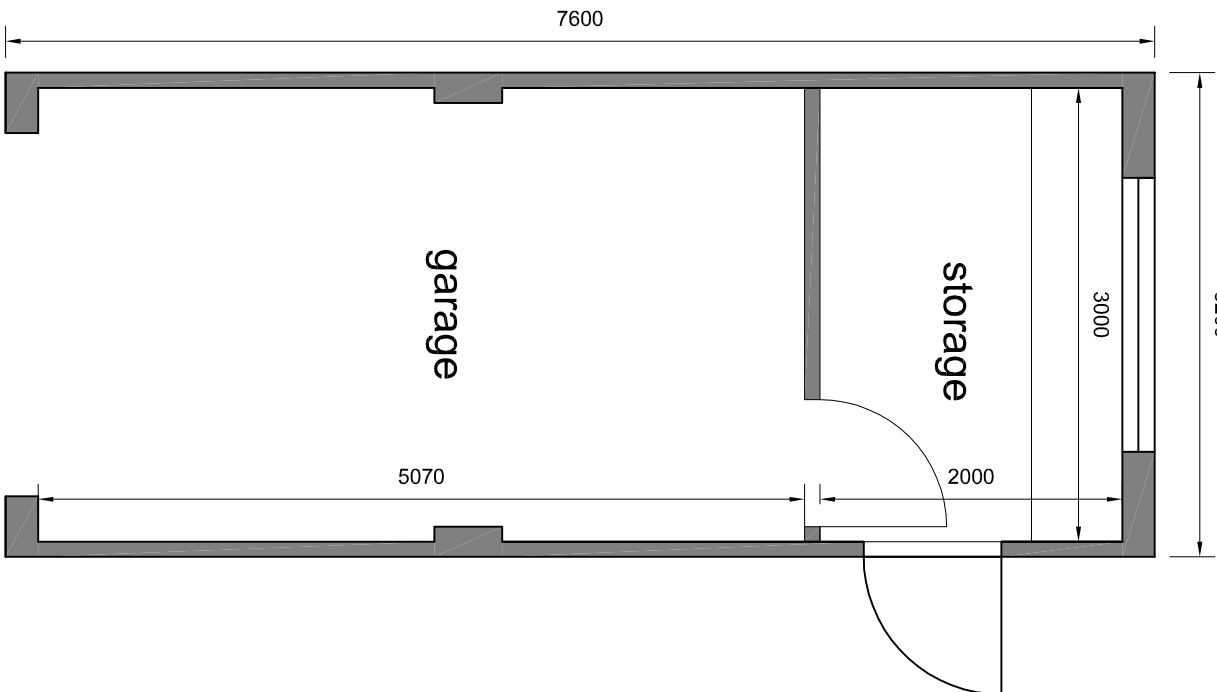

PROPOSED GARAGE FLOOR PLAN



PROPOSED BLOCK PLAN

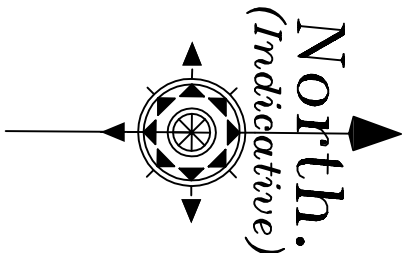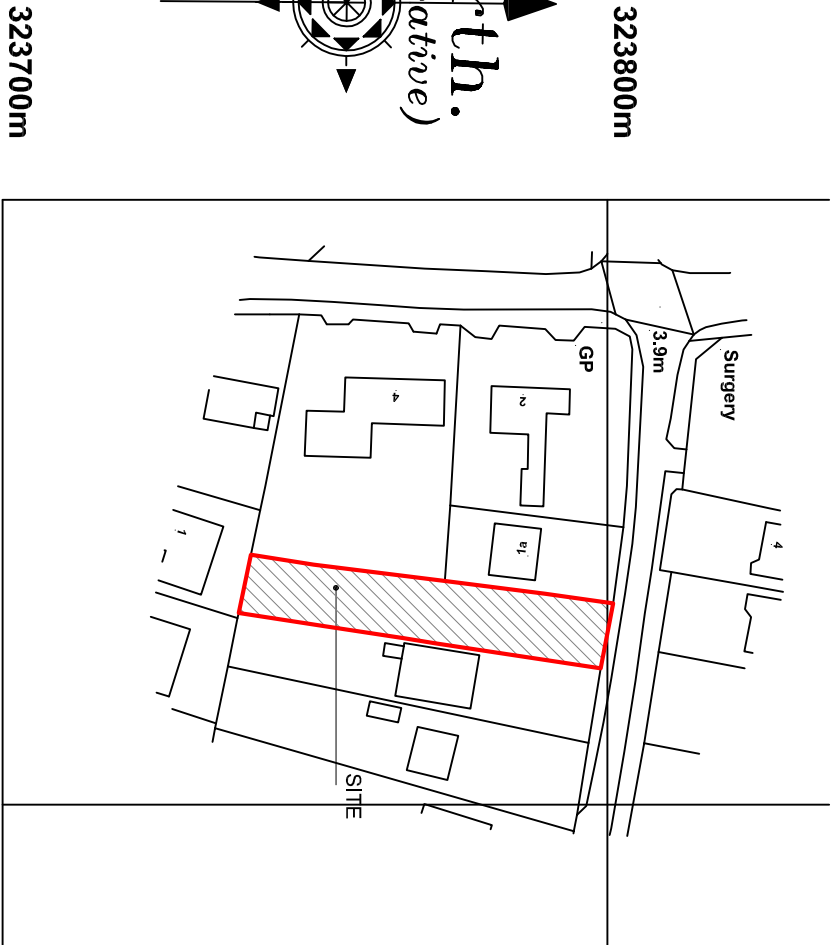

323800m
323700m
530700m
530800m
©Crown Copyright. All rights reserved. Licence no. 100019980
LOCATION PLAN

Revision	Date	Drawn	Description
----------	------	-------	-------------

Client **Mr M Barnett**

Project **Replacement garage @ 1 East Cobgate, Moulton**

Drawing **Planning Drawing**

Scale **1:50, 1:100, 1:200**
1:1250 @ A2

Drawn **AWM**

Checked **TAC**

Date **24/04/2015**

Drawing No.

15/406/PA/002

Trevor A Clay RIBA Ltd, 14 Old Fendike Road, Weston Hills, Spalding, Lincs. PE126DD

07778 597975

trevor@tacarchitects.co.uk

www.tacarchitects.co.uk



EXISTING BLOCK PLAN