
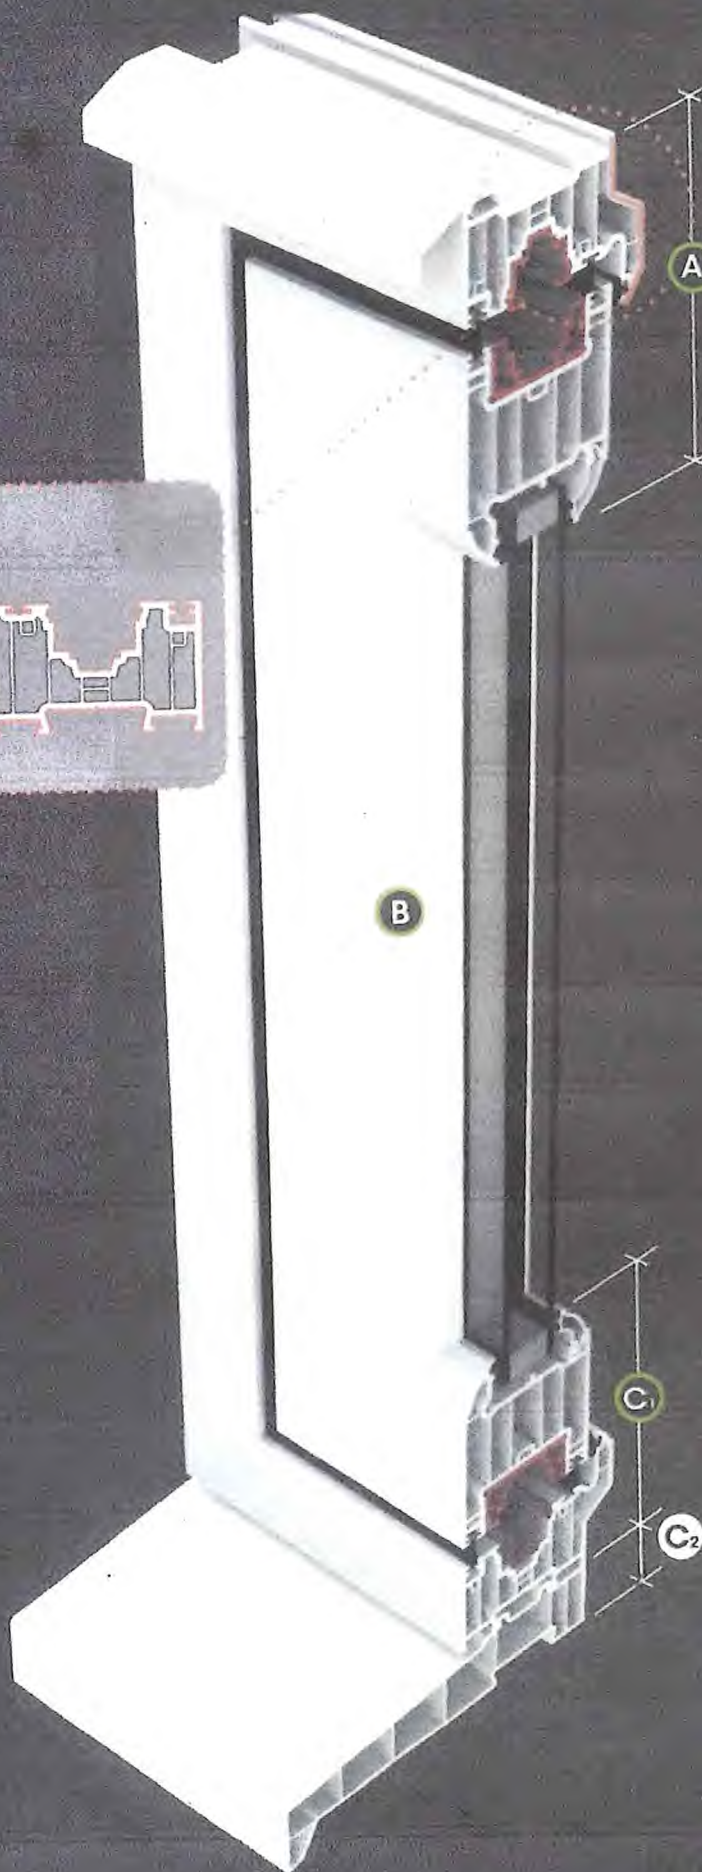


ModLok™ Residential/French Door

Vertical Cross Section Inward opening* internally beaded

Optional elastomeric profiles

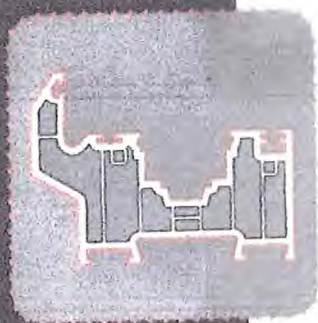

Optional add-ons



Optional midrail



Aluminum threshold



Threshold tray

Part M

LAN275 threshold tray makes LAN272/LAN272T Part M compliant when fitted together

* outward opening options are also available and feature the same sightlines