

NW Door Frame and Door Sections

Scale 1:5
(Sections Only)

SHC
Planning & Development
03 JUN 2011
Ref: 0417-11


Vertical

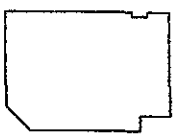


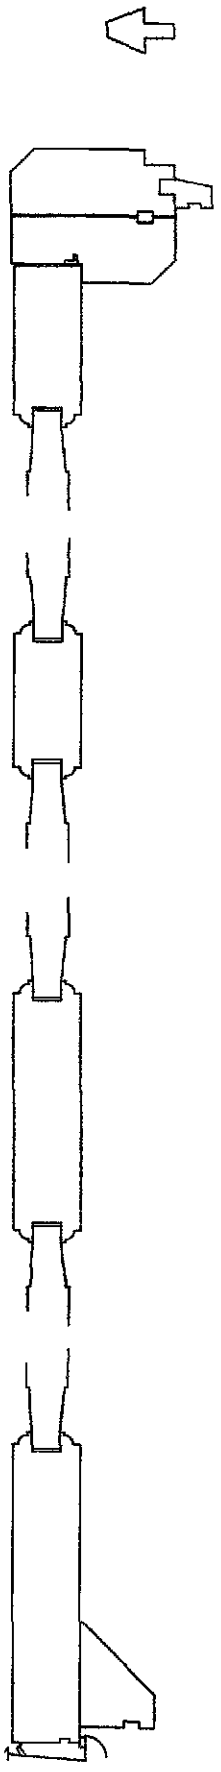

Low Height Macclex Threshold

Horizontal
Glazed Section

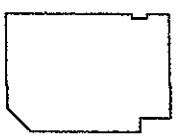

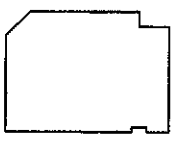

Horizontal
Door Section

