
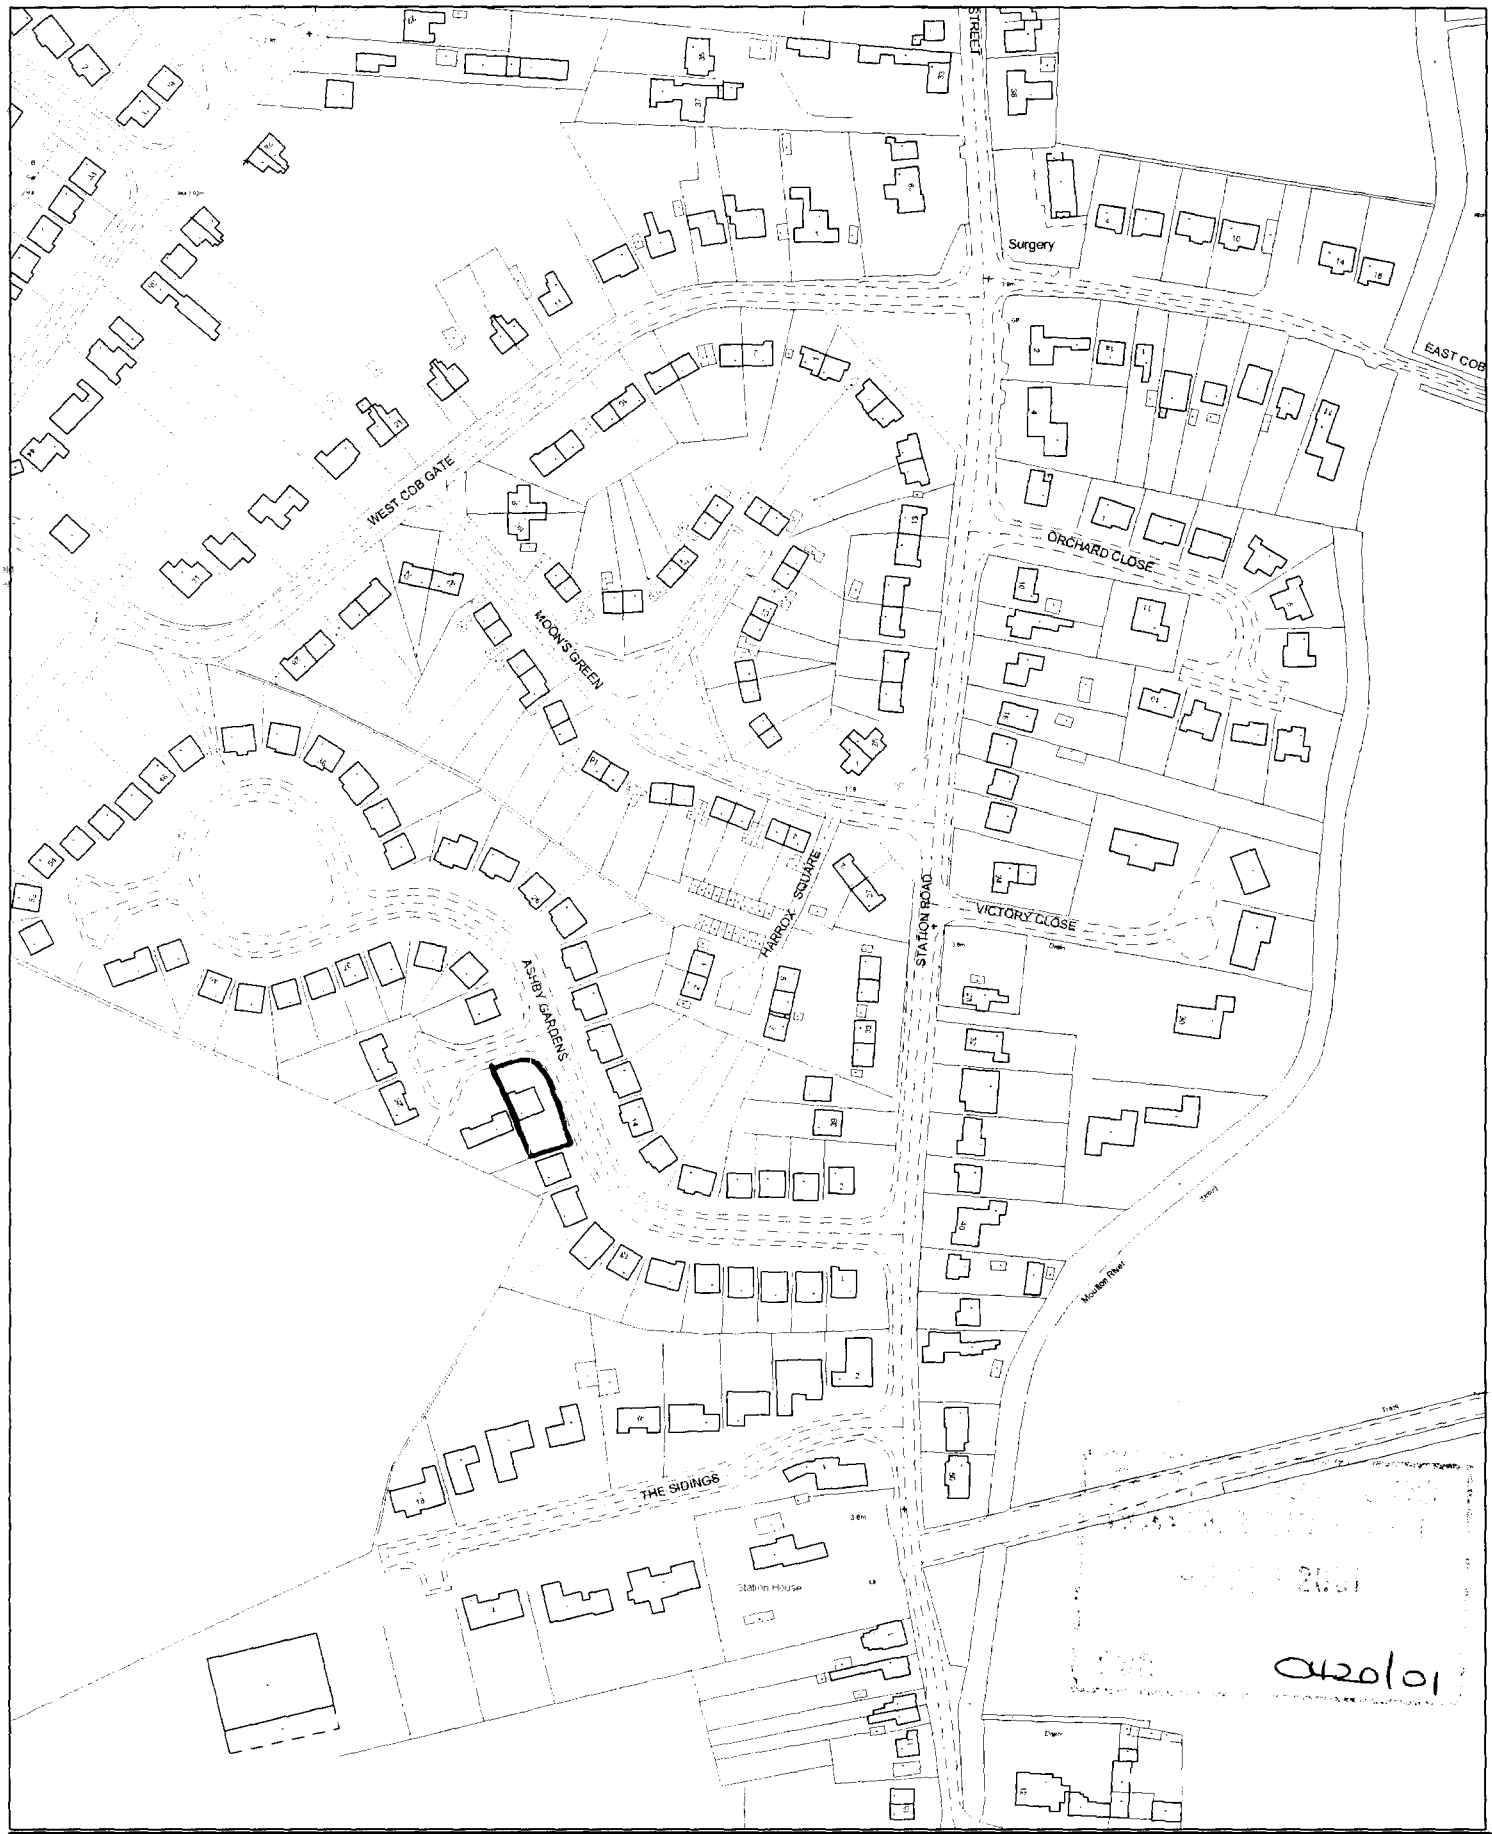


This copy has been produced specifically for the map return scheme purposes only. No further copies may be made.


Scale: 1:2500

Council Offices, Priory Road, Spalding, Lincolnshire PE11 2XE


This map is reproduced from Ordnance Survey material with permission of Ordnance Survey on behalf of Her Majesty's Stationery Office (c) Crown copyright. Unauthorised reproduction infringes Crown copyright and may lead to prosecution or civil proceedings. South Holland District Council LA079413 2001

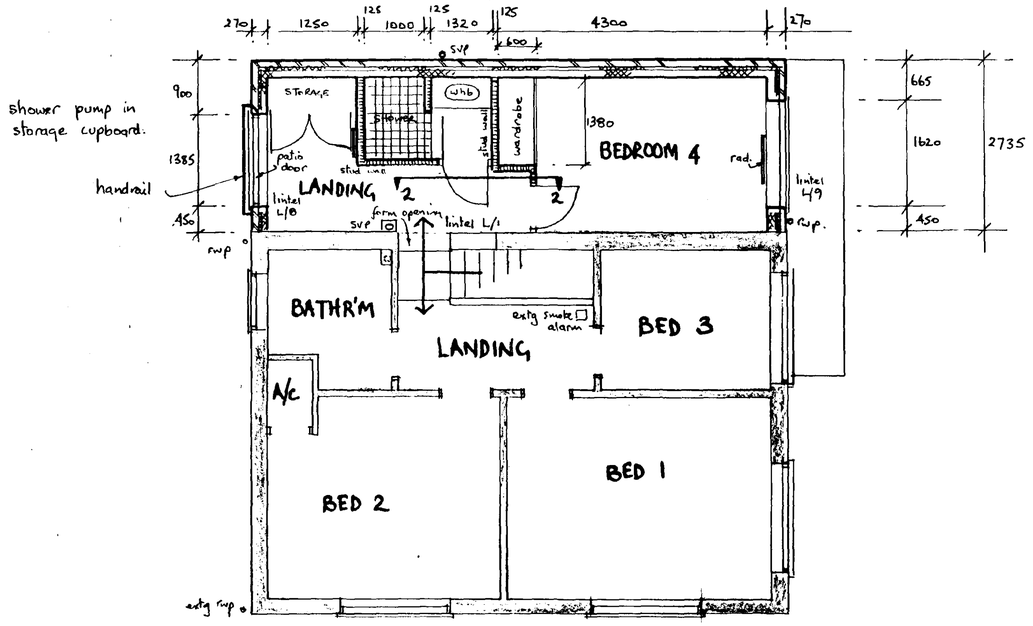

FIRST FLOOR PLAN

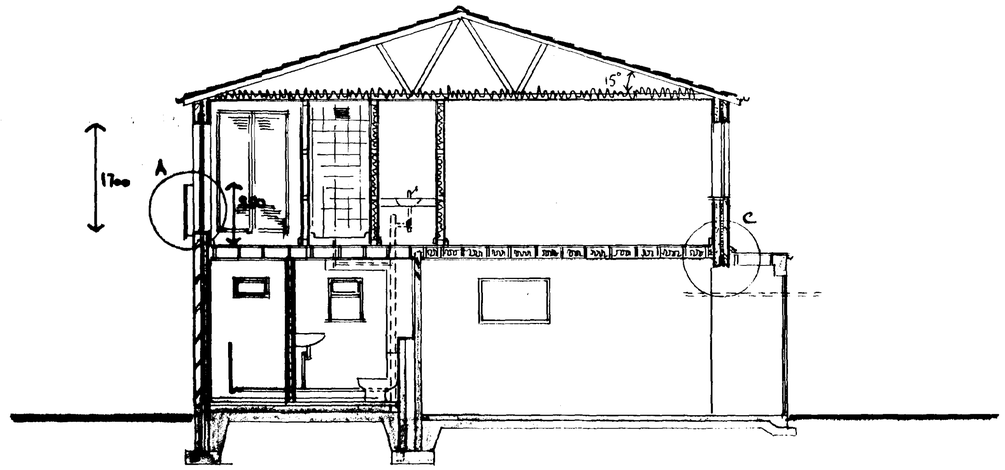

SECTION.

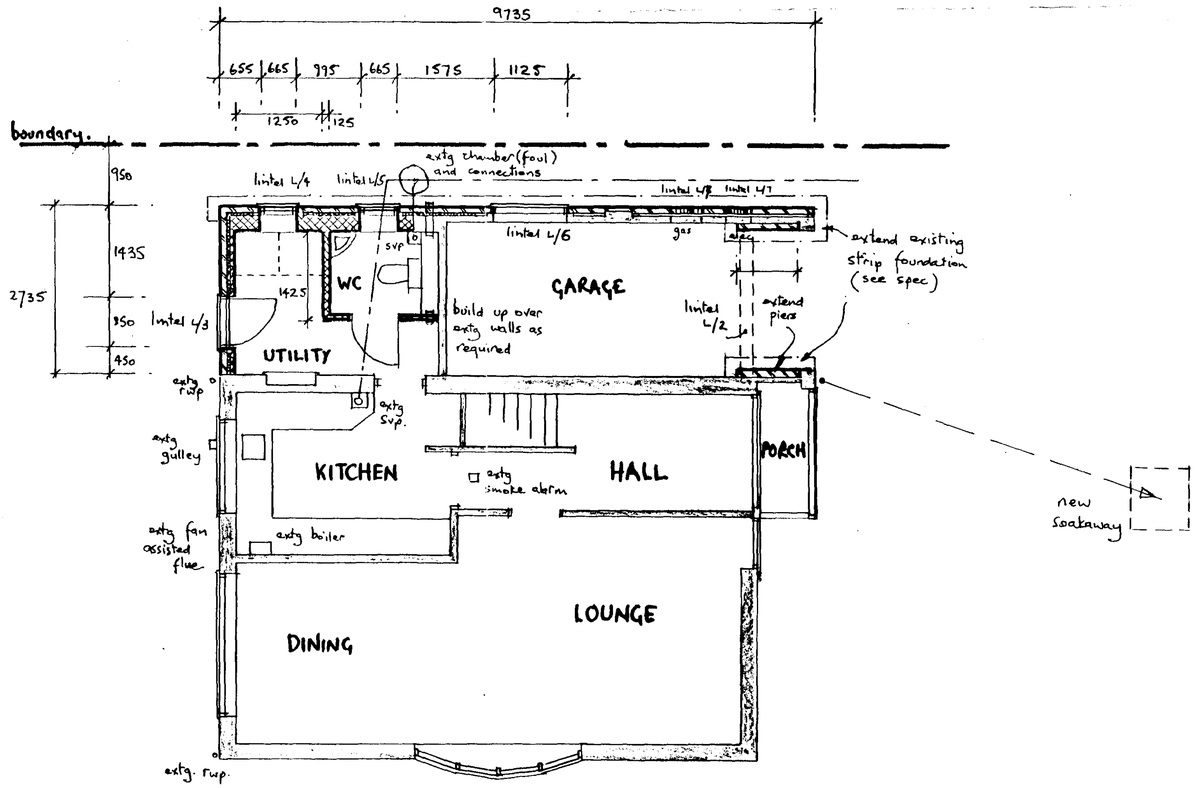


GROUND FLOOR PLAN

Twinplate trussed rafters at 600 c/c max fully braced + strapped
2 No layers 100 mm glass fibre quilt insulation

19 mm ♥S13 chipboard flooring on 175 x 38 joists @ 400 c/c - doubled below stud partition
200 mm glass fibre insulation over garage +
13 mm FIRELINE BOARD ceiling

Cast new path around extension area + make good.

Cast new concrete "shoe" foundation over exstg to widen to take new brickwork.

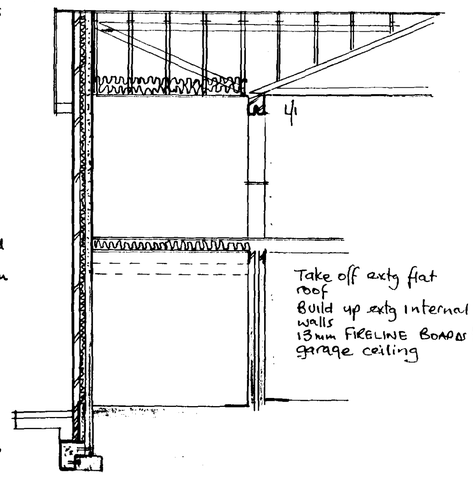

SECTION

RECEIVED BY BOROUGH COUNCIL OF KINGSTON UPON THAMES DC HOUSING & PLANNING
- 5 APR 2001
Ref: 04/20/01

THIS DRAWING IS TO BE READ IN CONJUNCTION WITH THE SEPARATE BUILDING REGULATIONS SPECIFICATION NOTES DOCUMENT

ALL DIMENSIONS TO BE CHECKED ON SITE BY BUILDER AND UNDER NO CIRCUMSTANCES SHALL DIMENSIONS BE TAKEN FROM THE DRAWING AND USED FOR TENDERING, ORDERING OR CONSTRUCTION PURPOSES WITHOUT CHECKING THEM ON SITE FIRST.

THIS DRAWING IS COPYRIGHT AND MAY NOT BE COPIED OR REPRODUCED IN ANY FORM WITHOUT EXPRESS CONSENT.

project
PROPOSED EXTENSION TO DWELLING AT
21 ASHBY GARDENS
MOULTON
SPALDING
LINCOLNSHIRE

client
MR AND MRS EDWARDS

drawing
PLANNING AND BUILDING REGULATIONS SUBMISSION DRAWING

scale
1:50, 1:100 & 1:500


date
MARCH 2001

dgr no. 2 **revisions**

DETERMINED PLAN




REAR

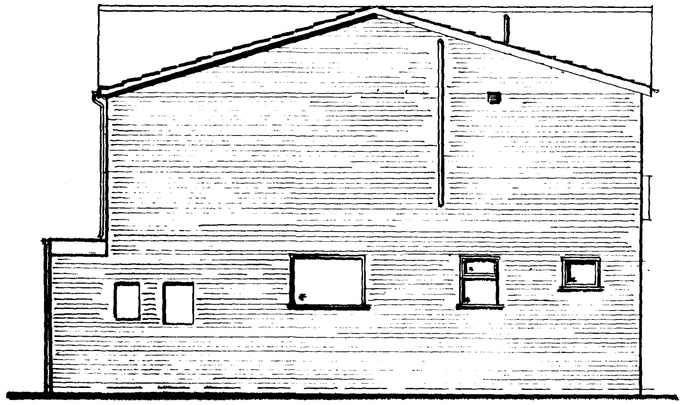

SIDE


* GEORGIAN WIRED OBSCURE GLAZING.

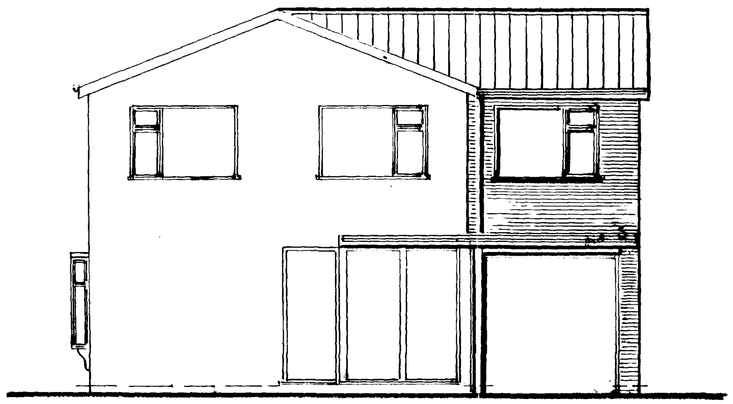

FRONT

concrete tiles to match existing

clay facing bricks to match existing

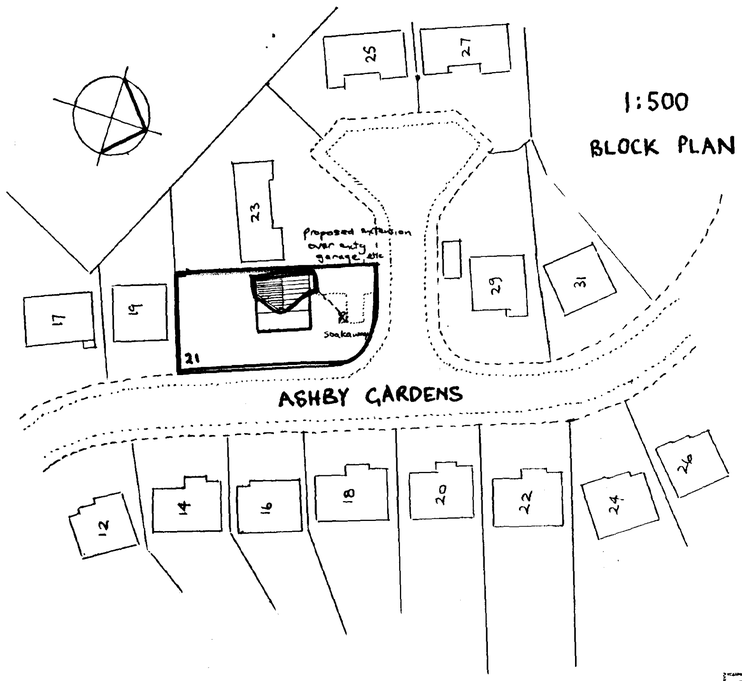

1:500

BLOCK PLAN

SOUTH KESTEVEN DISTRICT COUNCIL
HOUSING & PLANNING
- 5 APR 2001
Ref: 0420/01

DETERMINED PLAN

THIS DRAWING IS TO BE READ IN CONJUNCTION WITH THE SEPARATE BUILDING REGULATIONS SPECIFICATION NOTES DOCUMENT

ALL DIMENSIONS TO BE CHECKED ON SITE BY BUILDER AND UNDER NO CIRCUMSTANCES SHALL DIMENSIONS BE TAKEN FROM THE DRAWING AND USED FOR TENDERING, ORDERING OR CONSTRUCTION PURPOSES WITHOUT CHECKING THEM ON SITE FIRST.

THIS DRAWING IS COPYRIGHT AND MAY NOT BE COPIED OR REPRODUCED IN ANY FORM WITHOUT EXPRESS CONSENT

project
PROPOSED EXTENSION TO DWELLING AT
21 ASHBY GARDENS
MOULTON
SPALDING
LINCOLNSHIRE

client
MR AND MRS EDWARDS

drawing
PLANNING AND BUILDING REGULATIONS
SUBMISSION DRAWING

scale
1:50, 1:100 & 1:500

date
MARCH 2001

dgr no. 1 **revisions**