


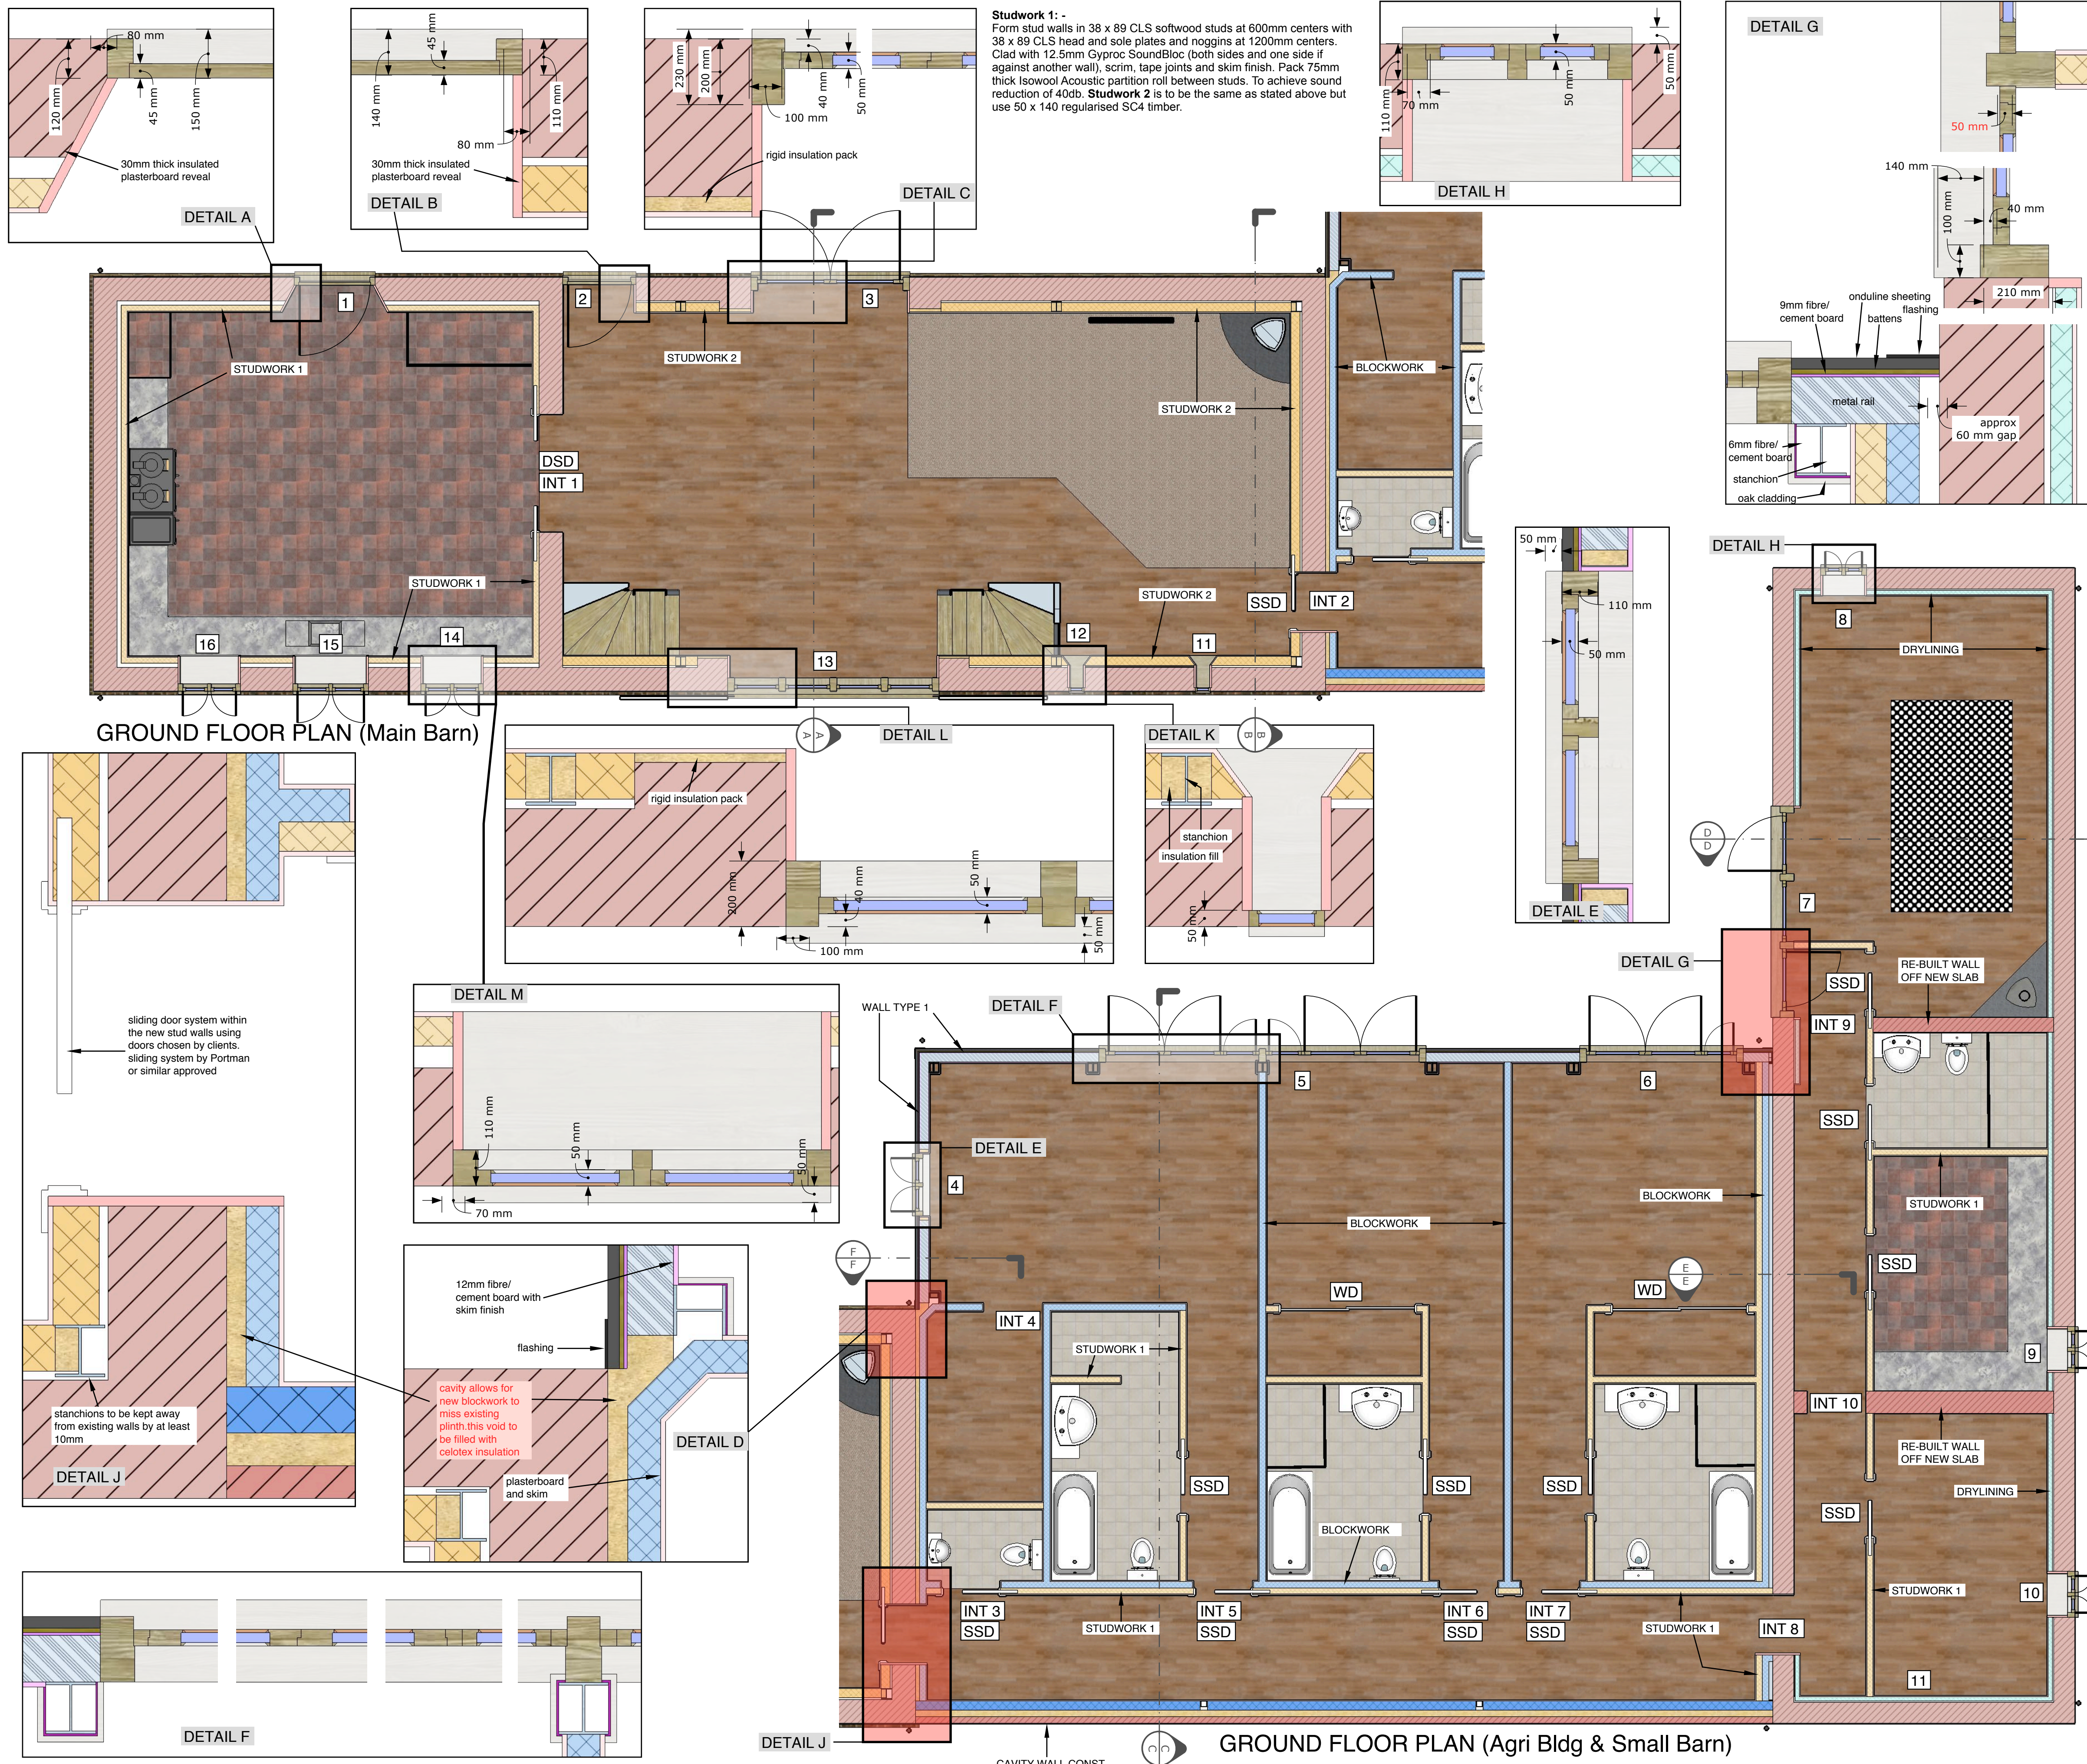

PROPOSED BARN AND COACH HOUSE CONVERSIONS
TO CREATE 2 RESIDENTIAL PROPERTIES ADJACENT
AUSTENDIKE HALL AUSTENDIKE ROAD WESTON HILLS
for MR & MRS S ARMSTRONG

ENLARGED DETAILED
PLANS 1

1/10 1/50 MAR 2016

J031- BR/C 10A

Julian Warrick
Architectural Design Consultant

Email: julian@jwarrick-design-cons.com
Tel: 01775 820123
Mob: 07849 652067
JulianWarrick.co.uk
Google +

8 Beech Grove
Donington
Spalding
Lincs
PE11 4XQ

APR 2016

A ALTERATIONS SHOWN IN RED