N


Prior to any Adoptable drainage ground works being undertaken on site the contractor must confirm back to RSK the precise as-built or existing invert level, pipe diameter and condition of the receiving drainage system, watercourse and : or manhole in order to allow design reviewed if required.
All proposed private drainage ground works must also prior to construction start on site first establish that a viable outfall connection can be made into the receiving drainage system.
The contractor must also immediately advise RSK should any discrepancy or perceived conflict between as-built level and proposed design level information become apparent : identified during the implementation of any ongoing drainage : ground works construction.

Please telephone RSK - Land and Development Engineering on 01942 493255

Catchpits to have cover levels determined on site to tie in to swale banks

RSK recommends a specialist permeable paving company be consulted to confirm design of driveway systems

Due to shallow sewer infrastructure, proposed service routes to be considered to ensure there are no clashes

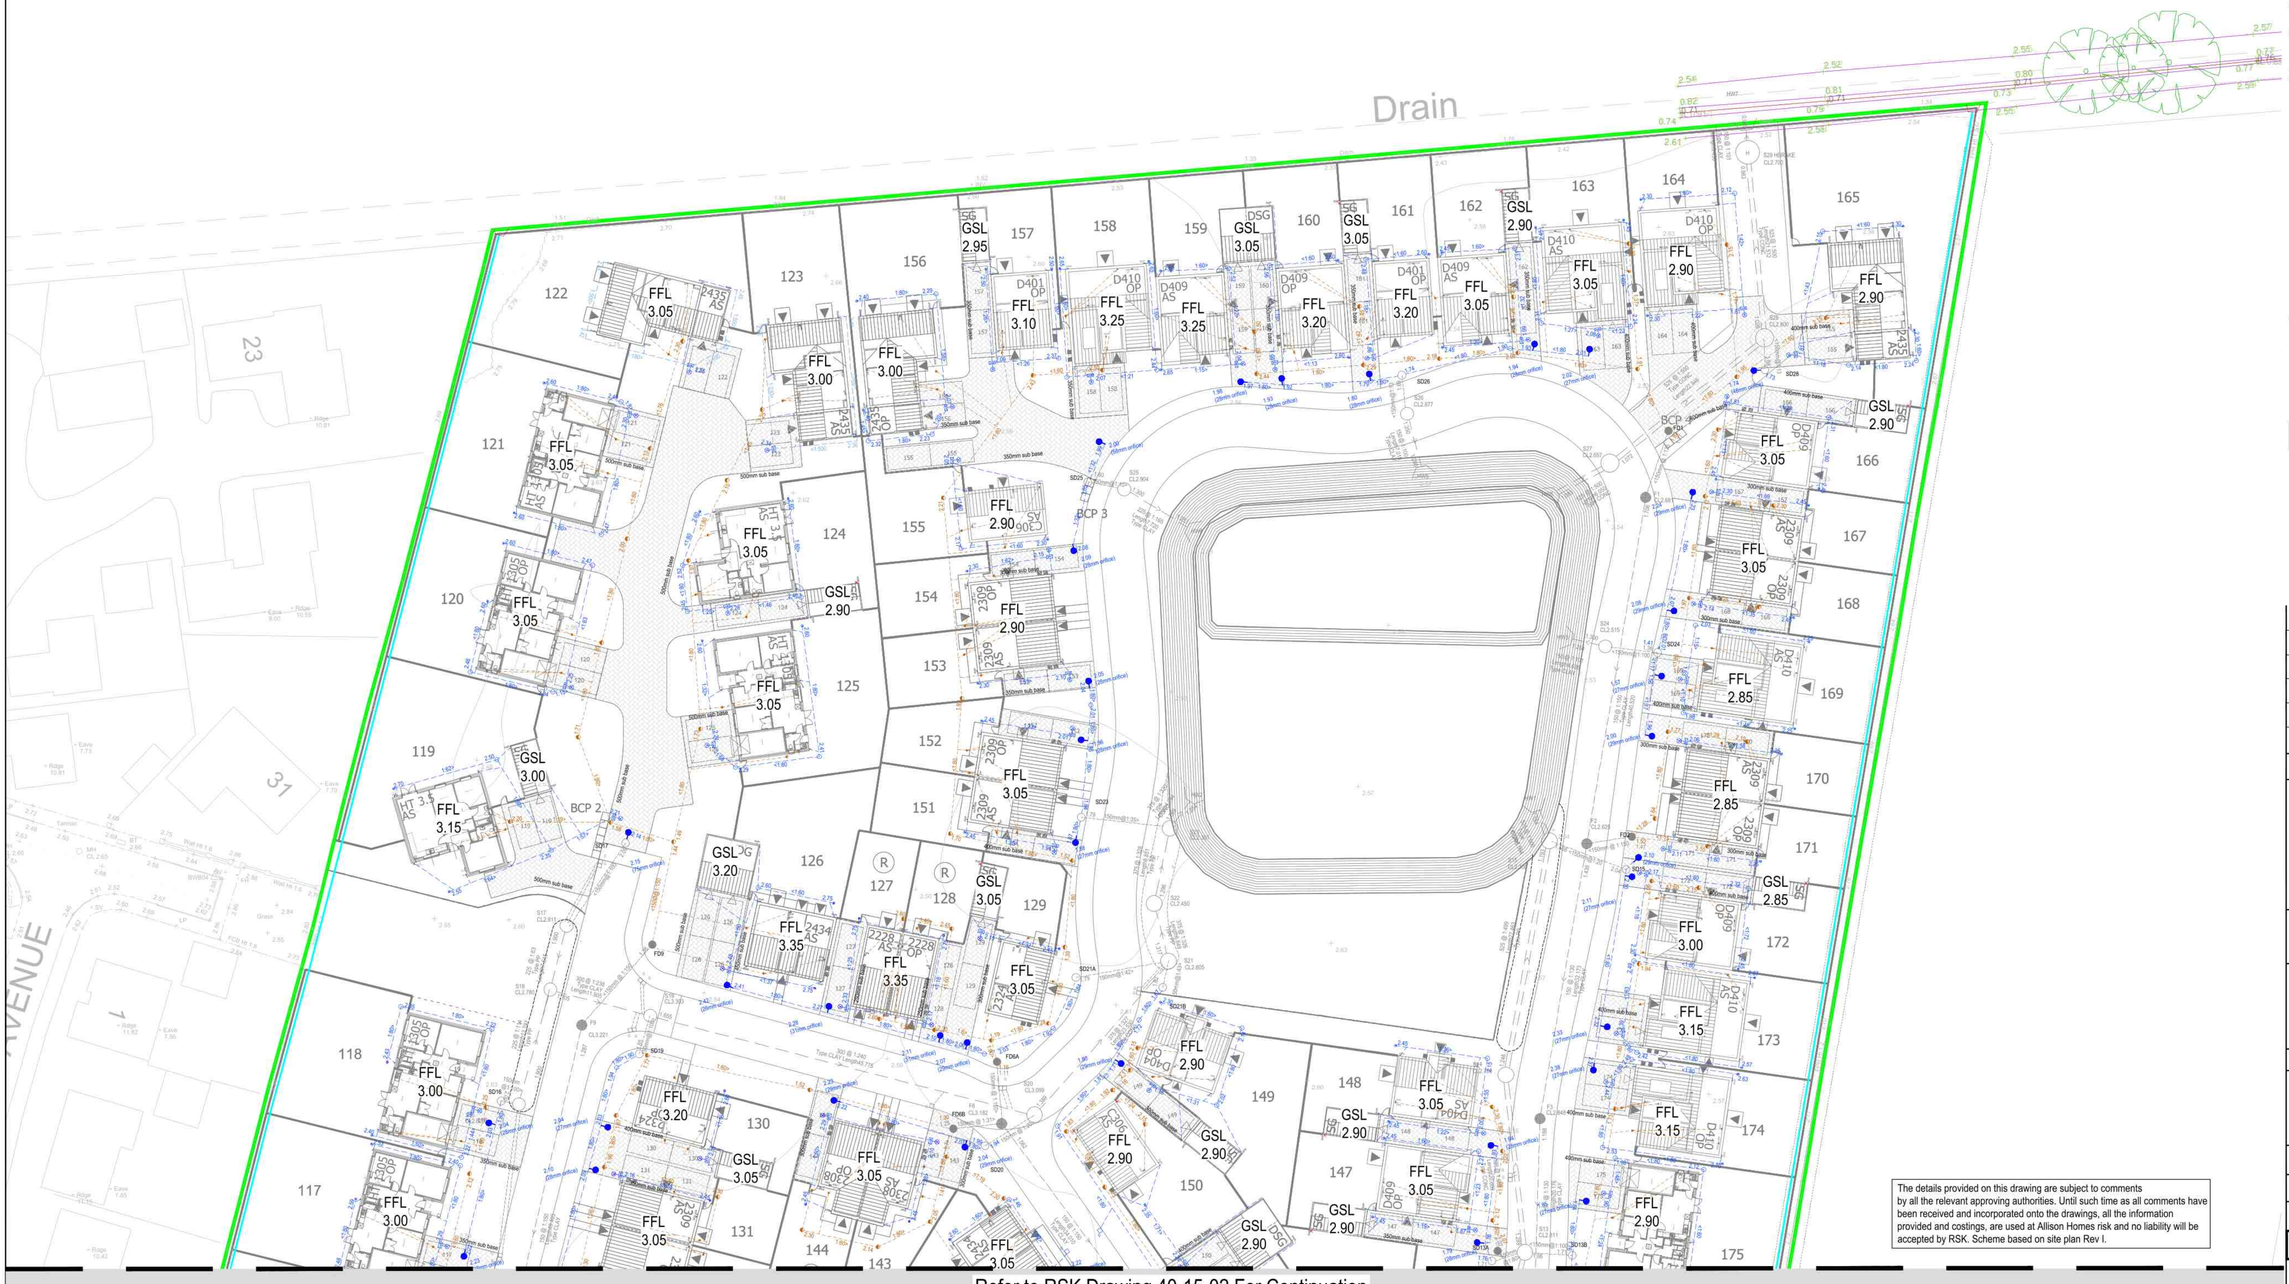

Refer to RSK Drawing 40-15-02 For Continuation

CIVIL : STRUCTURAL DESIGN RISK MANAGEMENT

Abnormal or unusual residual risks associated with the design outcomes shown on this drawing are:-

RSK LDE LTD has followed its Design Risk Management process for Hazard Elimination and Risk reduction in developing the designs shown on this drawing.
Abnormal or unusual residual risks may be shown above where it is considered that such risk may not normally be expected by competent persons engaged on work of this nature or type.

Notes:

1. This drawing is to be read in conjunction with all engineering drawings, standard details and specifications for this job.
2. This drawing has been prepared for house drainage purposes only, and must not be used for house setting out.
3. All drains and connections to be 100mm diameter, unless shown otherwise.
4. This drawing is schematic for clarity, and where possible drains should be laid within 2m of houses, and connections kept as short as possible.
5. Where pipes pass under buildings, unless beam & block floors are used, they are to be surrounded in concrete.
6. All branch drains, or connections, are to discharge to the collectors obliquely, and in the direction of the main flow.
7. House levels are Finished Floor Levels (FFL's).
8. Figures quoted next to inspection chambers : rodding eyes are invert levels, in metres AOD.
9. Private footpaths are to be laid with a crossfall to allow drainage to soft landscaped areas.
10. Where possible all drainage runs shall be kept a minimum of 4.0m from any existing tree that is to be retained.
11. All drainage design is subject to technical approval, no connections shall be made to any public sewer without written consent from the drainage authority.
12. The location of R.W.P's and waste:S.V.P's are subject to confirmation by the Architect : Services Engineer.

Legend:

- Development Boundary
- FFL 188.00 — Finished Floor Level
- Proposed SW rodding eye & drain
- Proposed SW inspection chamber & drain
- Surface water course graded aggregate
- Orifice Control
- Diffuser unit
- Porous Paving- subject to design by specialists
- Proposed FW mini access chamber
- Proposed FW inspection chamber & drain
- F1 — Proposed adoptable foul water sewer and manhole
- S1 — Proposed adoptable surface water sewer and manhole
- Proposed foul water dragout connection
- Proposed surface water dragout connection

All private drainage to be 100mm diameter unless stated otherwise.

Notes:

1. The specification in all respects shall be in accordance with the Lincolnshire County Council Development Road and Sustainable Drainage Specification and Construction
2. Within the catchment of traditional drainage design, the minimum longitudinal fall for highways, without channel block shall be 1 in 150 and with channel blocks 1 in 250
3. General deterioration of the existing highway:footway:verges created through construction of the new Section 38 Development will be reinstated to the Development Road and Sustainable Drainage Specification and Construction at the developers' own cost at the agreement of the inspecting Development Management Officer.
4. No private surface water shall discharge onto the adoptable highway
5. No private structural features shall overhang the adoptable highway
6. No retaining walls exceeding 1.37 meters shall be within 3.66 meters of the highway boundary.

Rev.	Date	Amendment	Drawn	Chkd.	Appd.
P10	21.05.24	Updated to suit latest layout Rev I	PD	MS	
P9	23.04.24	Catchpit cover levels updated to suit swale design	DS	MS	
P8	18.04.24	Updated to site layout Rev H	DS	MS	MAR
P7	26.07.23	Drawing updated to Client comments	MS		
P6	25.07.23	Drawing updated to Client comments	MS		

RSK
LAND & DEVELOPMENT ENGINEERING LTD
Spring Lodge, 172 Chester Road, Helsby, Cheshire, WA6 0AR, United Kingdom
Tel: +44 (0) 1928 726006
Fax: +44 (0) 1928 725603
Email: lde@rsk.co.uk
Web: www.rsk.co.uk

Client: Allison Homes

Project Title: Moulton Chapel, Spalding

Status: DETAILED DESIGN

Drawing Title: Private Drainage Sheet 1 of 2

Drawn	Date	Checked	Date	Approved	Date
JW	JUL 19	MAR	JUL 19		

Scale	Orig Size	Dimensions
1:250	A0	

Project No.: 881565
Drawing File:
Drawing No.: 40-15-01
Rev.: P10

Scale 1:250
0 2.5 5 7.5 10 12.5m

The details provided on this drawing are subject to comments by all the relevant approving authorities. Until such time as all comments have been received and incorporated onto the drawings, all the information provided and costings, are used at Allison Homes risk and no liability will be accepted by RSK. Scheme based on site plan Rev I.

File Location: L:\001_JOBS LIVE RFQ\881565 - MOULTON CHAPEL - SPALDING LARGE\LIST TOPH\PHP\INFRASTRUCTURE\40-15 PRIVATE DRAINAGE.DWG