
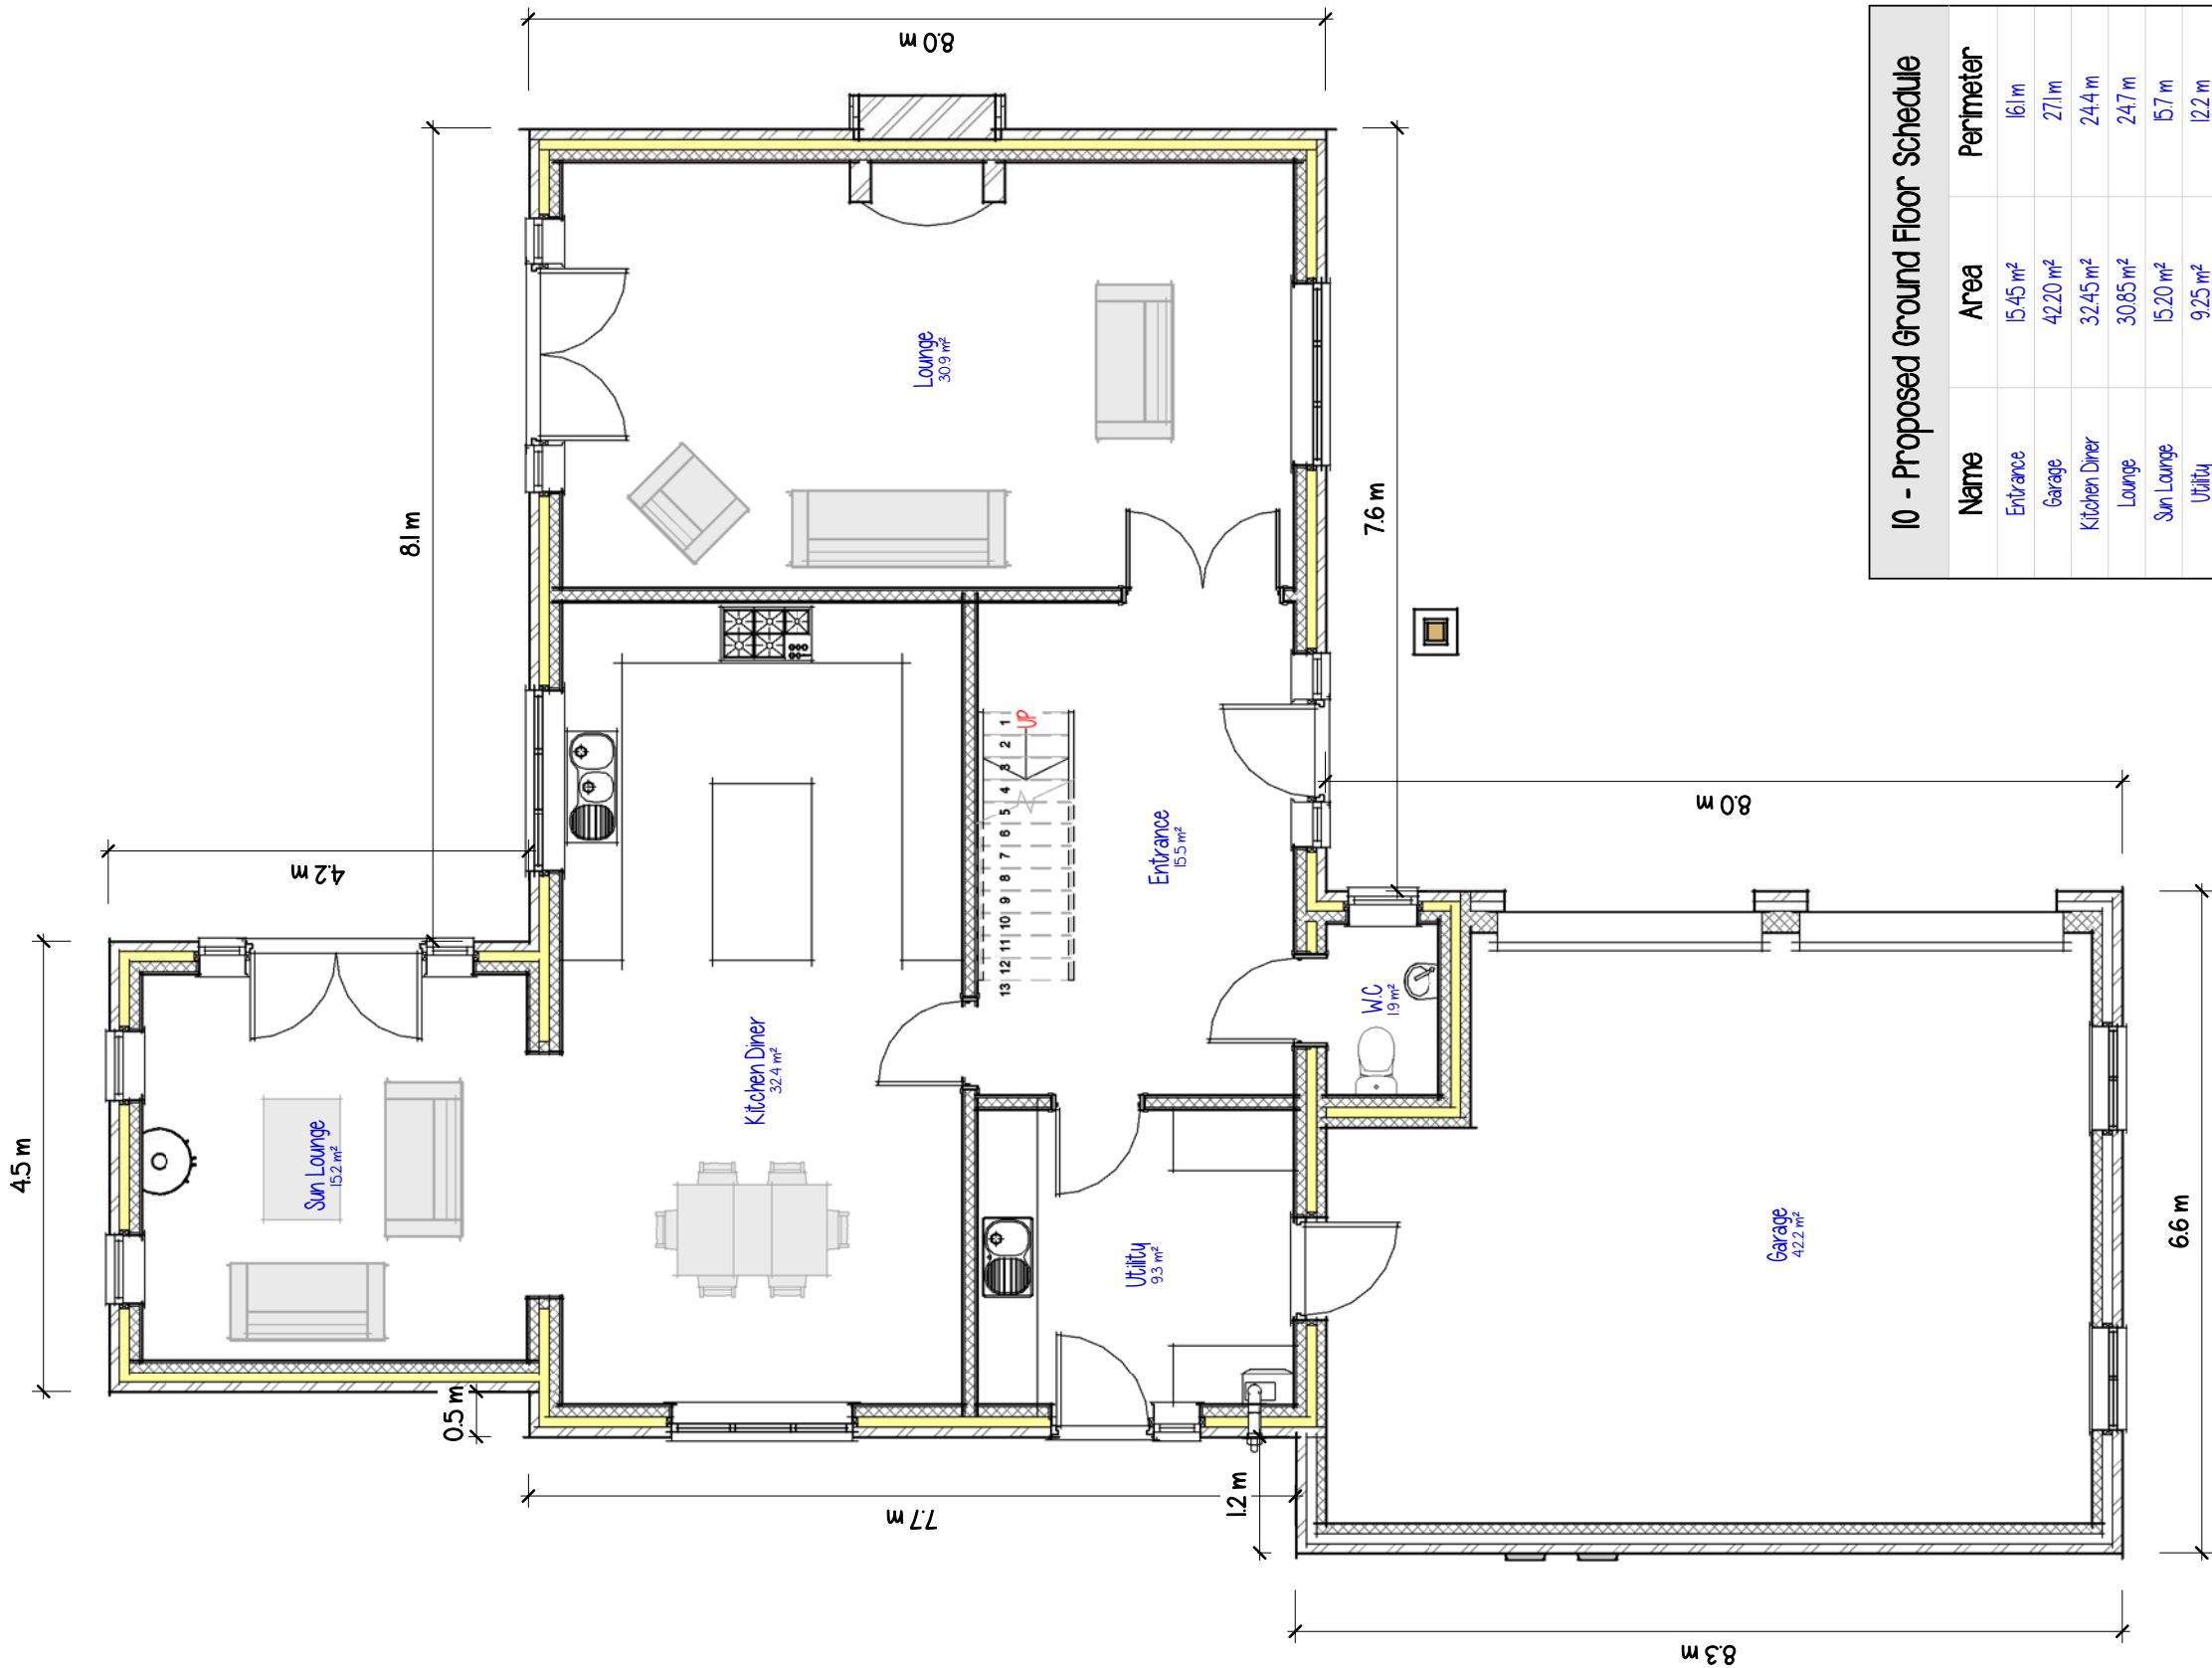


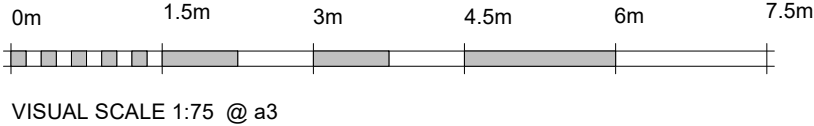

10 - Proposed Ground Floor Schedule		
Name	Area	Perimeter
Entrance	15.45 m²	16.1 m
Garage	42.20 m²	27.1 m
Kitchen Diner	32.45 m²	24.4 m
Lounge	30.85 m²	24.7 m
Sun Lounge	15.20 m²	15.7 m
Utility	9.25 m²	12.2 m
WC	1.90 m²	5.7 m
Grand total 7	147.30 m²	125.8 m