

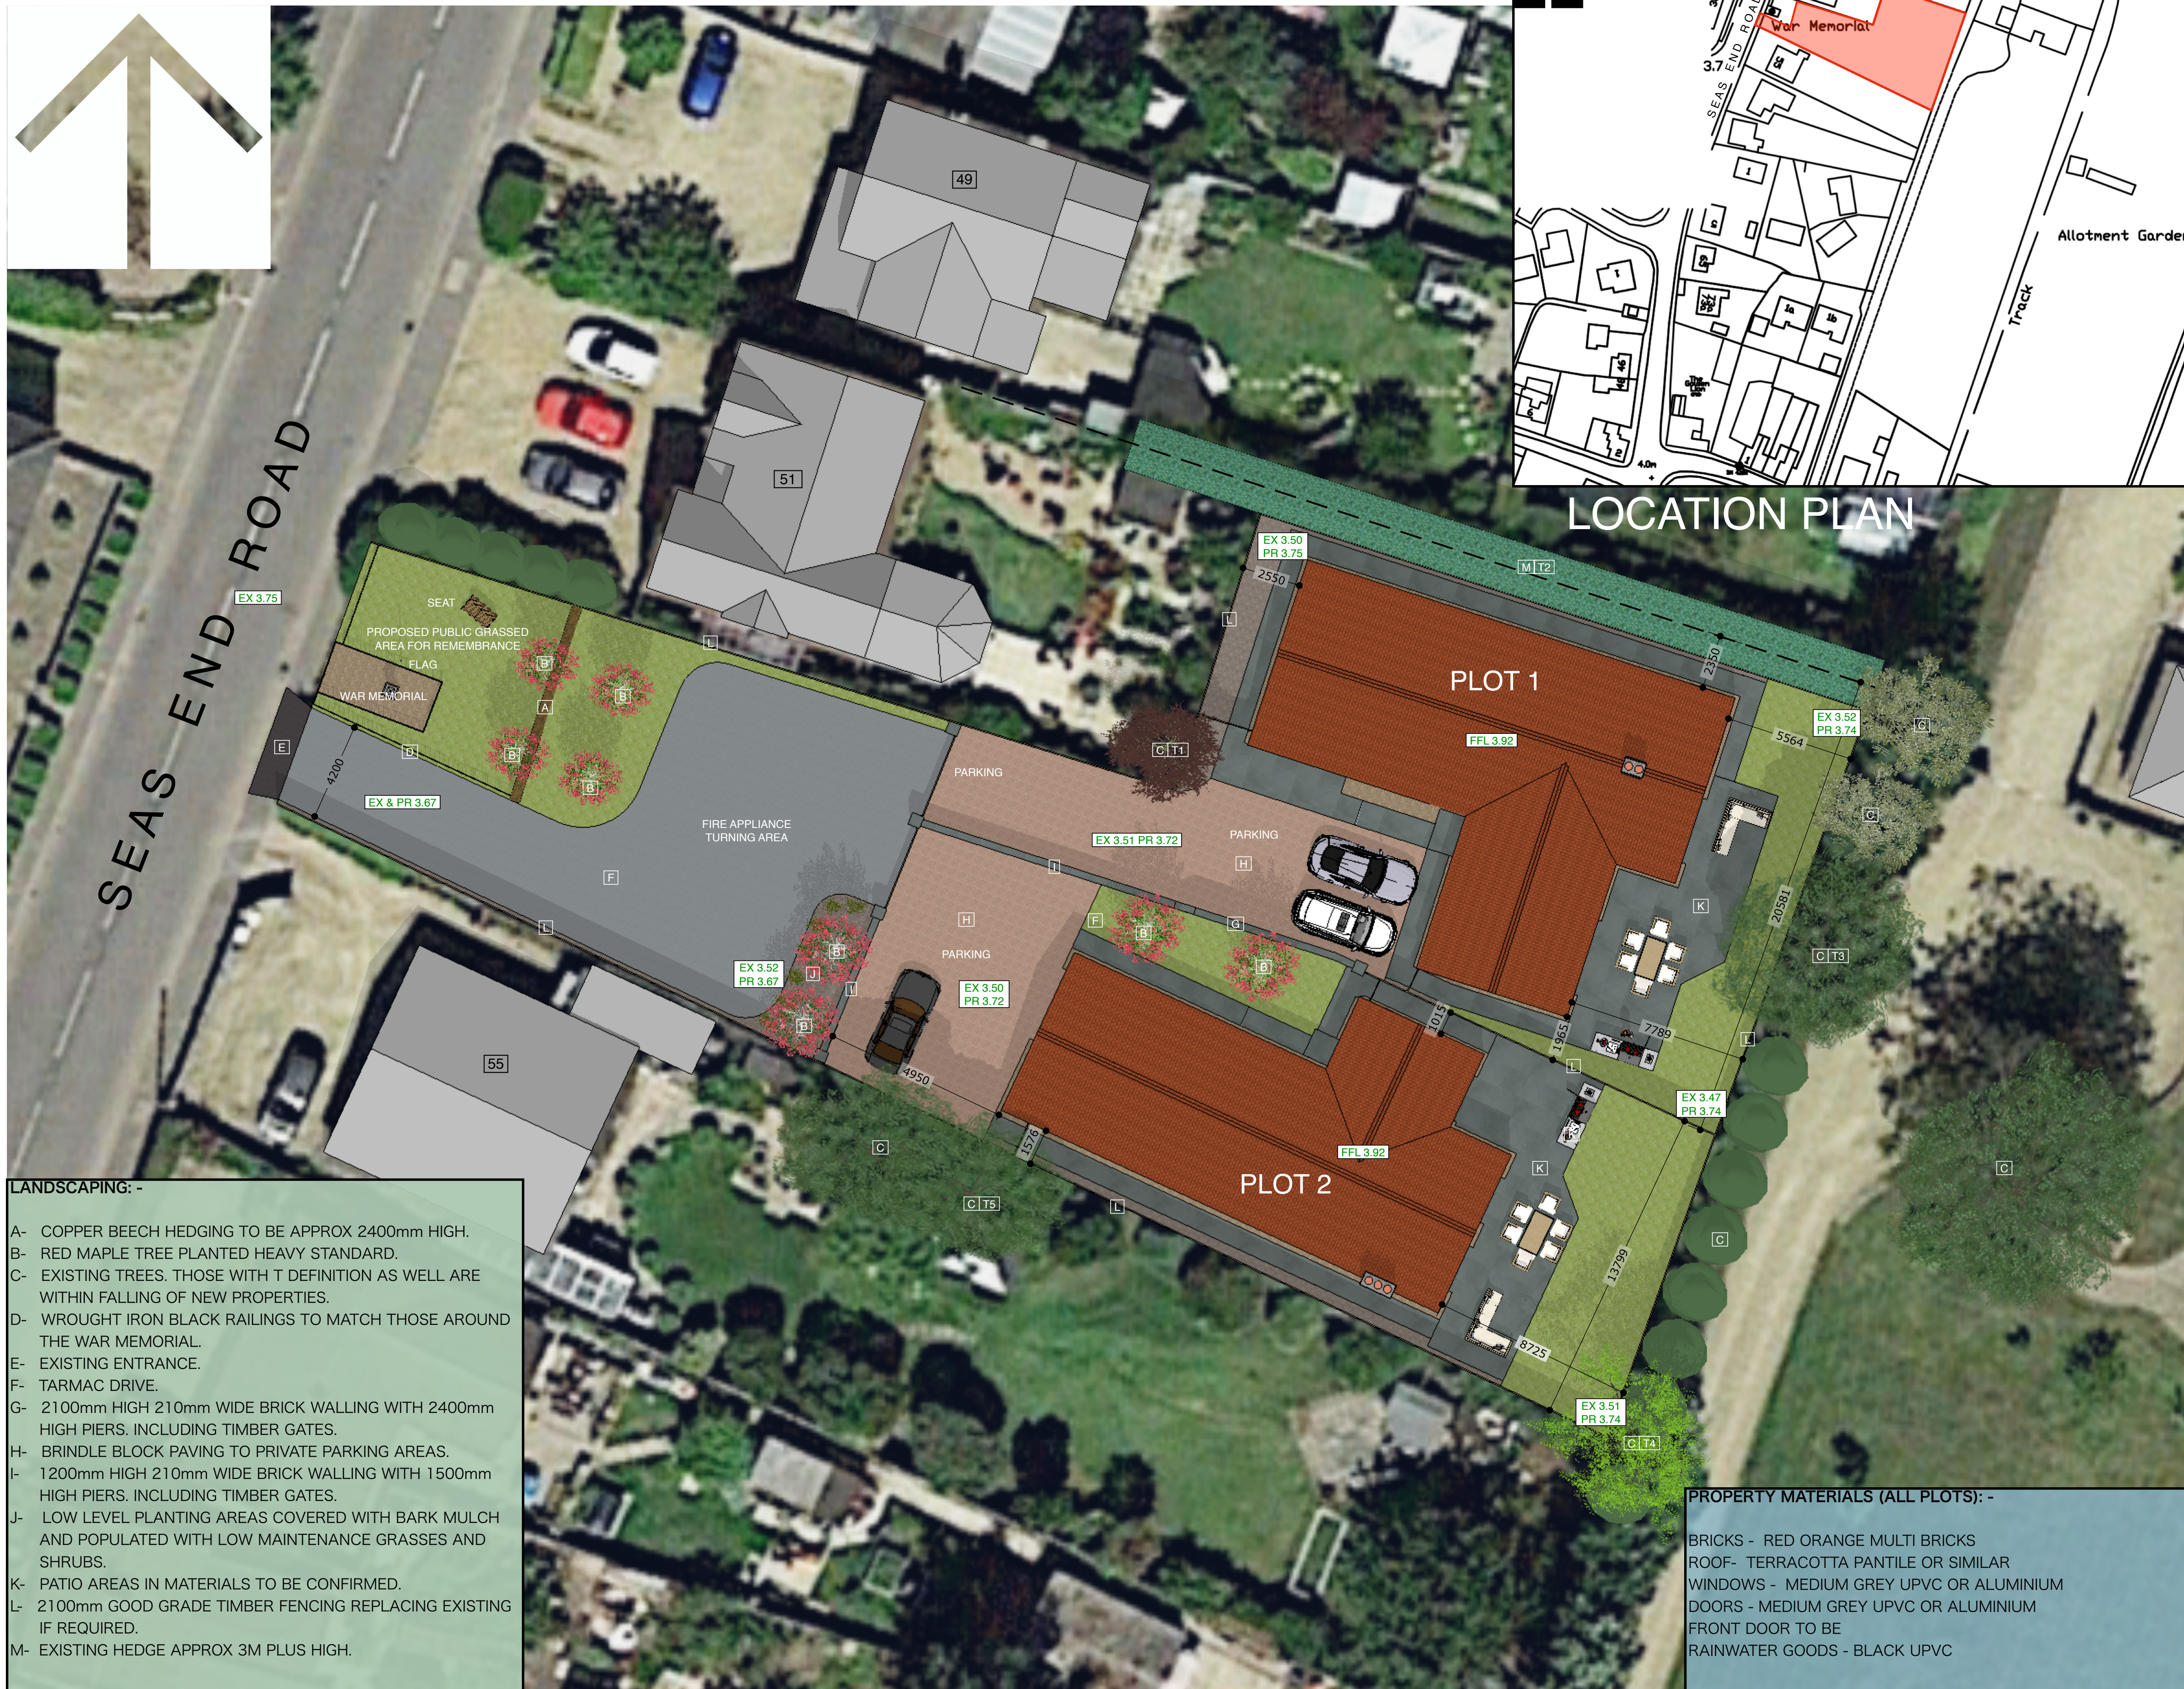


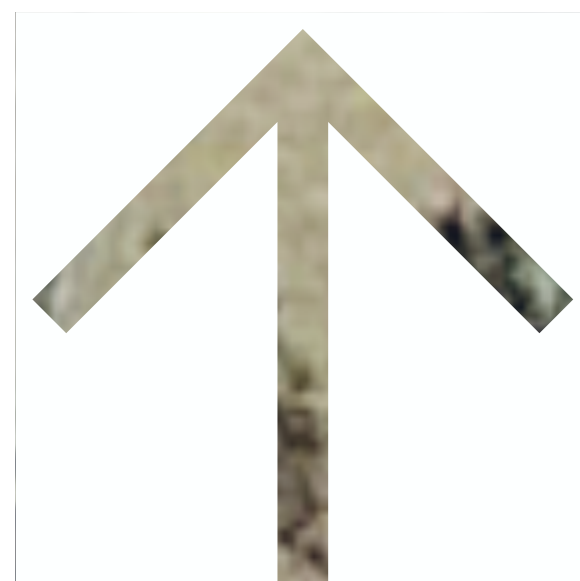

BLOCK PLAN

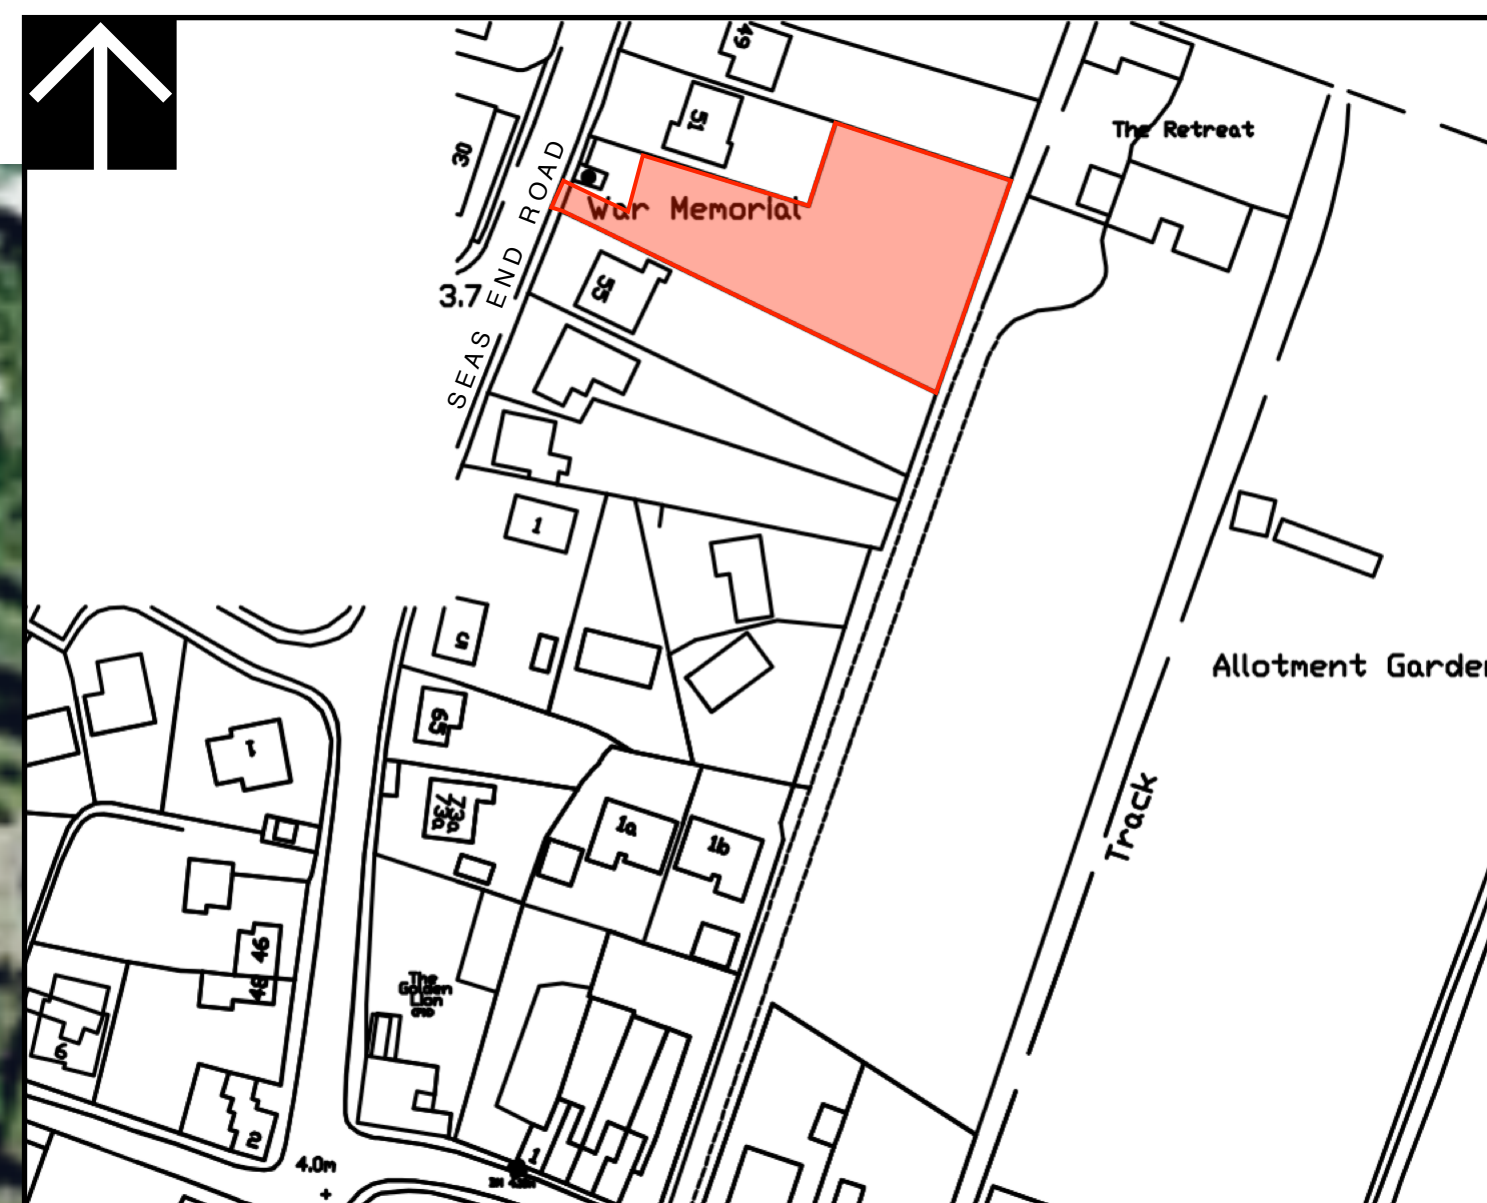

LOCATION PLAN

PROPOSED RESIDENTIAL DEVELOPMENT
2 PLOTS ADJACENT 51 SEAS END ROAD
MOULTON SEAS END SPALDING Lincs for
BLM BUILDERS

[illegible]

BLOCK PLANS

1/200 1/1250

5/6/24

J185-PL 12

Julian Warrick

Architectural Design Consultant



Email: julien@jwerriek-design.com

Tel: 01775 820123

Mob: 07849 652067

JulianWarrick.co.uk

Google +

8 Beech Grove

Donington

Spalding
Lines

PE11 4XQ