


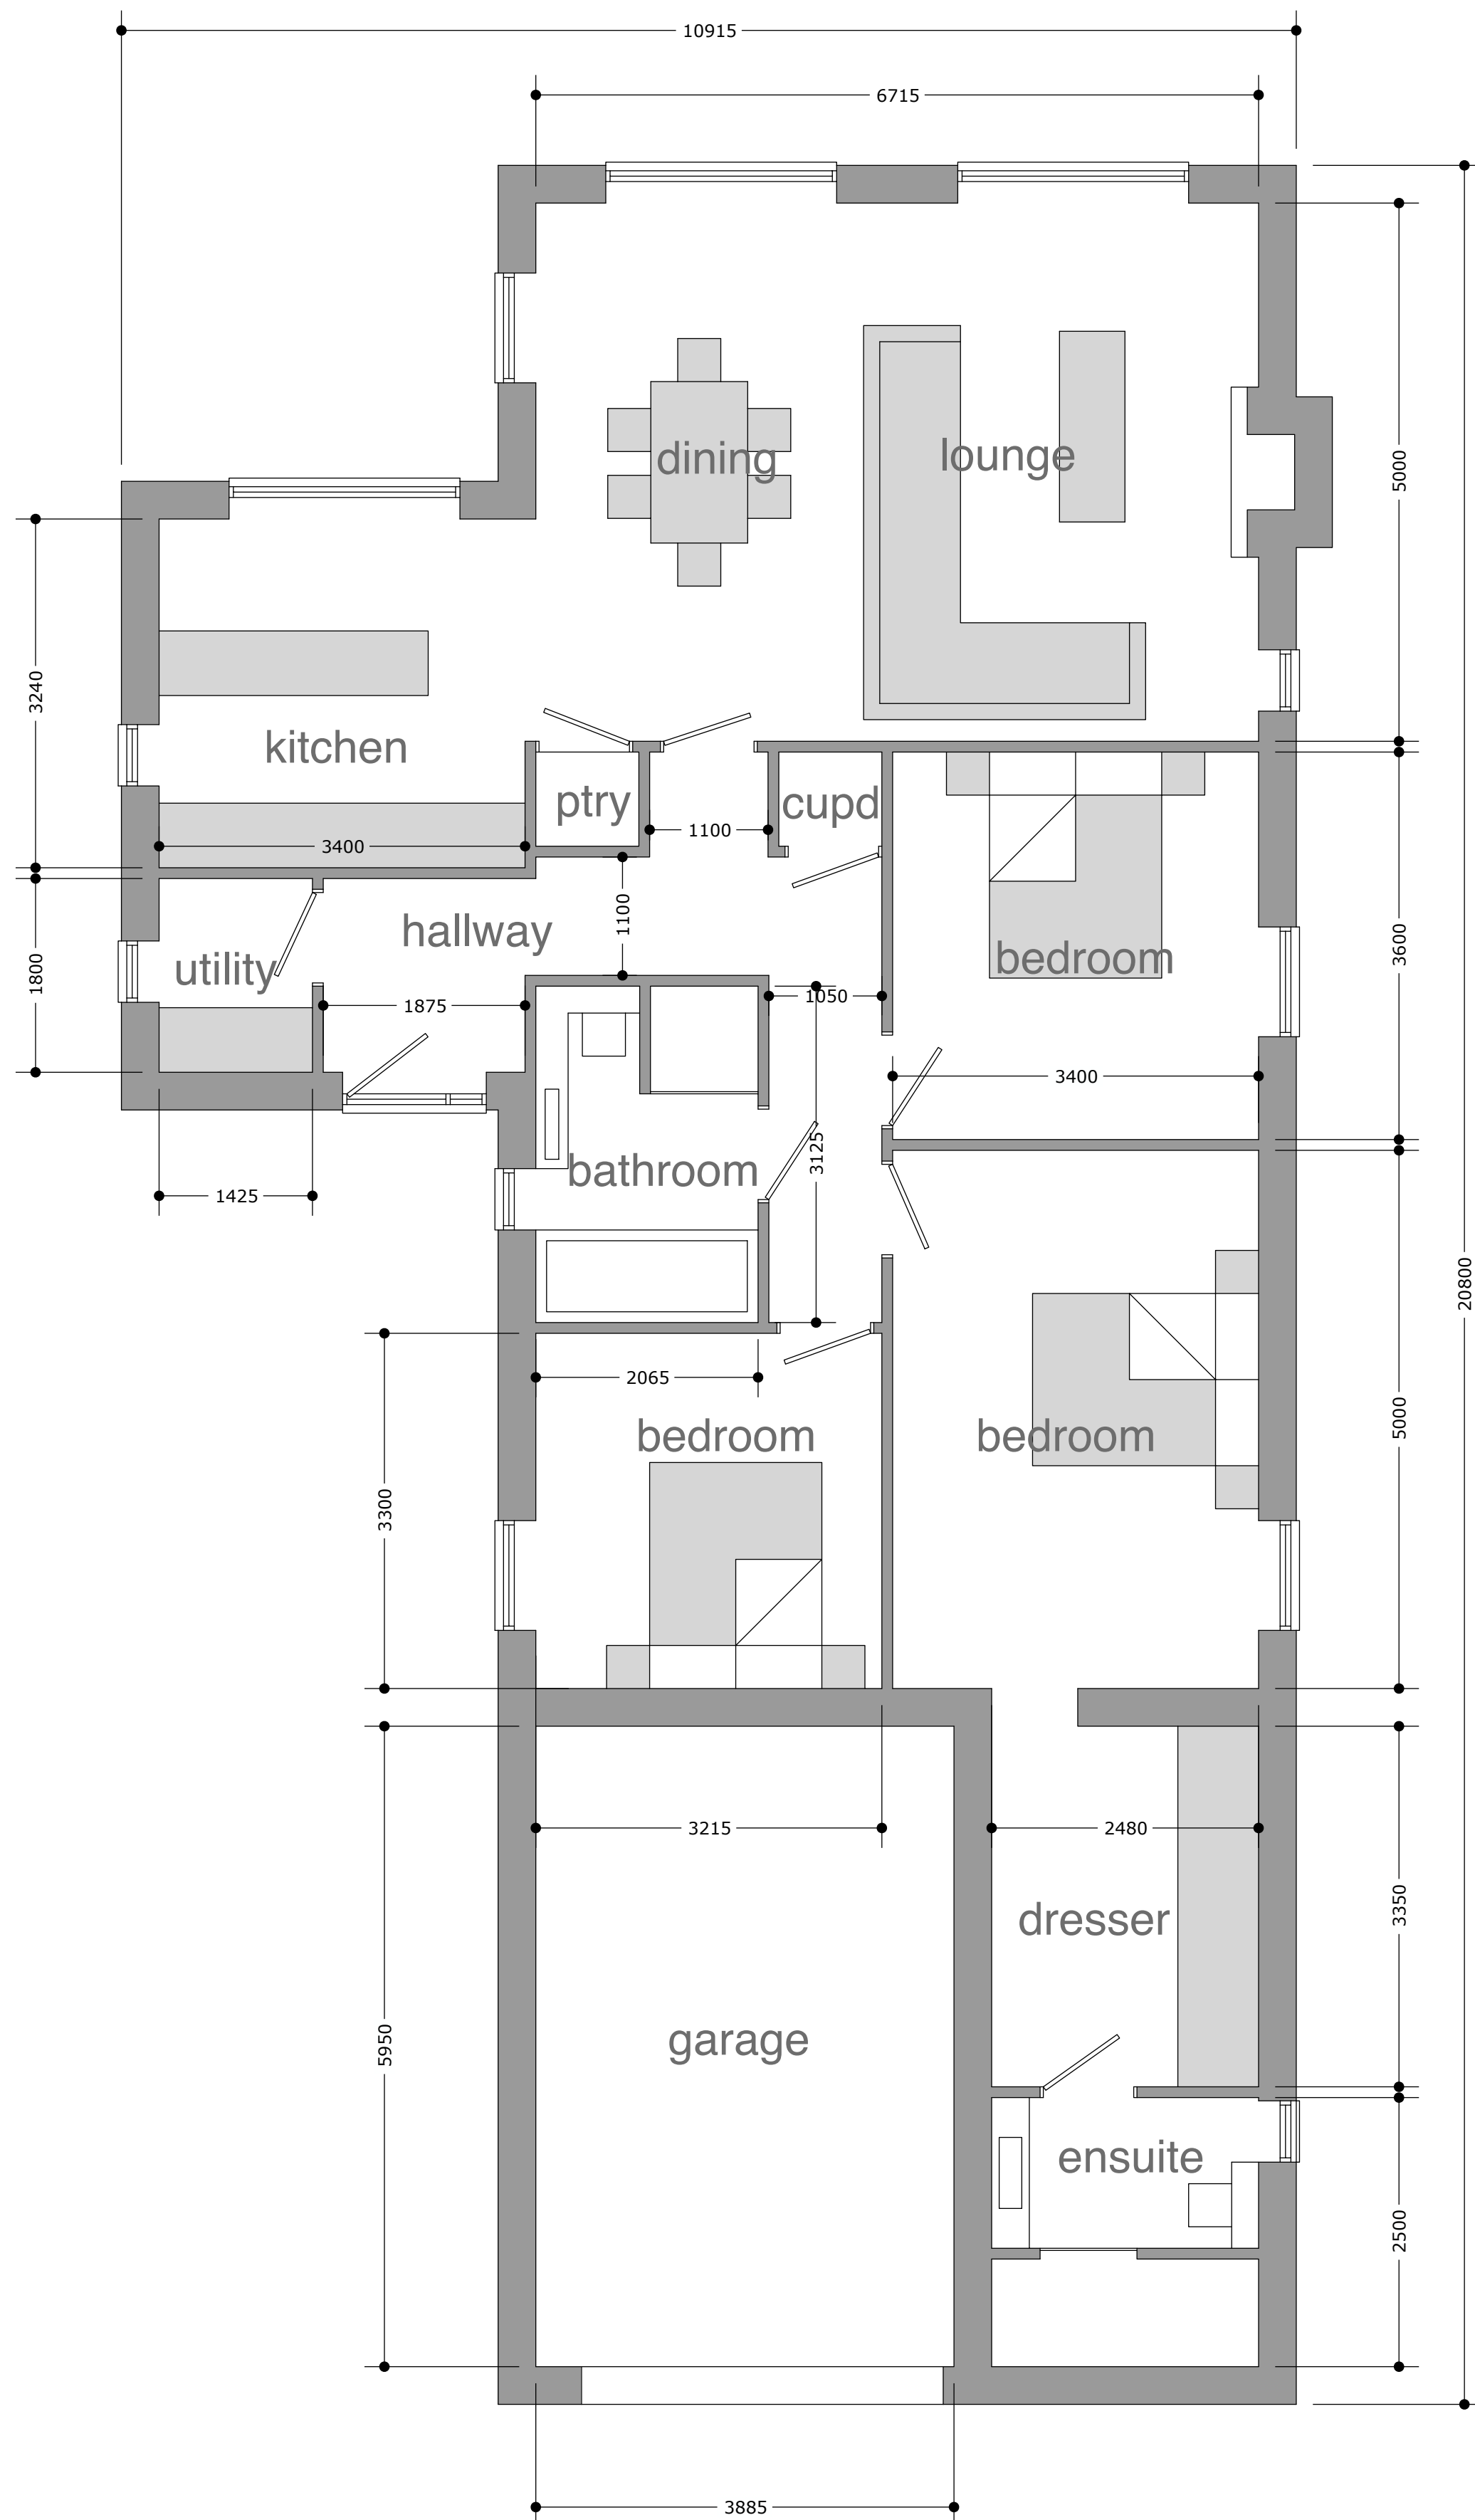

PROPOSED RESIDENTIAL DEVELOPMENT
2 PLOTS ADJACENT 51 SEAS END ROAD
MOULTON SEAS END SPALDING Lincs for
BLM BUILDERS

[illegible][illegible]

PLOT 2 PLANS AND ELEVATIONS

1/50 1/75

5/6/24

J185-PL 14

Julian Warrick

Architectural Design Consultant



Email: julian@jwarrick-design-cons.com

Tel: 01775 820123

Mob: 07849 652067

JulianWarrick.co.uk

Google +

8 Beech Grove
Donington
Spalding
Lincs
PE11 4XQ