

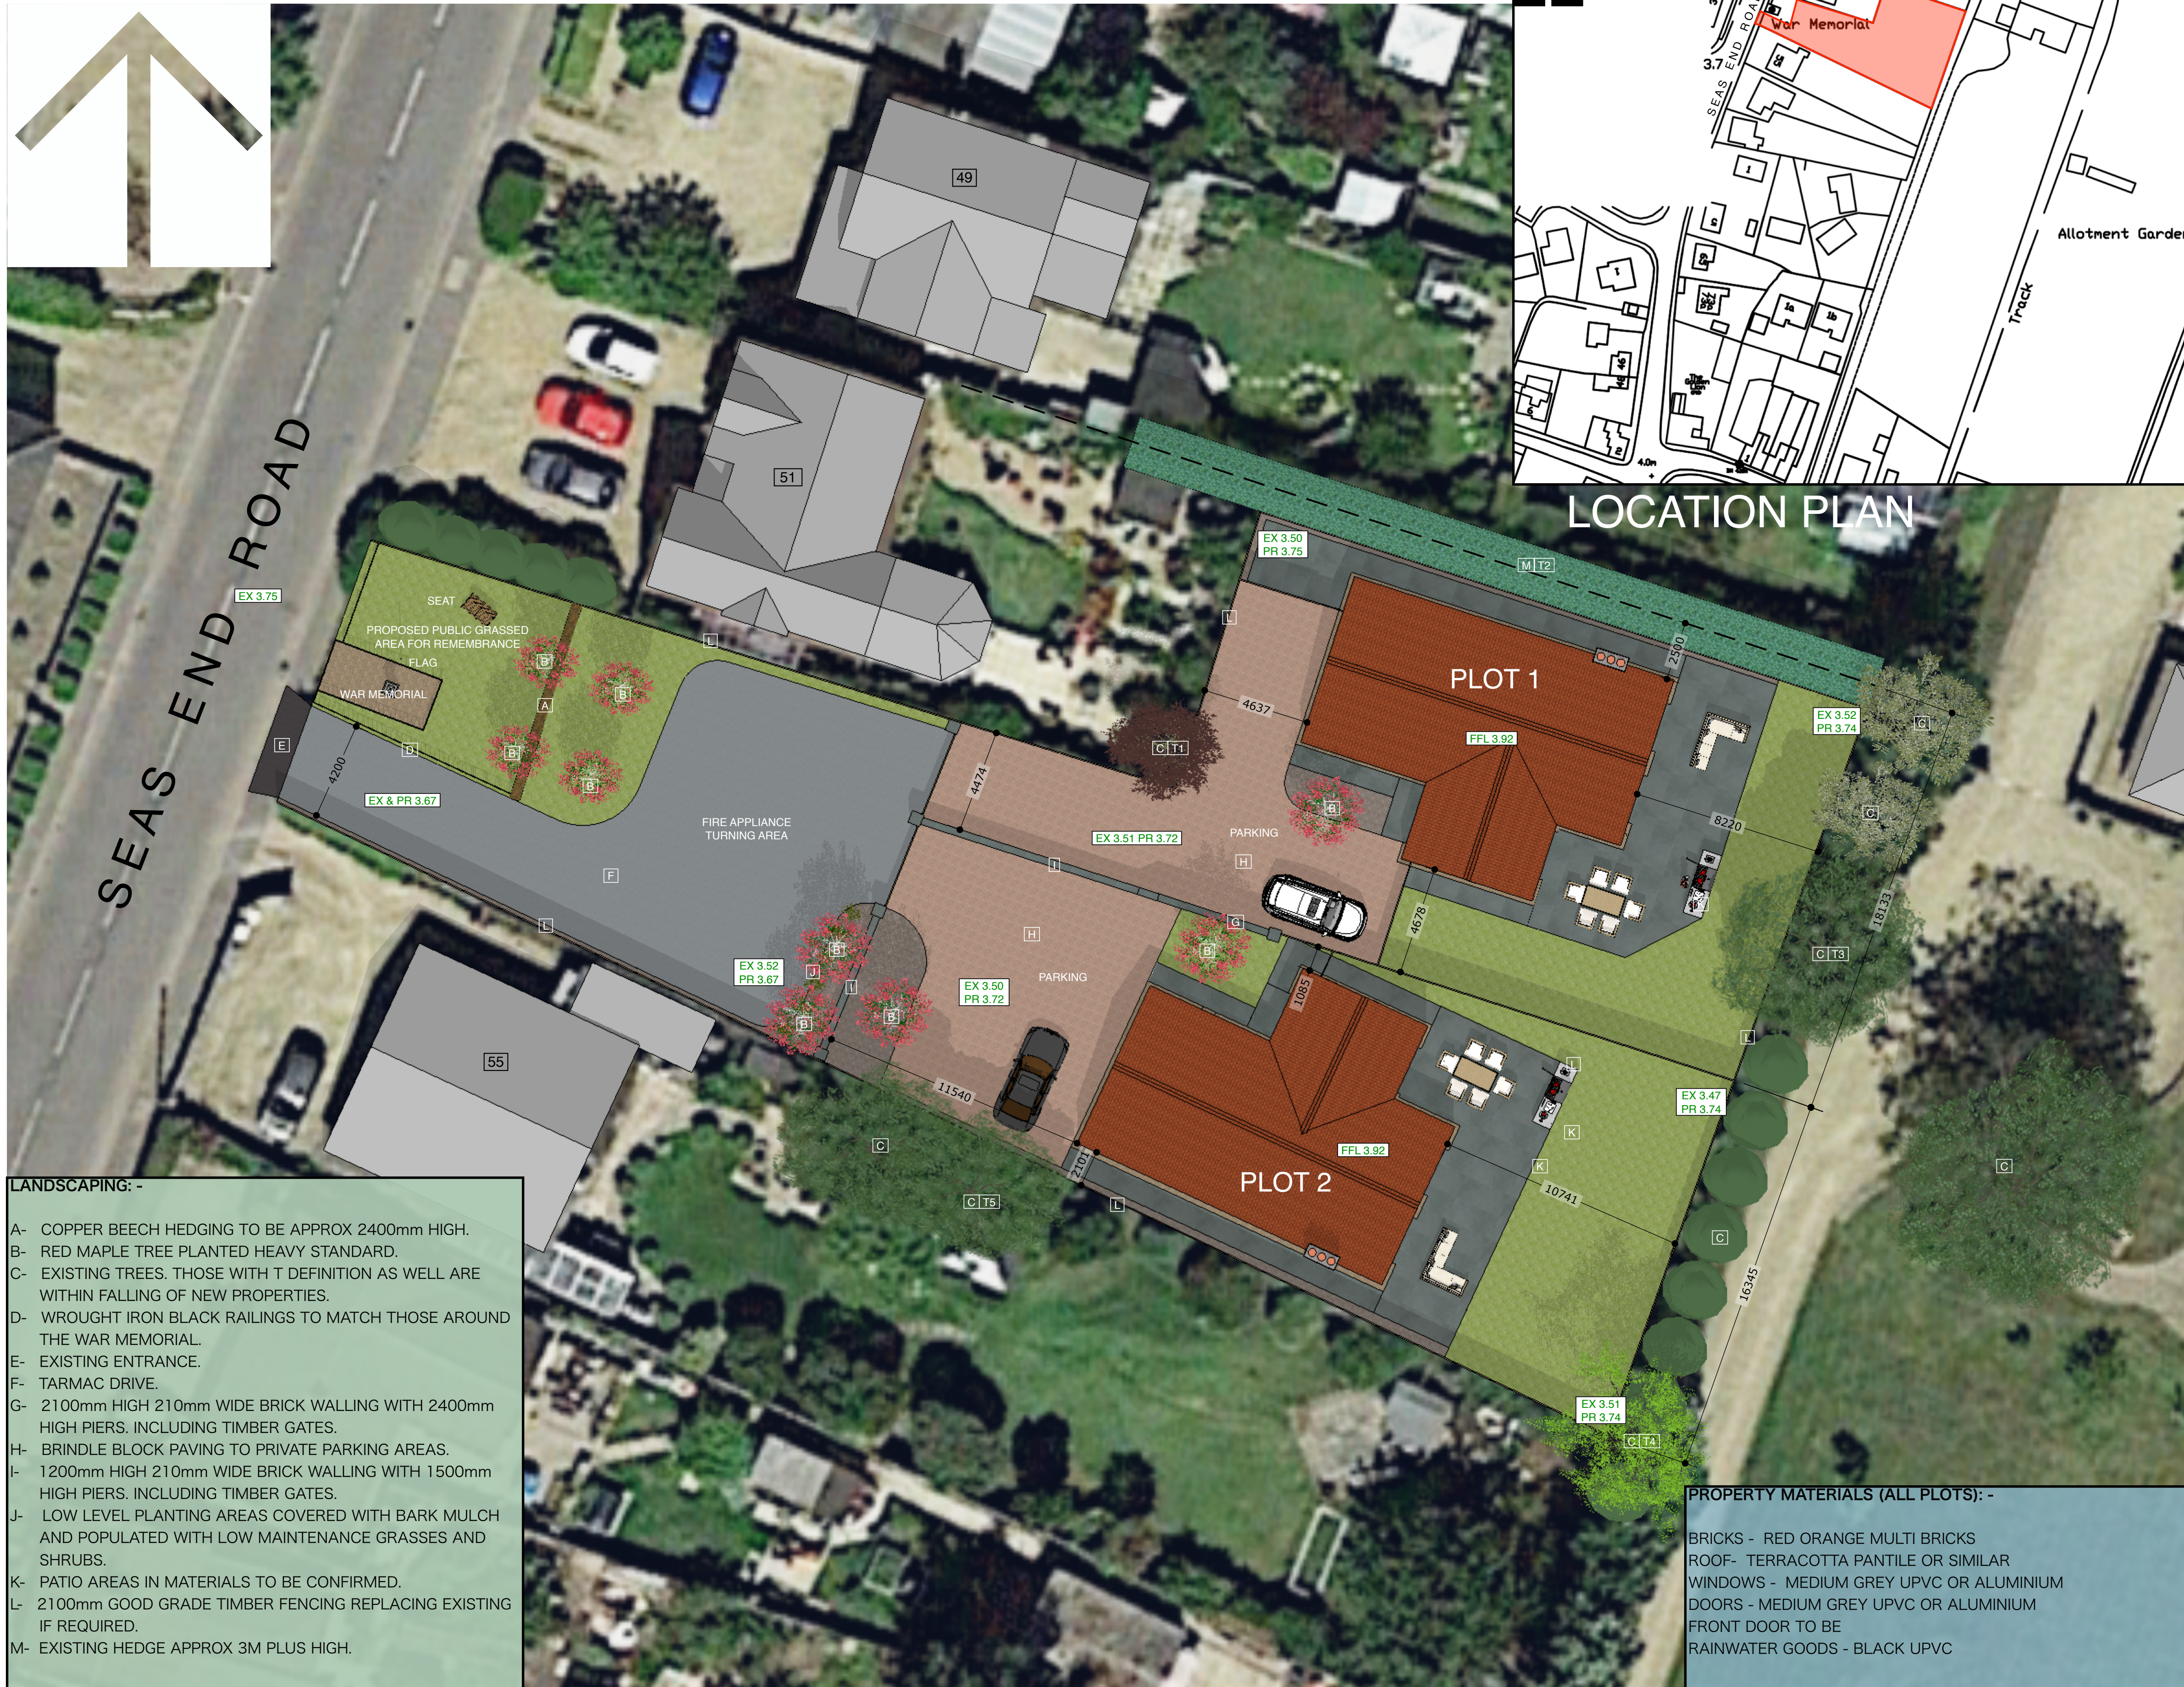


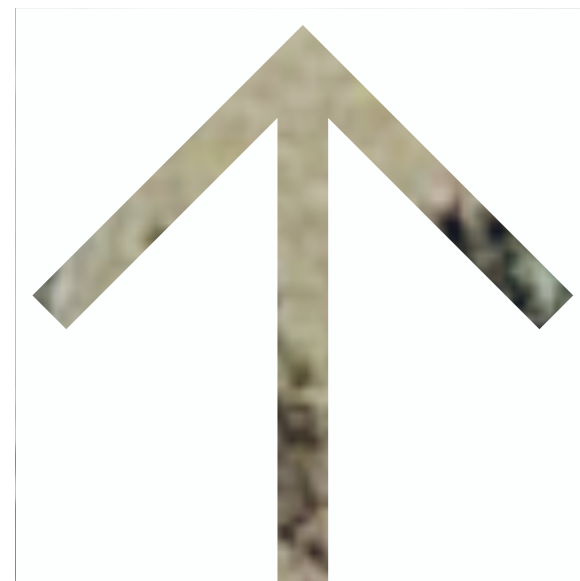

BLOCK PLAN

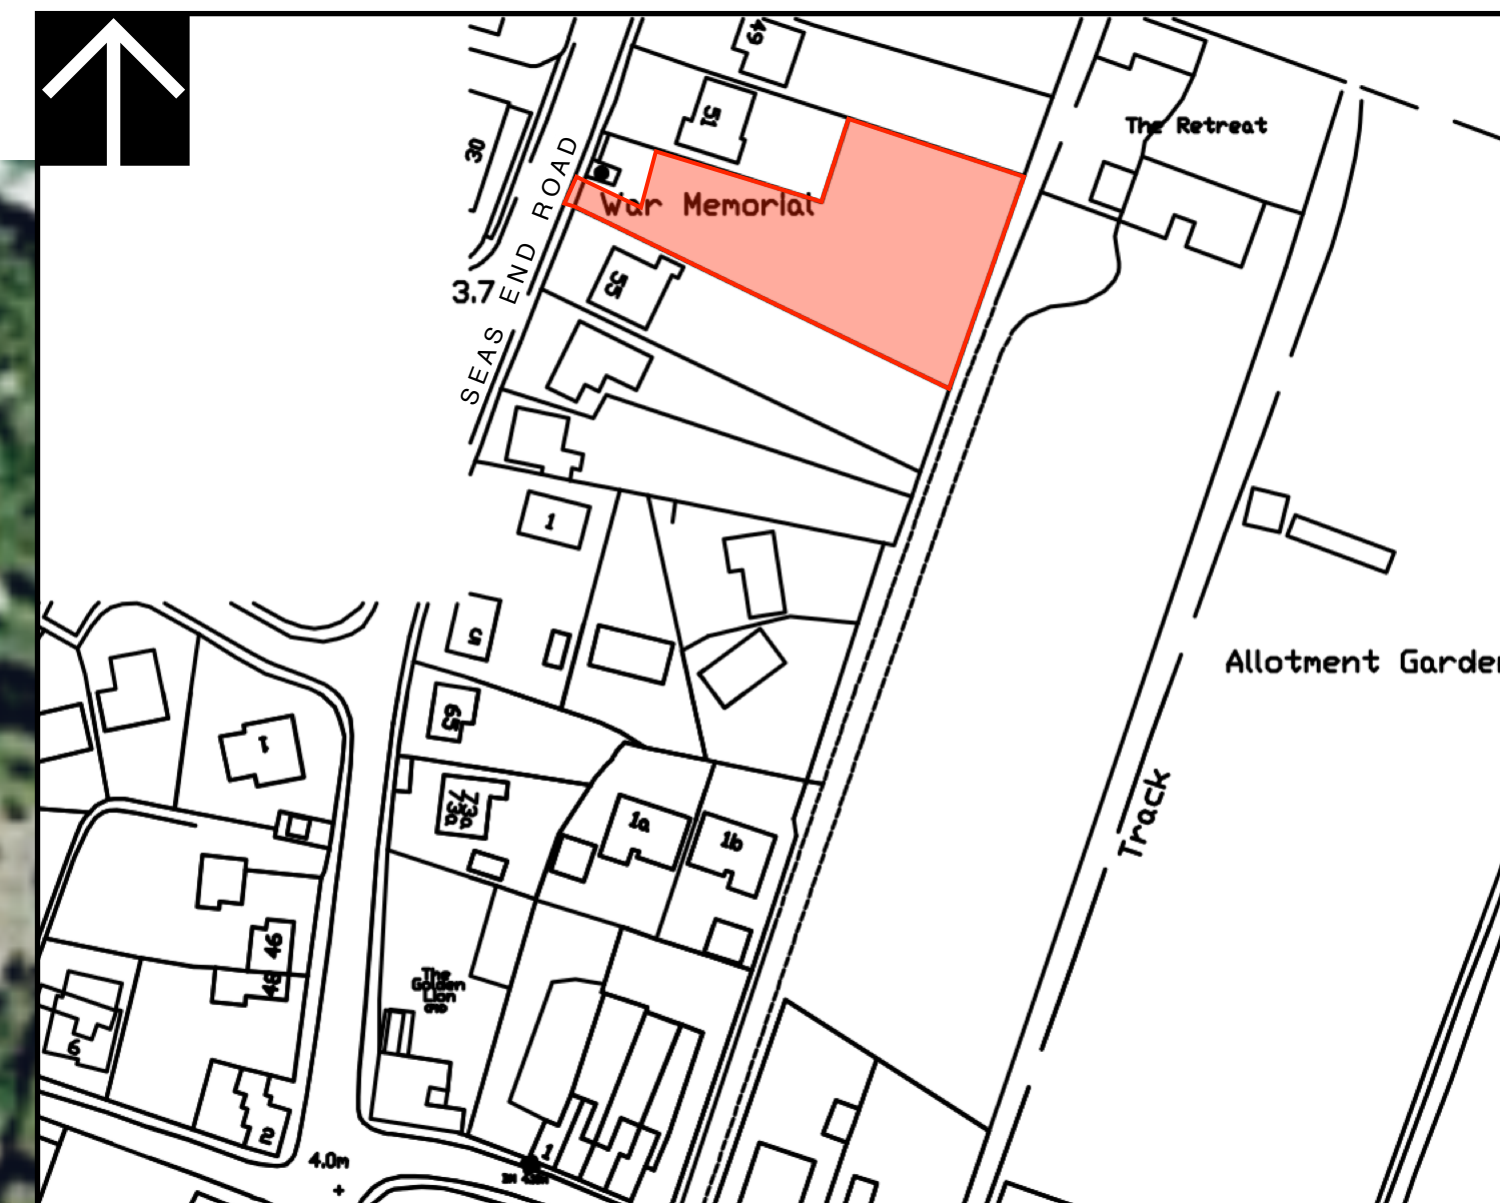

LOCATION PLAN

PROPOSED RESIDENTIAL DEVELOPMENT
2 PLOTS ADJACENT 51 SEAS END ROAD
MOULTON SEAS END SPALDING Lincs for
BLM BUILDERS

	1	2	3	4	5	6
1						
2						
BLOCK PLANS

1/150 1/1250

9/8/24

J185-PL 17

Julian Warrick

Architectural Design Consultant



Email: julian@iwarrrick-design-cons.com

Tel: 01775 820123

Mob: 07849 652067

JulianWarrick.co.uk
Google +

8 Beech Grove
Donington
Spalding
Lincs
PE11 4XQ