

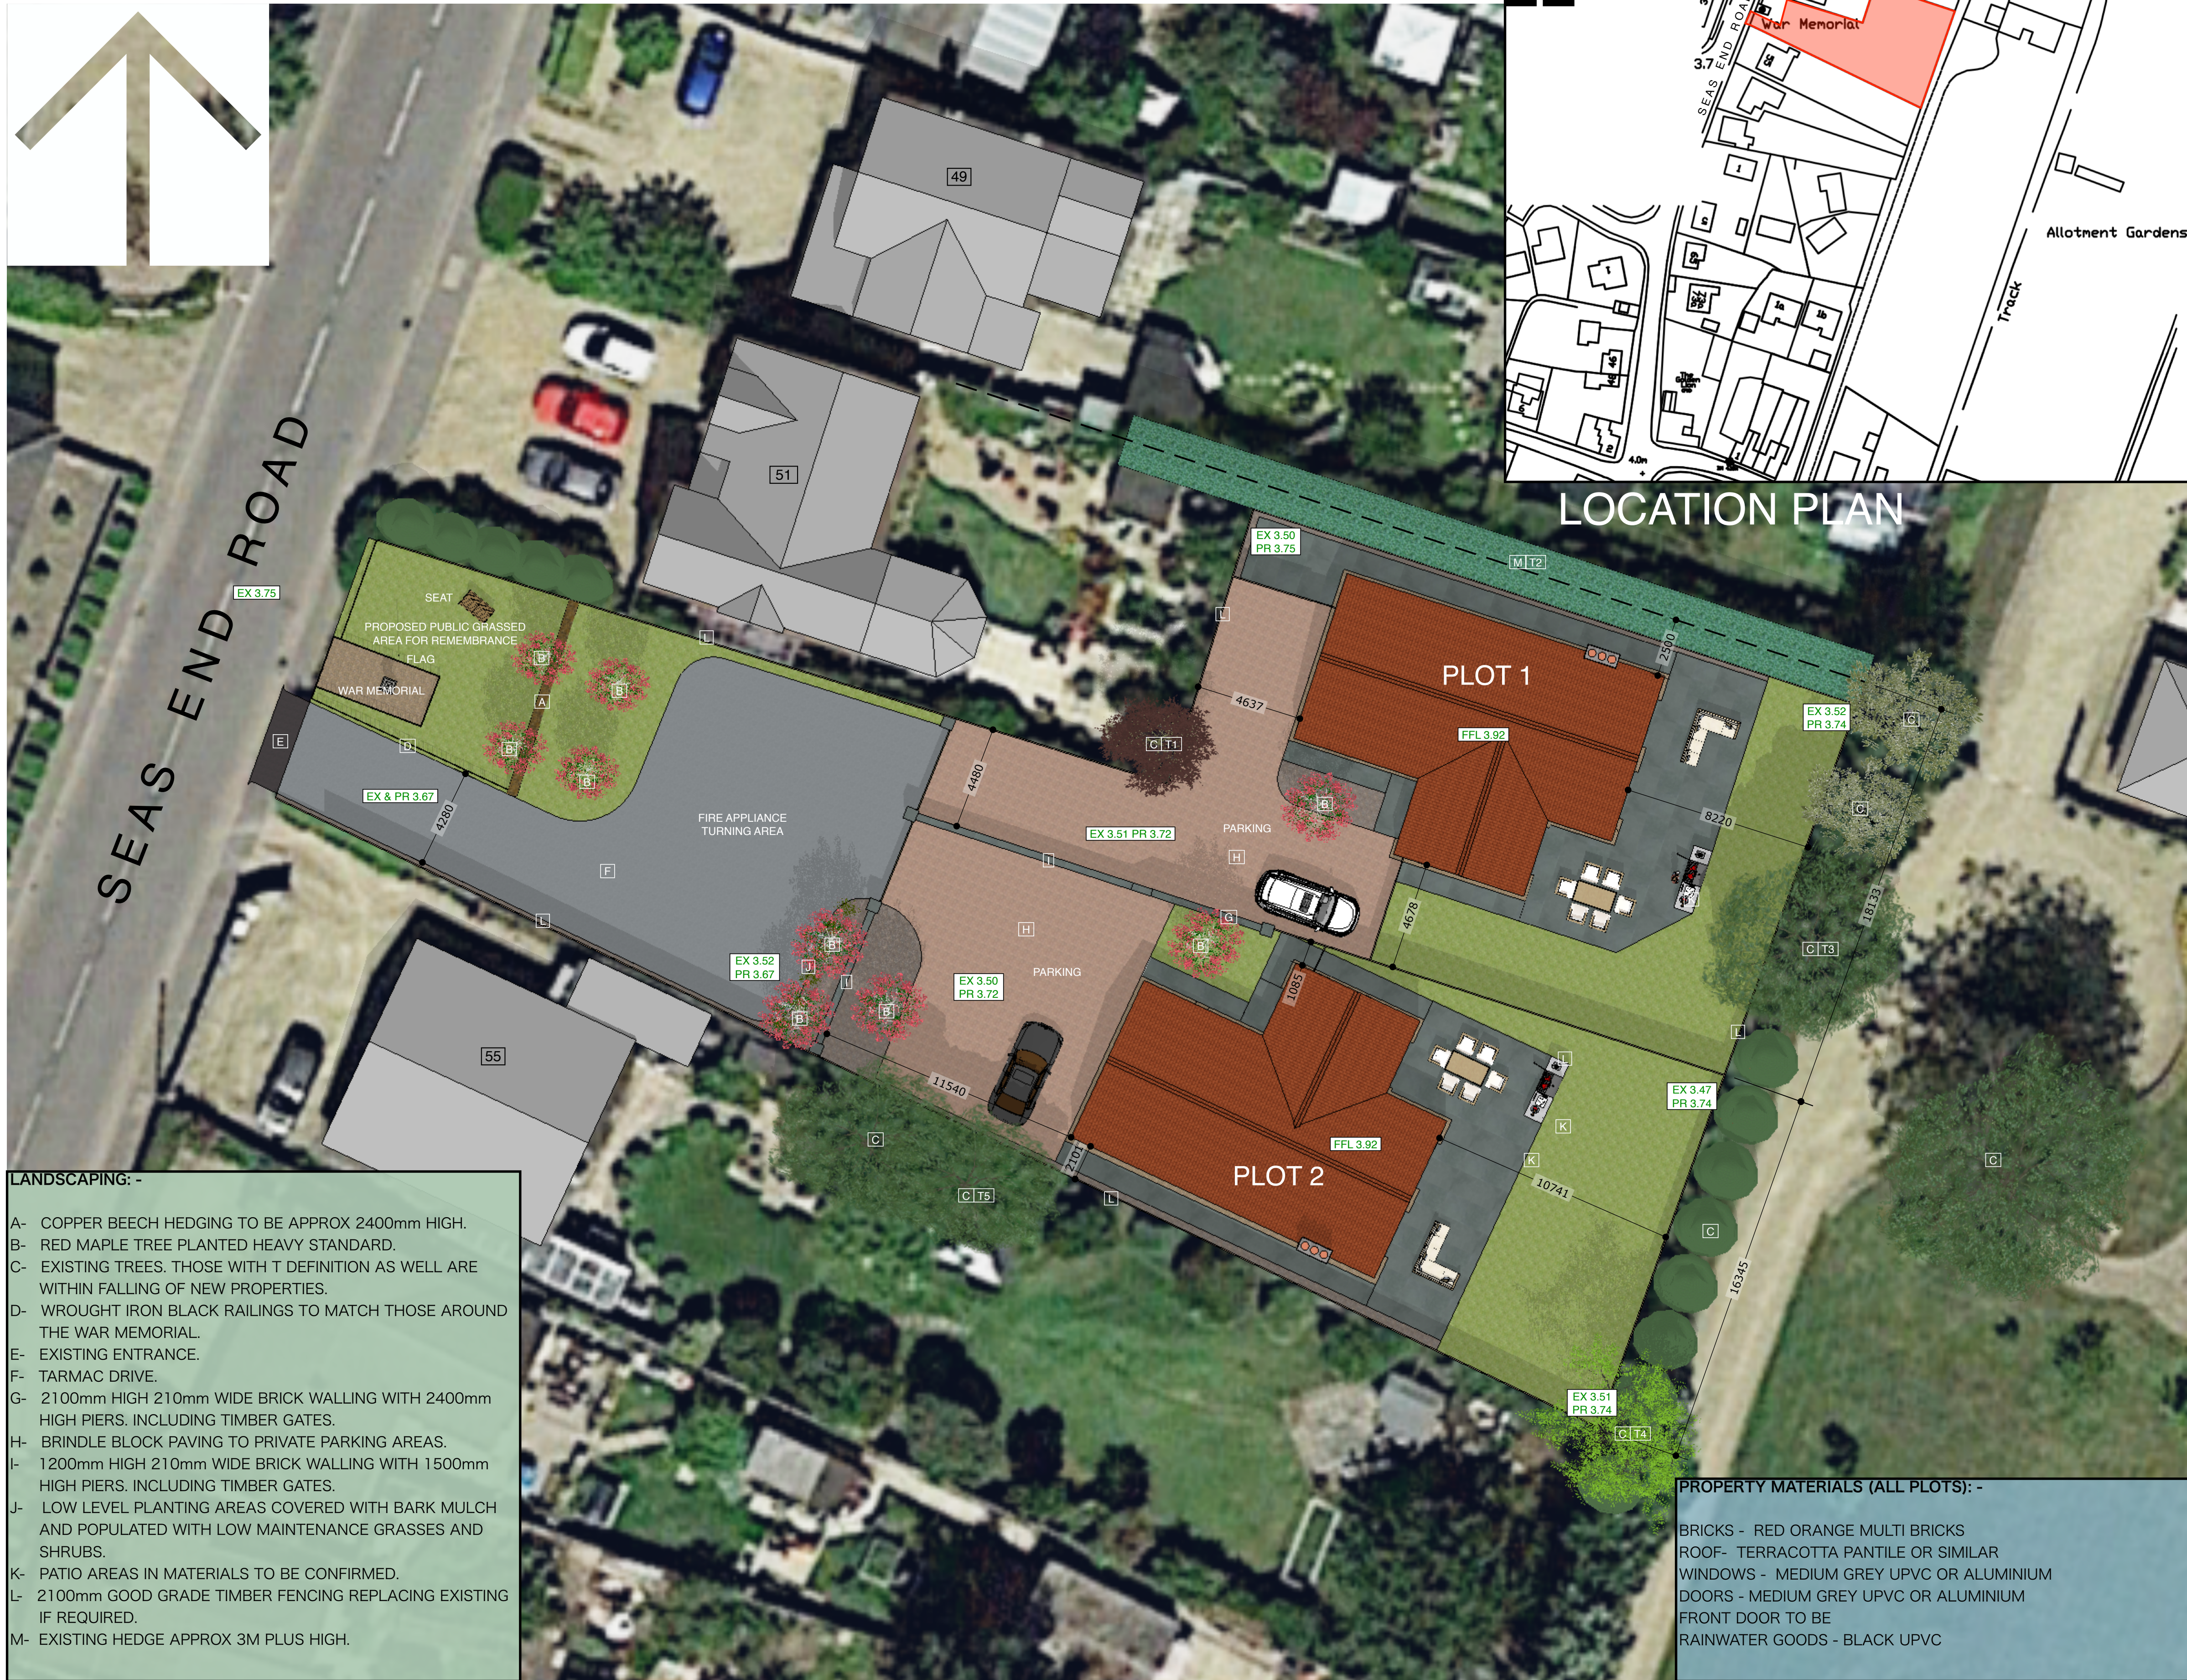


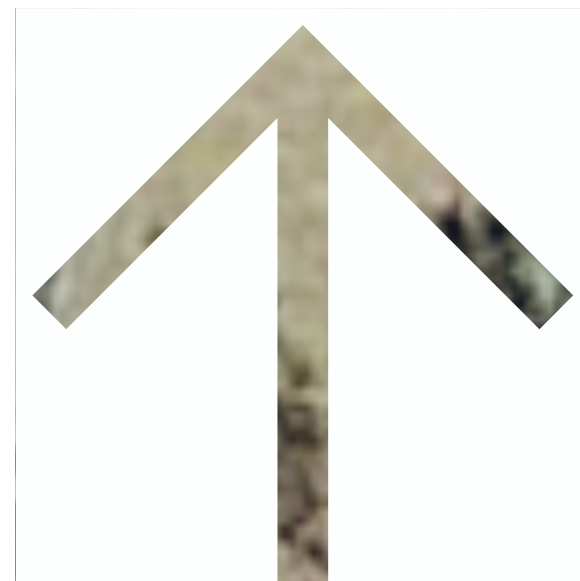

## BLOCK PLAN

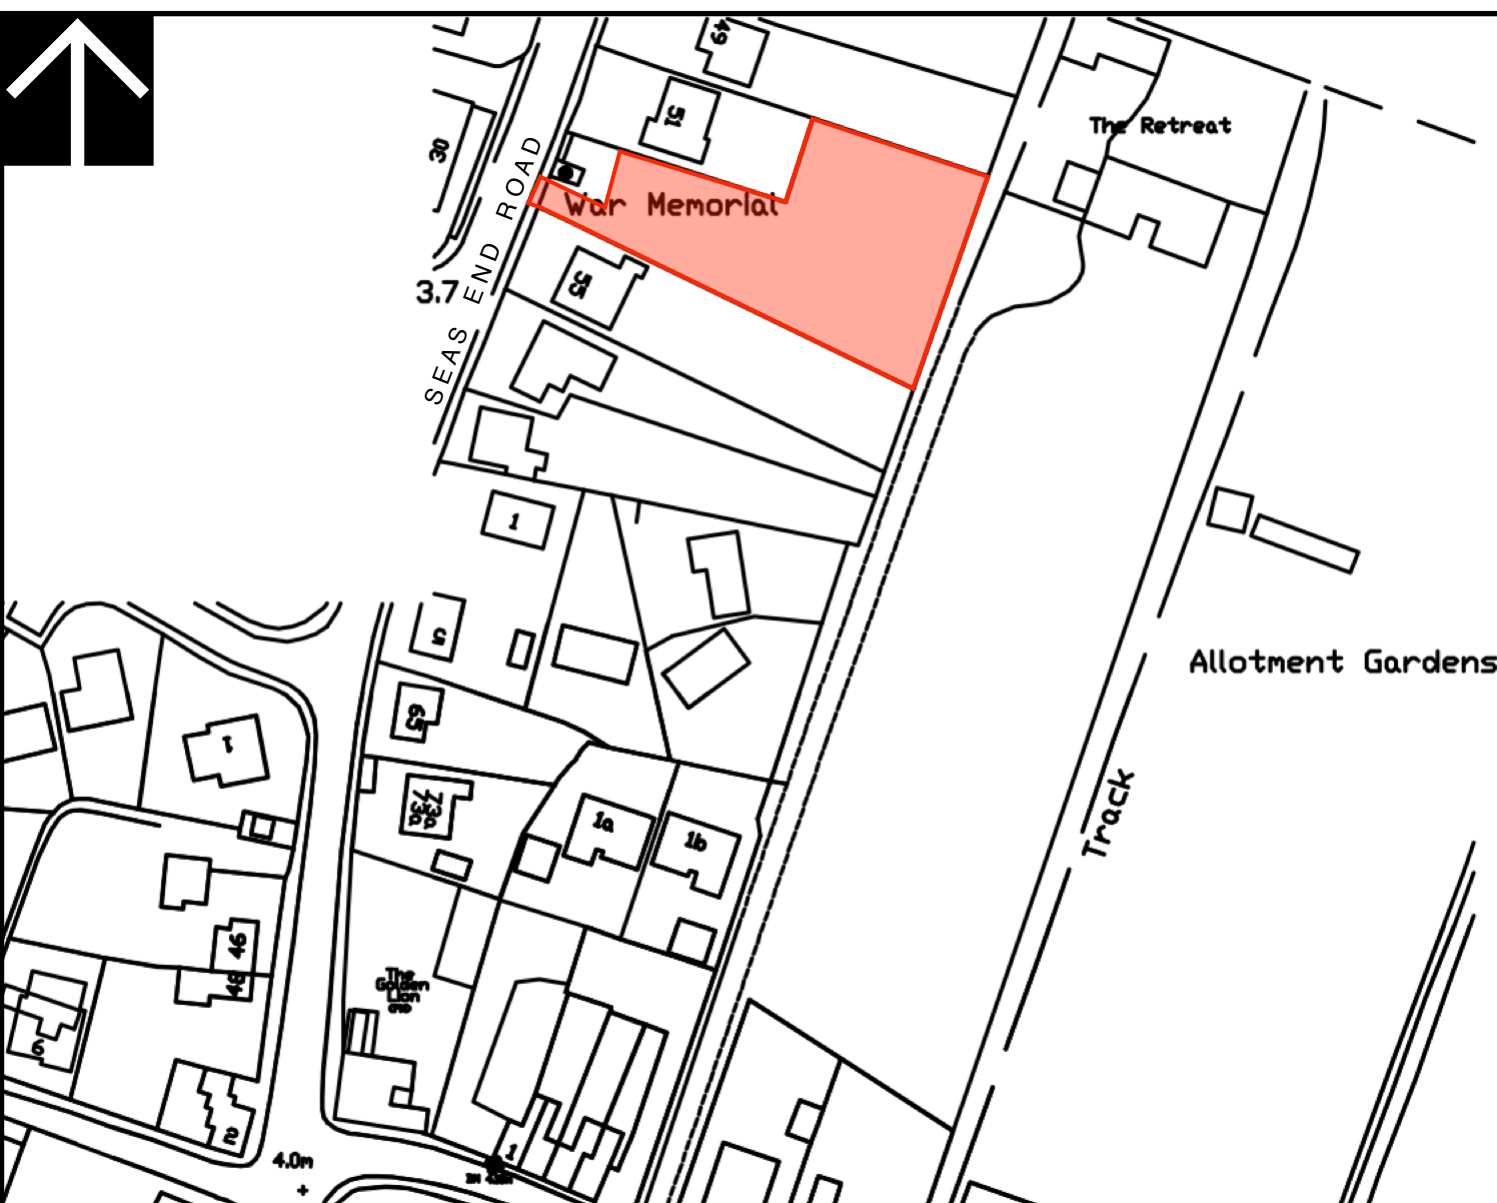

## LOCATION PLAN

PROPOSED RESIDENTIAL DEVELOPMENT  
2 PLOTS ADJACENT 51 SEAS END ROAD  
MOULTON SEAS END SPALDING Lincs for  
BLM BUILDERS

|   |                                |        |
|---|--------------------------------|--------|
| A | ENTRANCE IN TO SITE AMENDED    | OCT 24 |
| B | ENTRANCE IN TO SITE RE-AMENDED | OCT 24 |
|   |                                |        |
|   |                                |        |
|   |                                |        |
|   |                                |        |

# BLOCK PLANS

|              |        |
|--------------|--------|
| 1/150 1/1250 | 9/8/24 |
|--------------|--------|

# J185-PL 17B

**Julian Warrick**  
*Architectural Design Consultant*



Email: [julian@jwarrick-design-cons.com](mailto:julian@jwarrick-design-cons.com)  
Tel: 01775 820123  
Mob: 07849 652067  
[JulianWarrick.co.uk](http://JulianWarrick.co.uk)  
Google +

3 Beech Grove  
Donington  
Spalding  
Lincs  
PE11 4XQ