

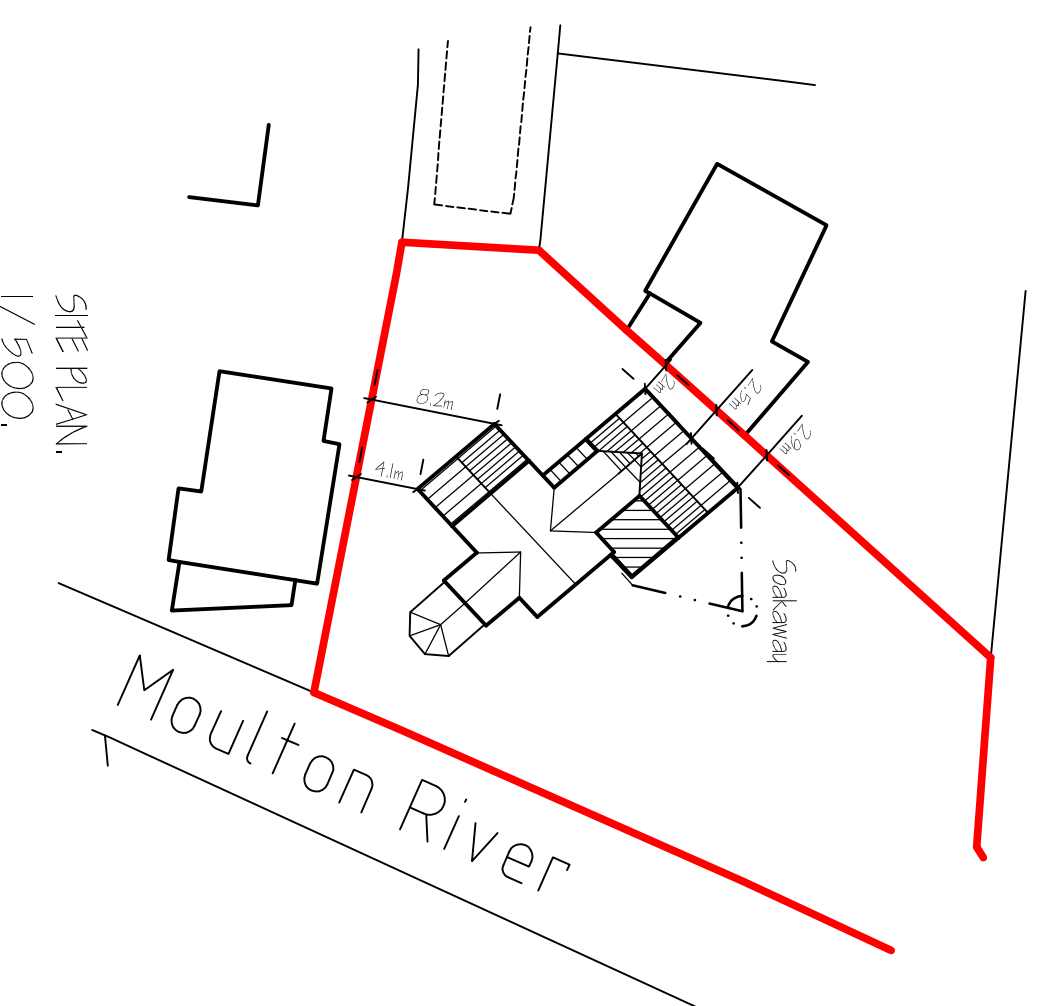
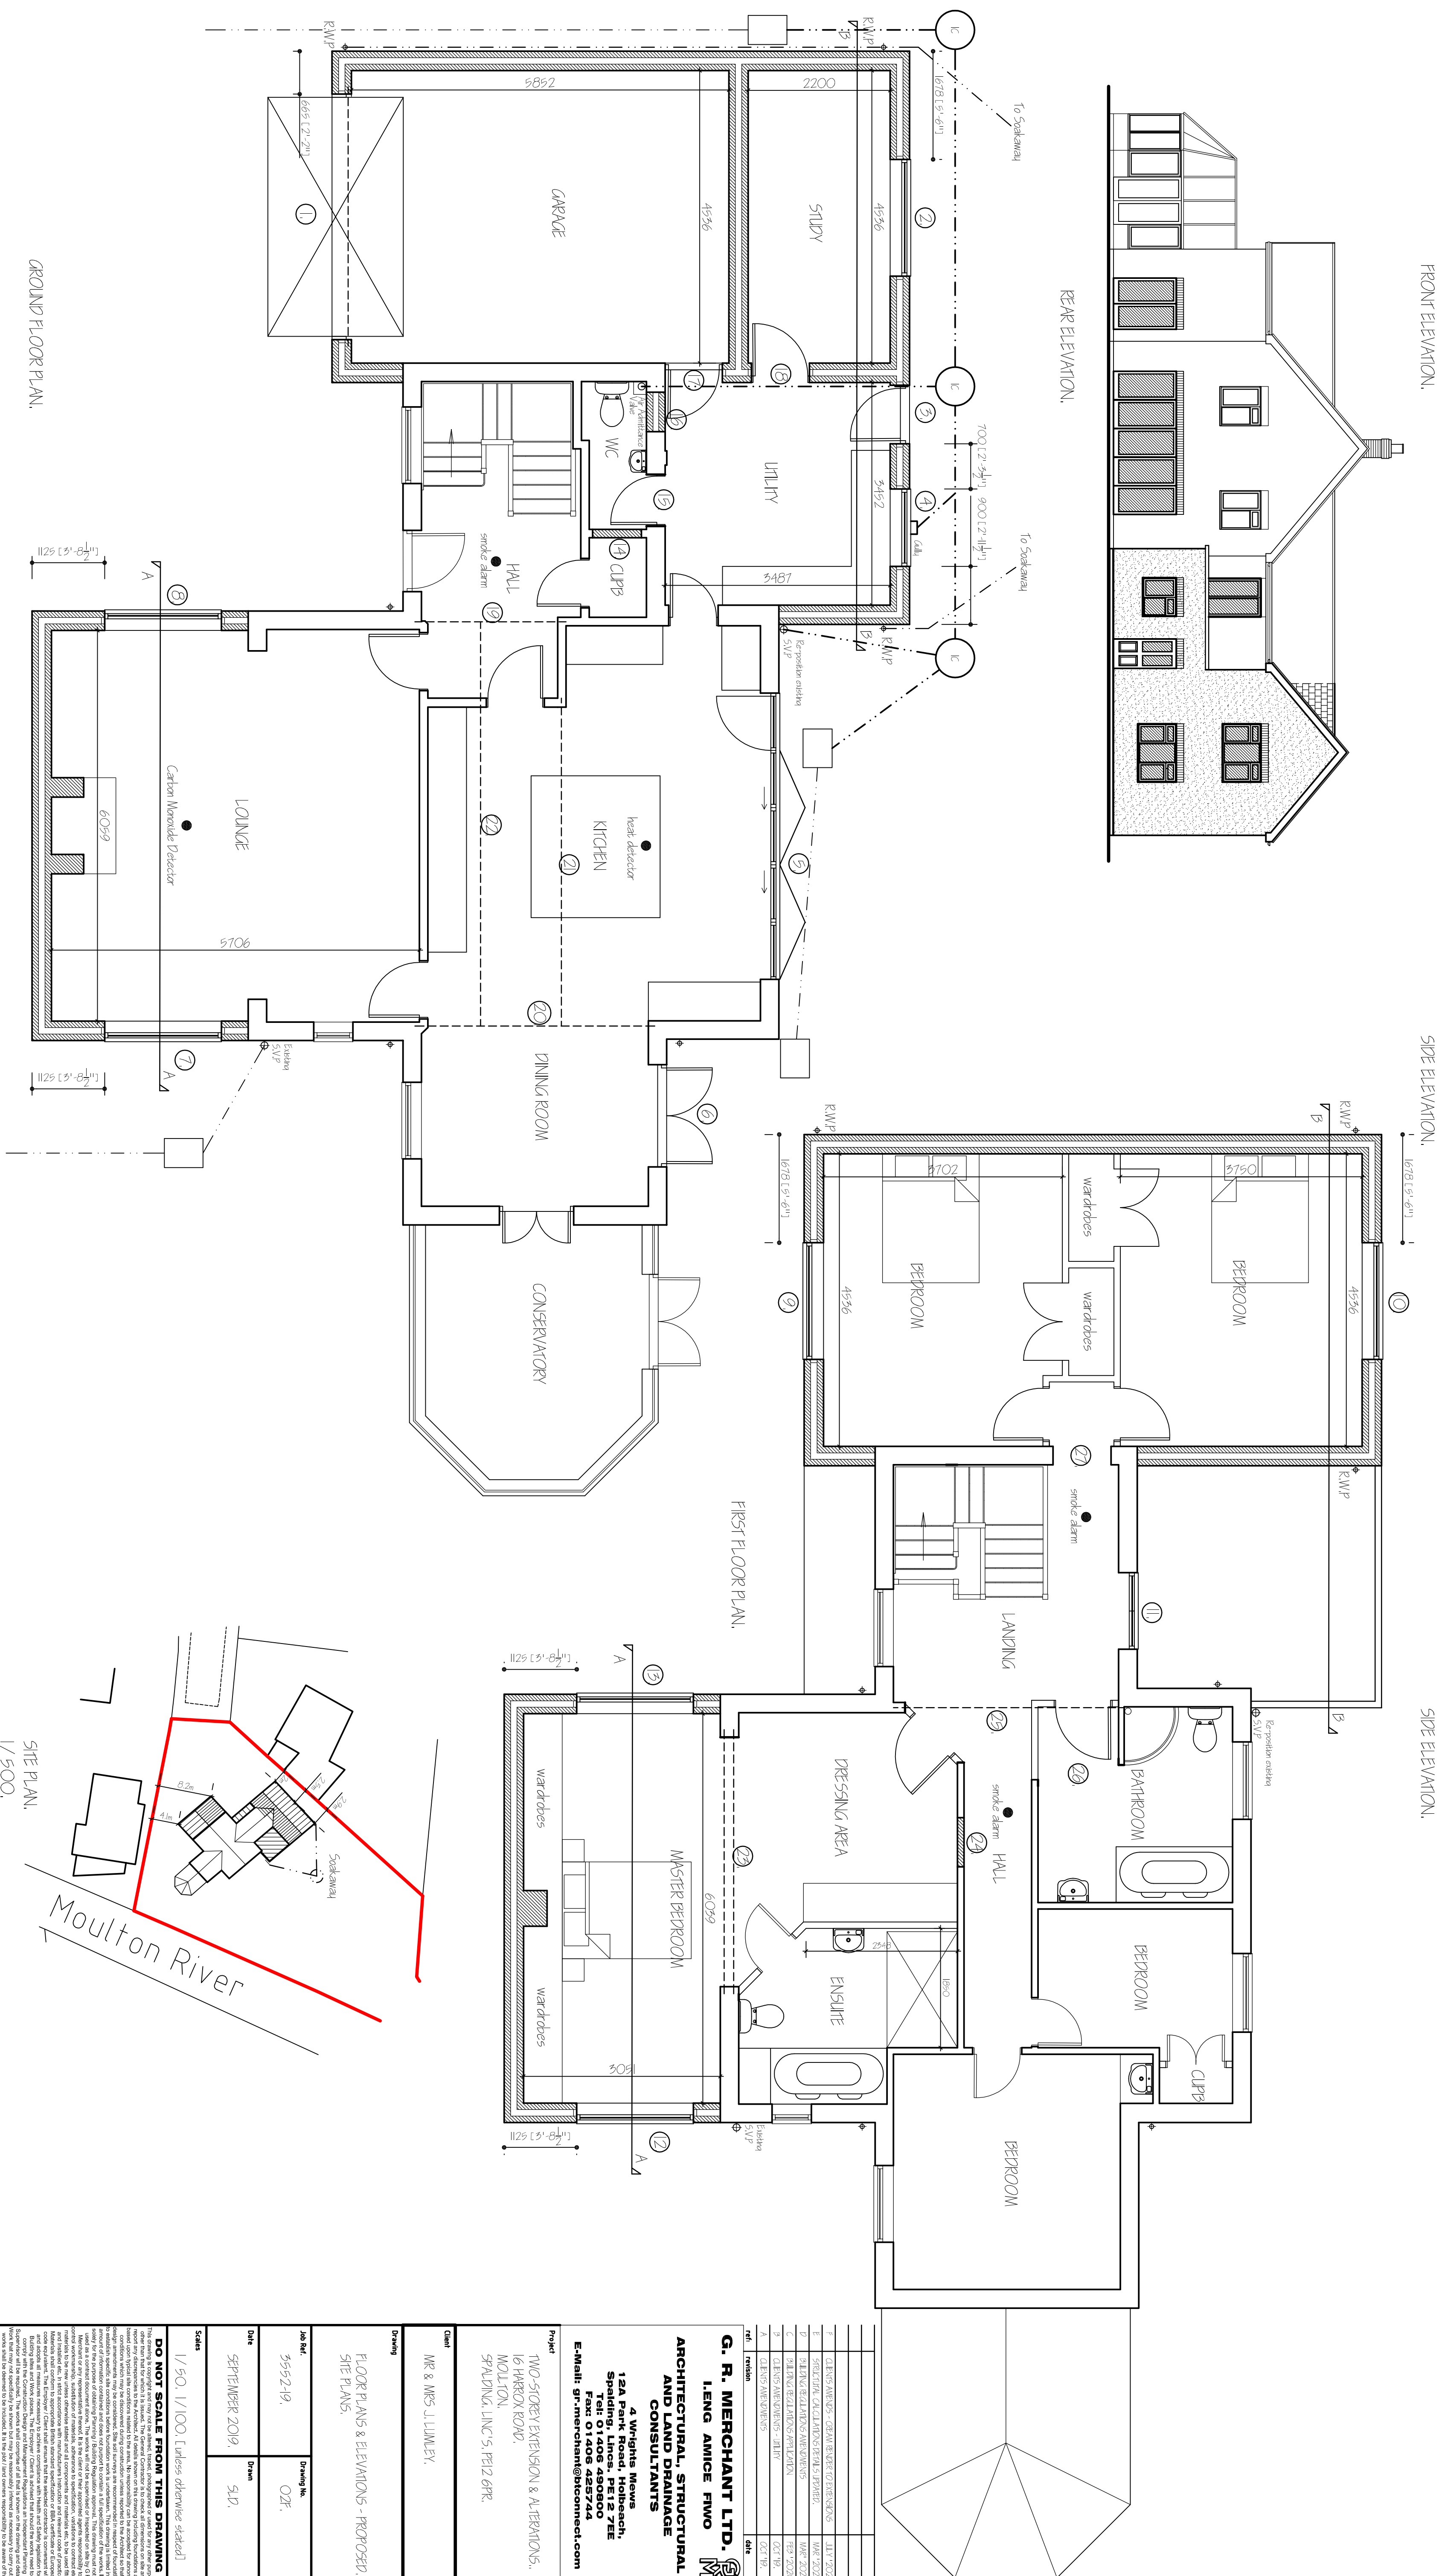
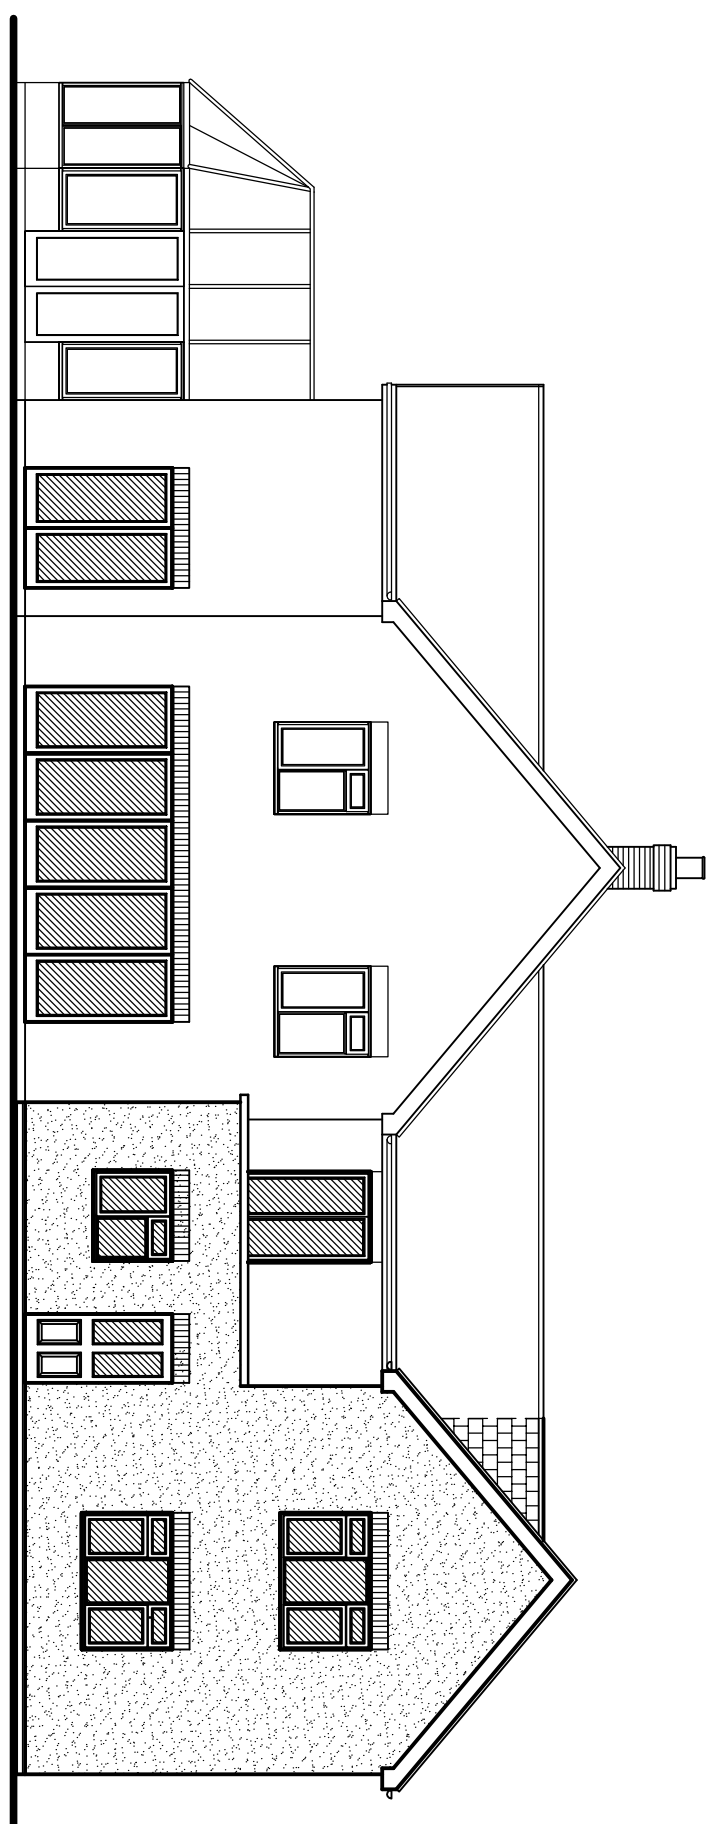
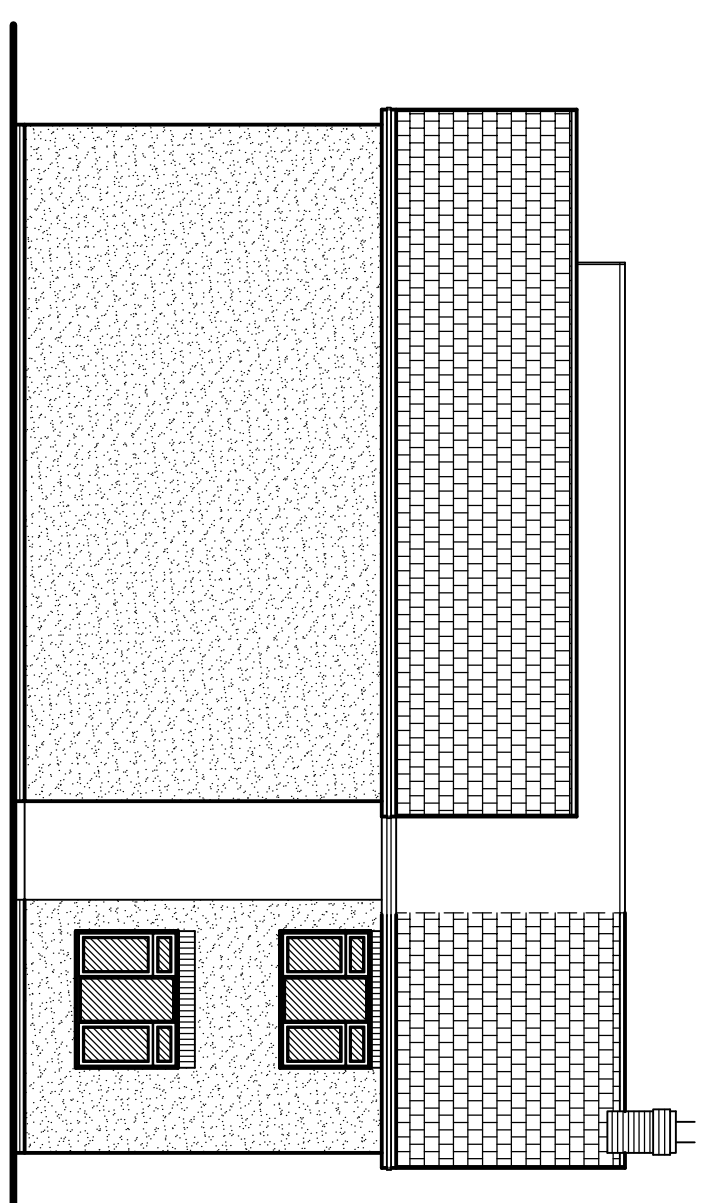


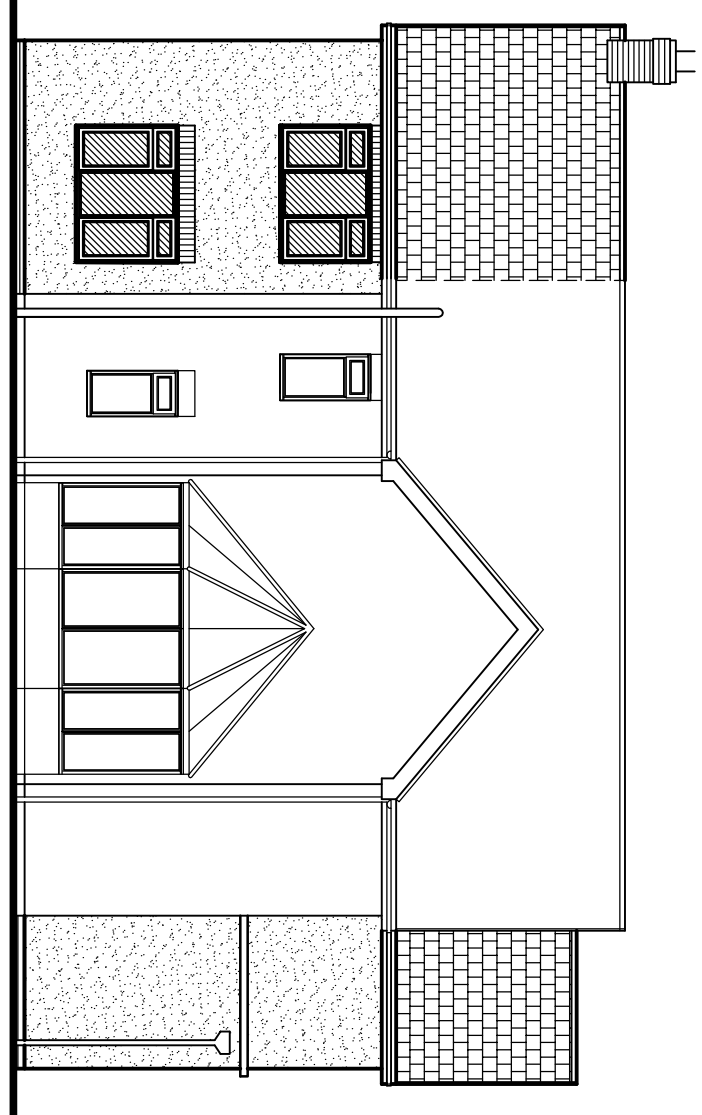

ref.	ration	date
F	CLENS AND VCS - CLEANS BODIES TO ENTRENCH	JULY 2002
E	STRATEGICAL CALCULATIONS DURING THE PERIOD	MAY 2002
D	PLANNING, RECALCULATING AND CONCLUSIONS	MAY 2002
C	PLANNING, RECALCULATING AND CONCLUSIONS	MAY 2002
B	CLENS AND VCS - JUNE	JUNE 19, 2002
A	CLENS AND VCS	JUNE 19, 2002

G. R. MERCHANT LTD.
I.ENG AMICE FWO
**ARCHITECTURAL, STRUCTURAL
AND LAND DRAINAGE
CONSULTANTS**

4 Wrights Mews
12A Park Road, Holbeach,
Spalding, Lincs. PE12 7EE
Tel: 01406 450850
Fax: 01406 426274
E-Mail: gr.merchant@btconnect.com

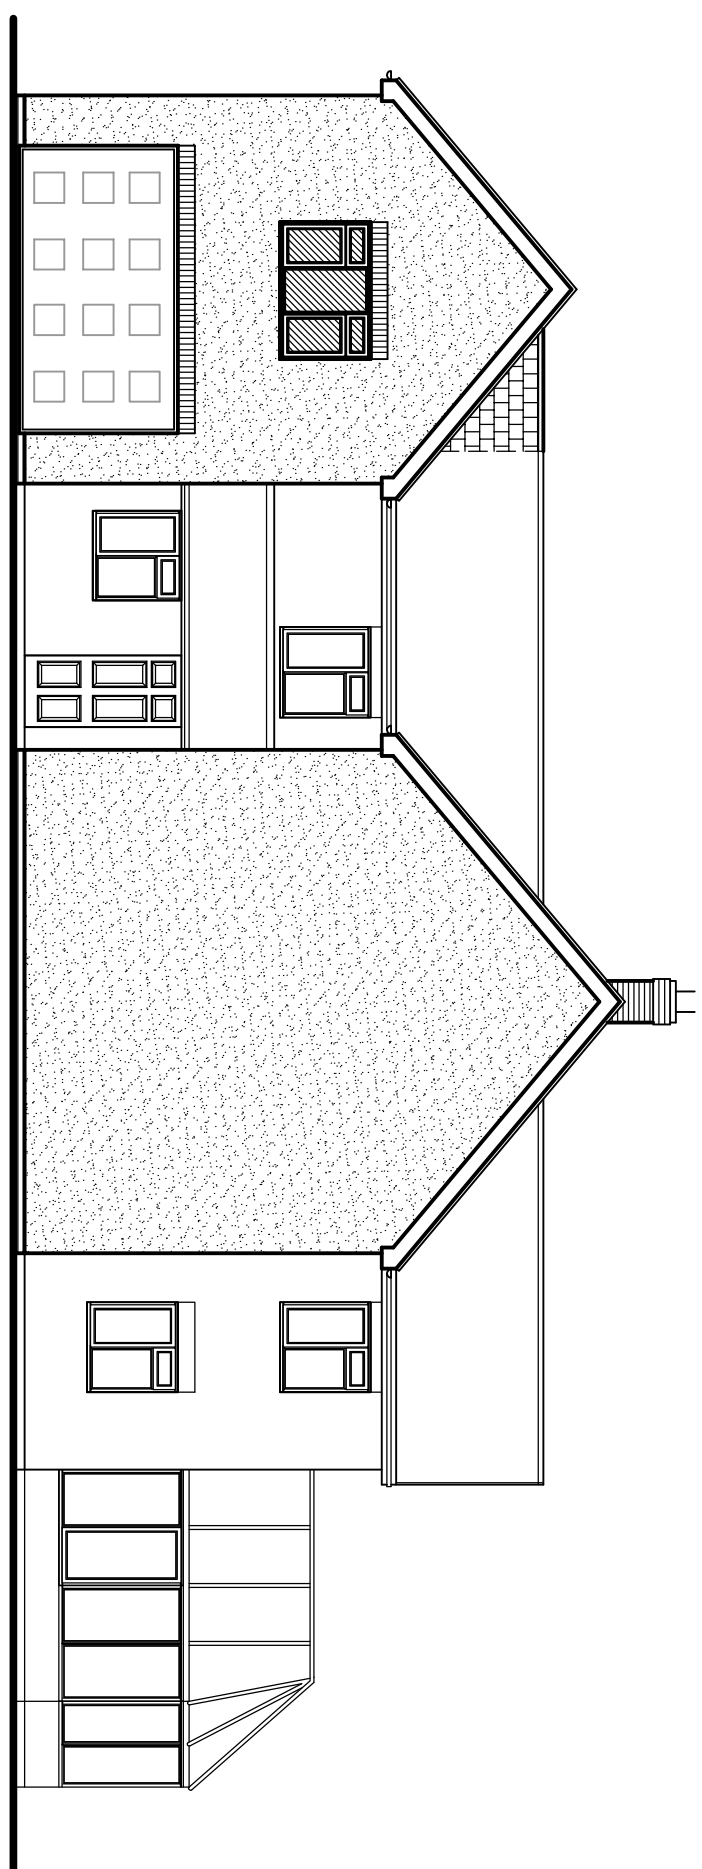

TWO-STOREY EXTENSION & ALTERATIONS,
16 HARROX ROAD,
MOLTON,
SPALDING, Lincs, PE12 6PR.

MR & MRS J. LUMLEY

FLOOR PLANS & ELEVATIONS - PROPOSED.
SITE PLANS.

Date	Drawn
SEPTEMBER 2019.	SLD

1/50, 1/100, [unless otherwise stated]

DO NOT SCALE FROM THIS DRAWING