



DO NOT SCALE THIS DRAWING. THE CONTRACTOR IS DEEMED TO HAVE CHECKED ALL DIMENSIONS ON SITE AND REPORT ANY DISCREPANCIES TO OGLESBY & LIMB LTD.  
THE CONTENTS OF THIS DRAWING ARE COVERED BY COPYRIGHT AND REMAIN THE PROPERTY OF OGLESBY & LIMB LTD. WRITTEN APPROVAL MUST BE OBTAINED FROM OGLESBY & LIMB LTD PRIOR TO DUPLICATION OR REPRODUCTION OF THIS DRAWING OR ITS CONTENTS.  
ANY DIMENSIONS NOT SHOWN ARE TO BE CHECKED AND AGREED WITH OGLESBY & LIMB LTD.

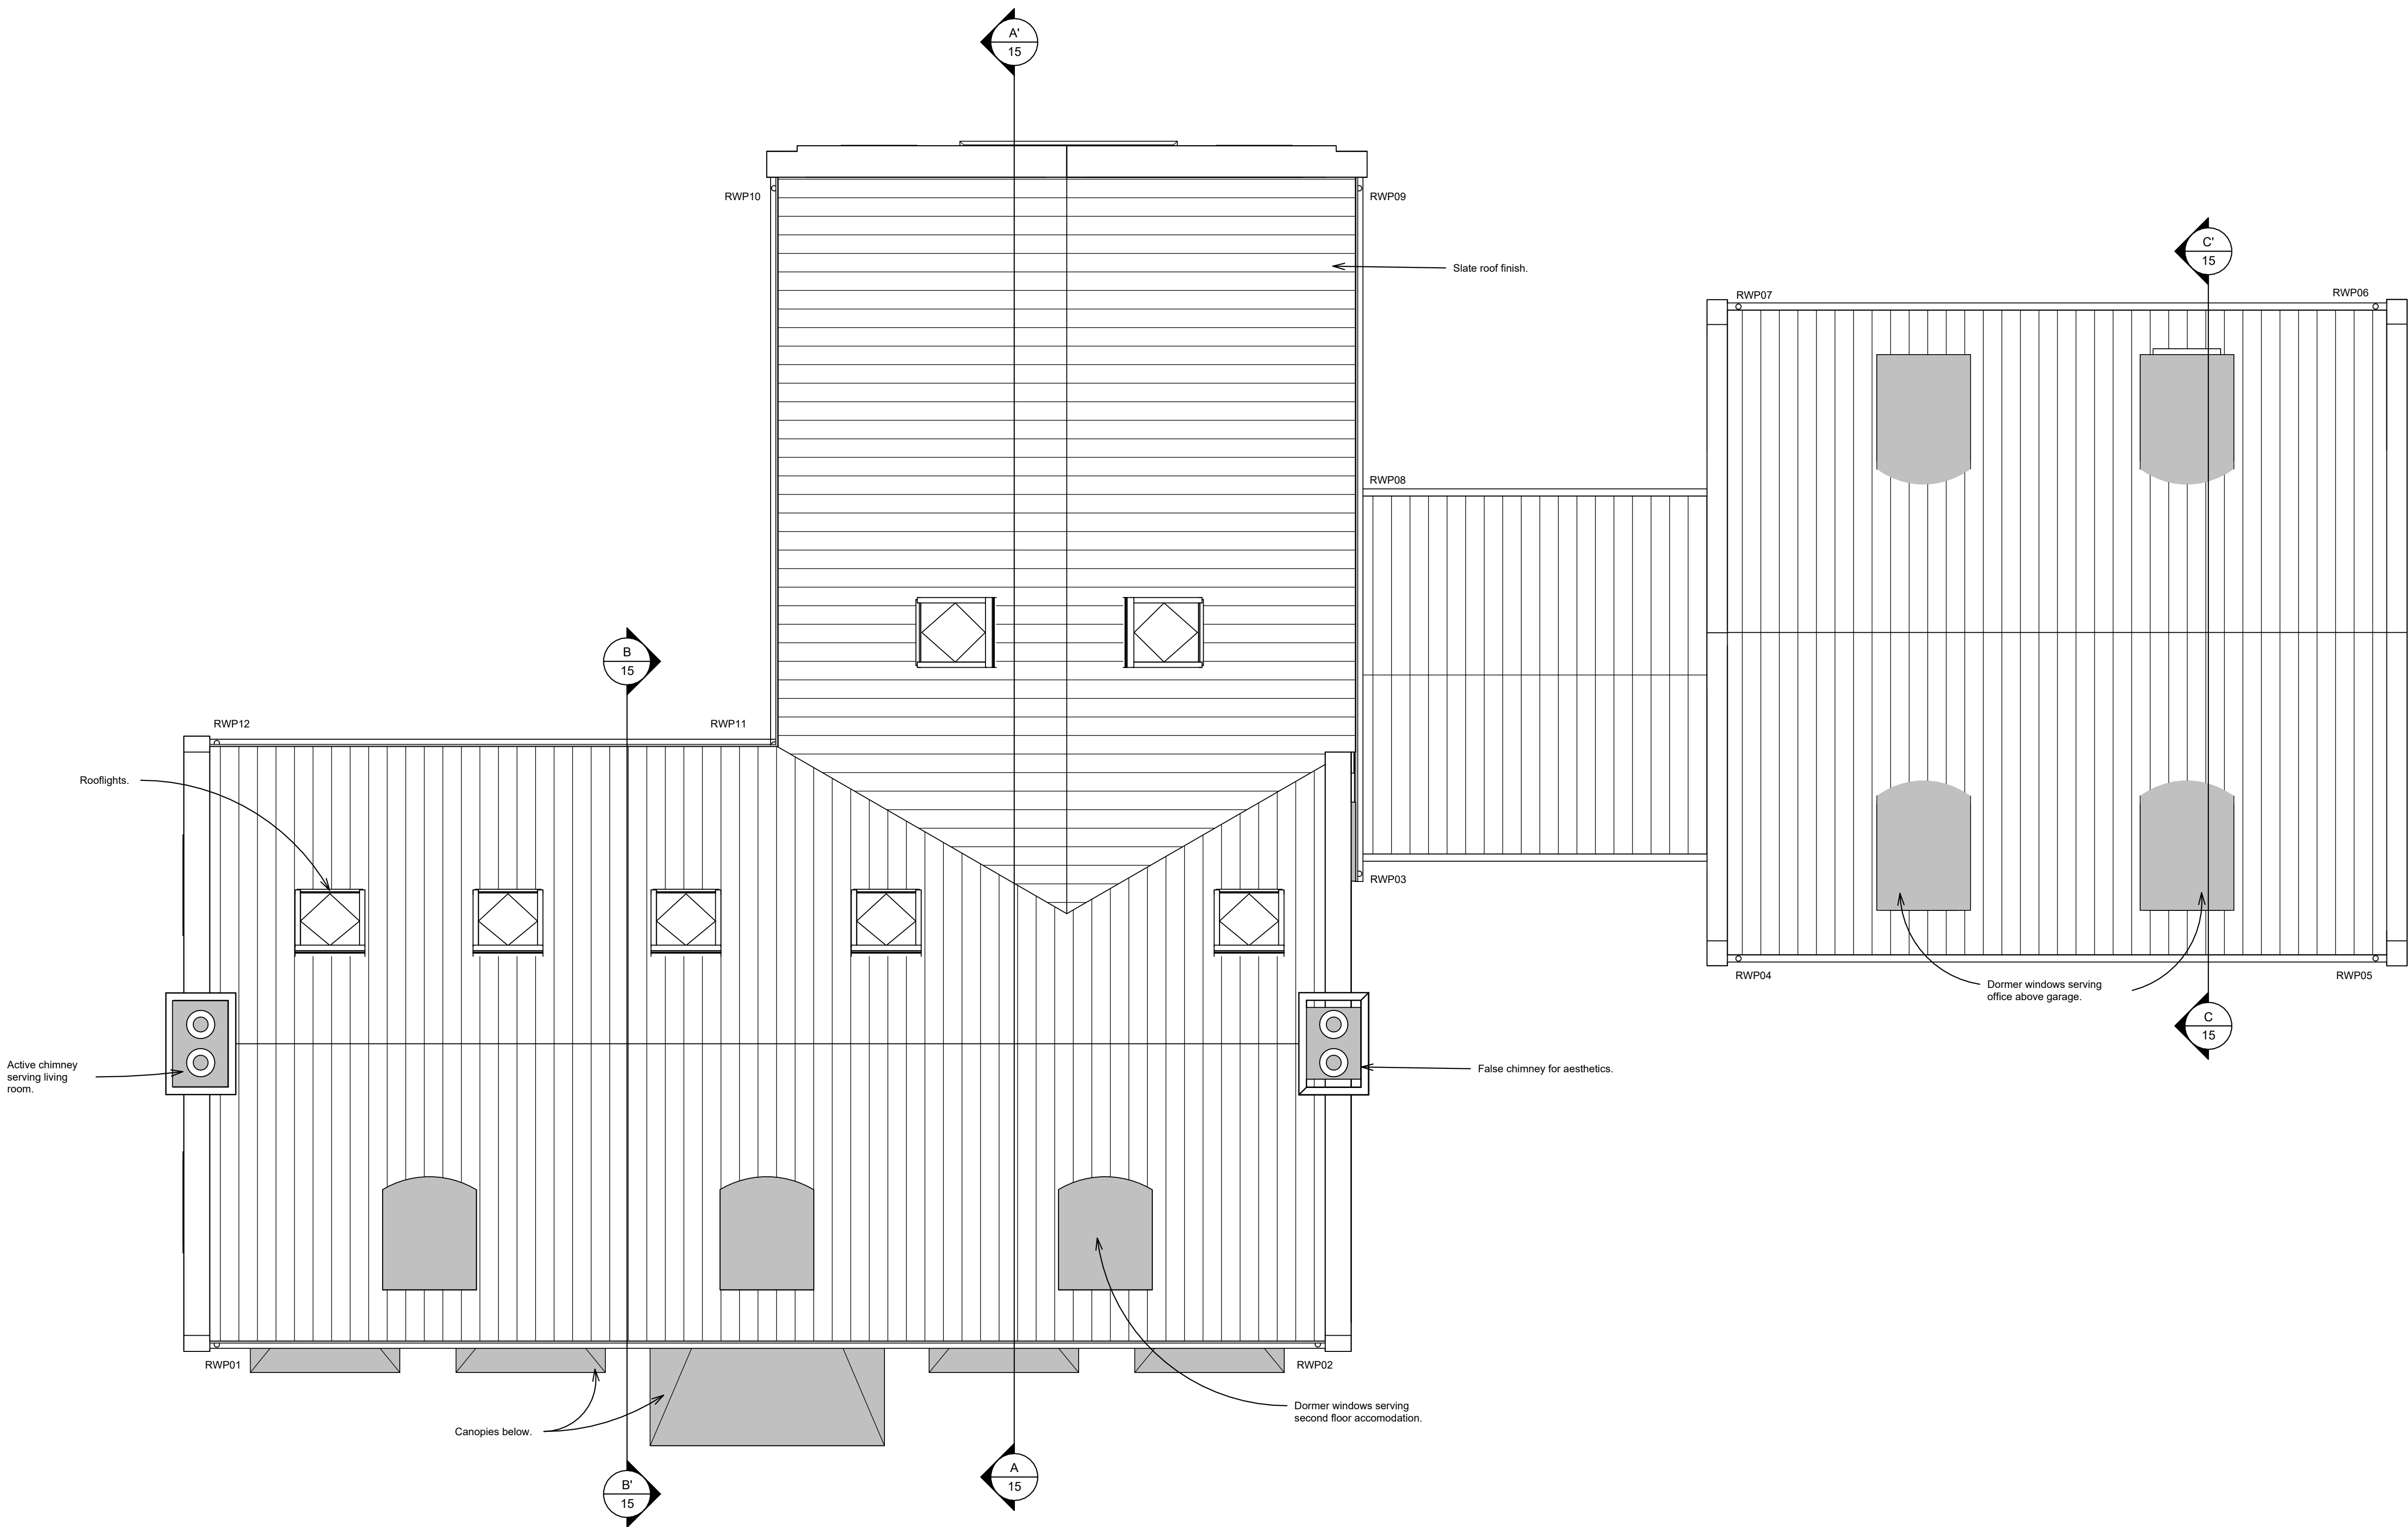

Roof Finishes Plan as proposed  
Scale 1 : 50

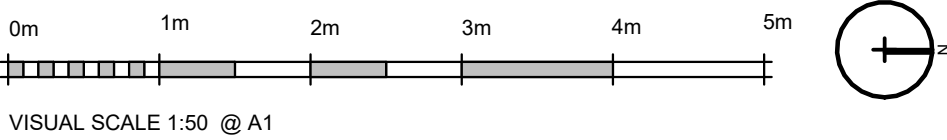

|      |            |   |         |
|------|------------|---|---------|
| P2   | 25.03.2022 | Drawing updated as follows:<br>1. Glazed gable end replaced with brick raking gable.<br>2. Roof windows omitted from rear of garage in favour of dormers.<br>3. Garage block increased in depth.<br>4. Second rooflight added to bedroom 4. | RDL     |
| P1   | 06.12.2021 | Drawing updated to planning application issue status.   | RDL     |
| Ref. | Date       | Description   | Initial |

Oglesby & Limb Ltd  
Chartered Architect  
Suite 1, Market Chambers  
12 Market Place, Spalding, Lincs  
PE11 1SL  
Tel: 01775 761196  
e-mail: design@o-l-ltd.co.uk

**O&L**

Client:  
**MR W Ravell**

Project:  
**Proposed new dwelling at Eaugate Road, Moulton Chapel, Spalding, PE12 0XJ**

Drawing Title:  
**Roof Finishes Plan as proposed**

**PLANNING APPLICATION ISSUE**

|           |                 |             |                      |
|-----------|-----------------|-------------|----------------------|
| Date:     | <b>NOV 2021</b> | Scale:      | <b>as shown @ A1</b> |
| Drawn by: | <b>RDL</b>      | Checked by: | <b>AJO</b>           |

|                 |                   |      |           |
|-----------------|-------------------|------|-----------|
| Drawing Number: | <b>A1490 - 14</b> | Rev: | <b>P2</b> |
|-----------------|-------------------|------|-----------|