


BRICKS - EXISTING AND RECLAIMED FROM SITE
ROOF- EXISTING AND RECLAIMED FROM SITE
WINDOWS - ALL TIMBER BOTH SOFTWOOD AND
HARDWOOD
DOORS - TIMBER HARDWOOD
RAINWATER GOODS - BLACK CAST IRON
CLADDING - ONDULINE CORRUGATED SHEETING
IN BLACK



PROPOSED BARN AND COACH HOUSE CONVERSIONS
TO CREATE 2 RESIDENTIAL PROPERTIES ADJACENT
AUSTENDIKE HALL AUSTENDIKE ROAD WESTON HILLS
for MR & MRS S ARMSON

TO THE PLANTERS ALLOW A VARIETY OF LOW GROWING
LOW MAINTENANCE SHRUBS WITH VARIOUS COLOURINGS.

FOOTPATHS AND PATIOS TO BE LAID IN RED BLOCK PAVING

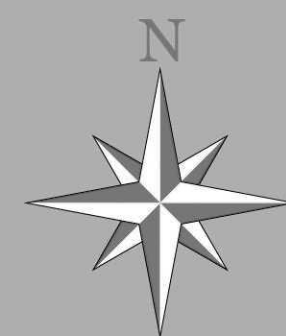

existing trees
and landscaping

proposed drive
and turning area
for Austendyke Hall

proposed access

FINISHED FLOOR LEVEL
SET AT 200MM ABOVE
GENERAL GROUND LEVEL

AUSTENDIKE ROAD

rights of
access over
track only

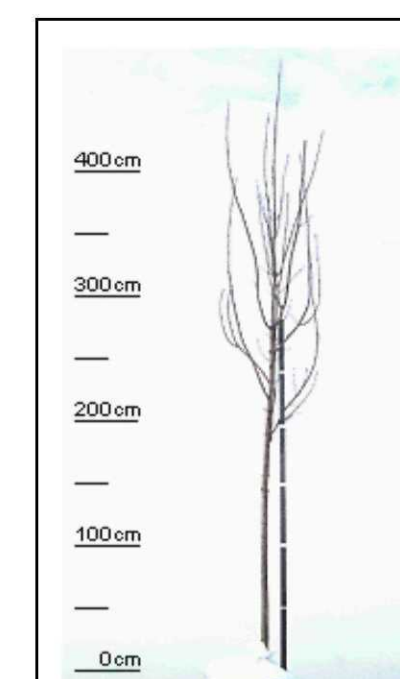


Figure 3: 425-600 cm height, 1
4-16 cm girth STANDARD TREE
(*Acer platanoides* 'Emerald Queen')

cm	Form of tree	Girth	Mark colour
250-300	Light	6-8	blue
250-300	Standard	8-10	yellow
300-350	Selected	10-12	red
350-400	Heavy	12-14	white
400-450	Extra heavy	14-16	blue
450-500	Extra heavy	16-18	yellow
450-500	Extra heavy	18-20	red
500-550	Semi-mature	20-25	white
600-650	Semi-mature	25-30 & 30-35	
700-750	Semi-mature	35-40 & 40-45	
750-800	Semi-mature	45-50 & 50-60	

PROPOSED BLOCK PLAN & STREET SCENE

1/250	1/1250	APR 2015
-------	--------	----------

J031- PL 4B

Julian Warrick

Architectural Design Consultant

SEE your design. Imagine no longer how it looks. SEE how it looks

Email: julian@jwarrick-design-cons.com

Tel: 01775 820123

Mob: 07849 652067

JulianWarrick.co.uk

Google +

8 Beech Grove

Donington

Spalding
Line

Lincs
PE11 4XQ

PE11 4XQ |

Page 10