

Roman Road

low wall approx 525 high,
brick on edge on 2 tile
creasing courses

low wall approx 525 high,
brick on edge on 2 tile

2no brick piers approx
2400 high, brick on edge
on 2 tile creasing courses
Drawing 4520- 203

2 No. brick piers approx
2400 high, brick on
edge on 2 tile creasing
courses
Drawing 4520- 203


brick pier with wall
around 33 Roman
Road 2400 high, brick
on edge on 2 tile
creasing courses
Drawing 4521-202

distances between tanks
and substation to be agreed
with utility companies

LPG tanks, in accordance
with suppliers requirements
access through hedge to be
agreed

add additional hedging to
existing hedge/replant
as necessary

electricity substation
in accordance with
Utility Company
requirements, access
through hedge to be
agreed

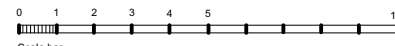

Revisions:
A - 1 Oct 20 - Client revisions
B - Nov 20 - various minor changes to client
requirements
C - Dec 20 - Externals and other minor
additions
D - June 21 - Elect sub-station moved
E - July 21 - Elect sub-station moved
dims added, title amended

Project CHAPEL WALK MOULTON CHAPEL				B M Design Consultancy Chartered Architects 29A Church Street Northborough Peterborough PE6 9BN Telephone 01733 252823 © Copyright
Title Amendments to entrance walls				
Scale 1:200	Date Aug 20	Job No 4516		
Category L	CSH Element (--)	Sequential No 01-1	Revisions E	

1:200 at A1