


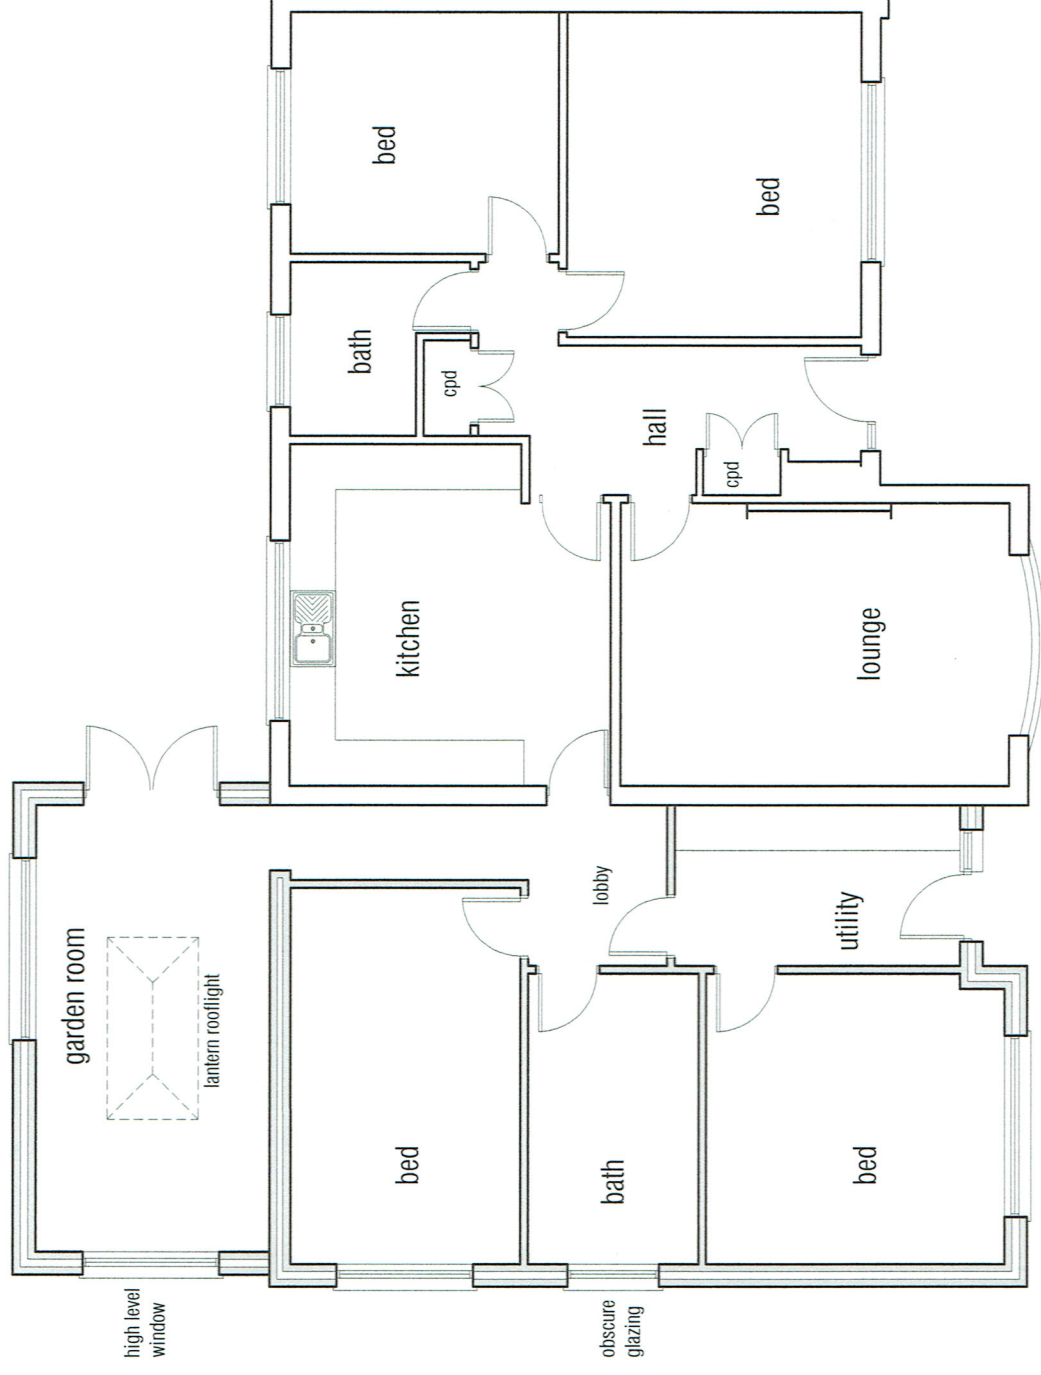

floor layout as proposed

Drawing
Floor Layout as proposed

date may 18
scale(s) 1 : 100 @ A3
DRG. No. 05182 / PL / 005

Project
Proposed Alterations & Extension inc. Double Garage
No.12 Shivean Gate Moulton
for Ms. A. Curtis