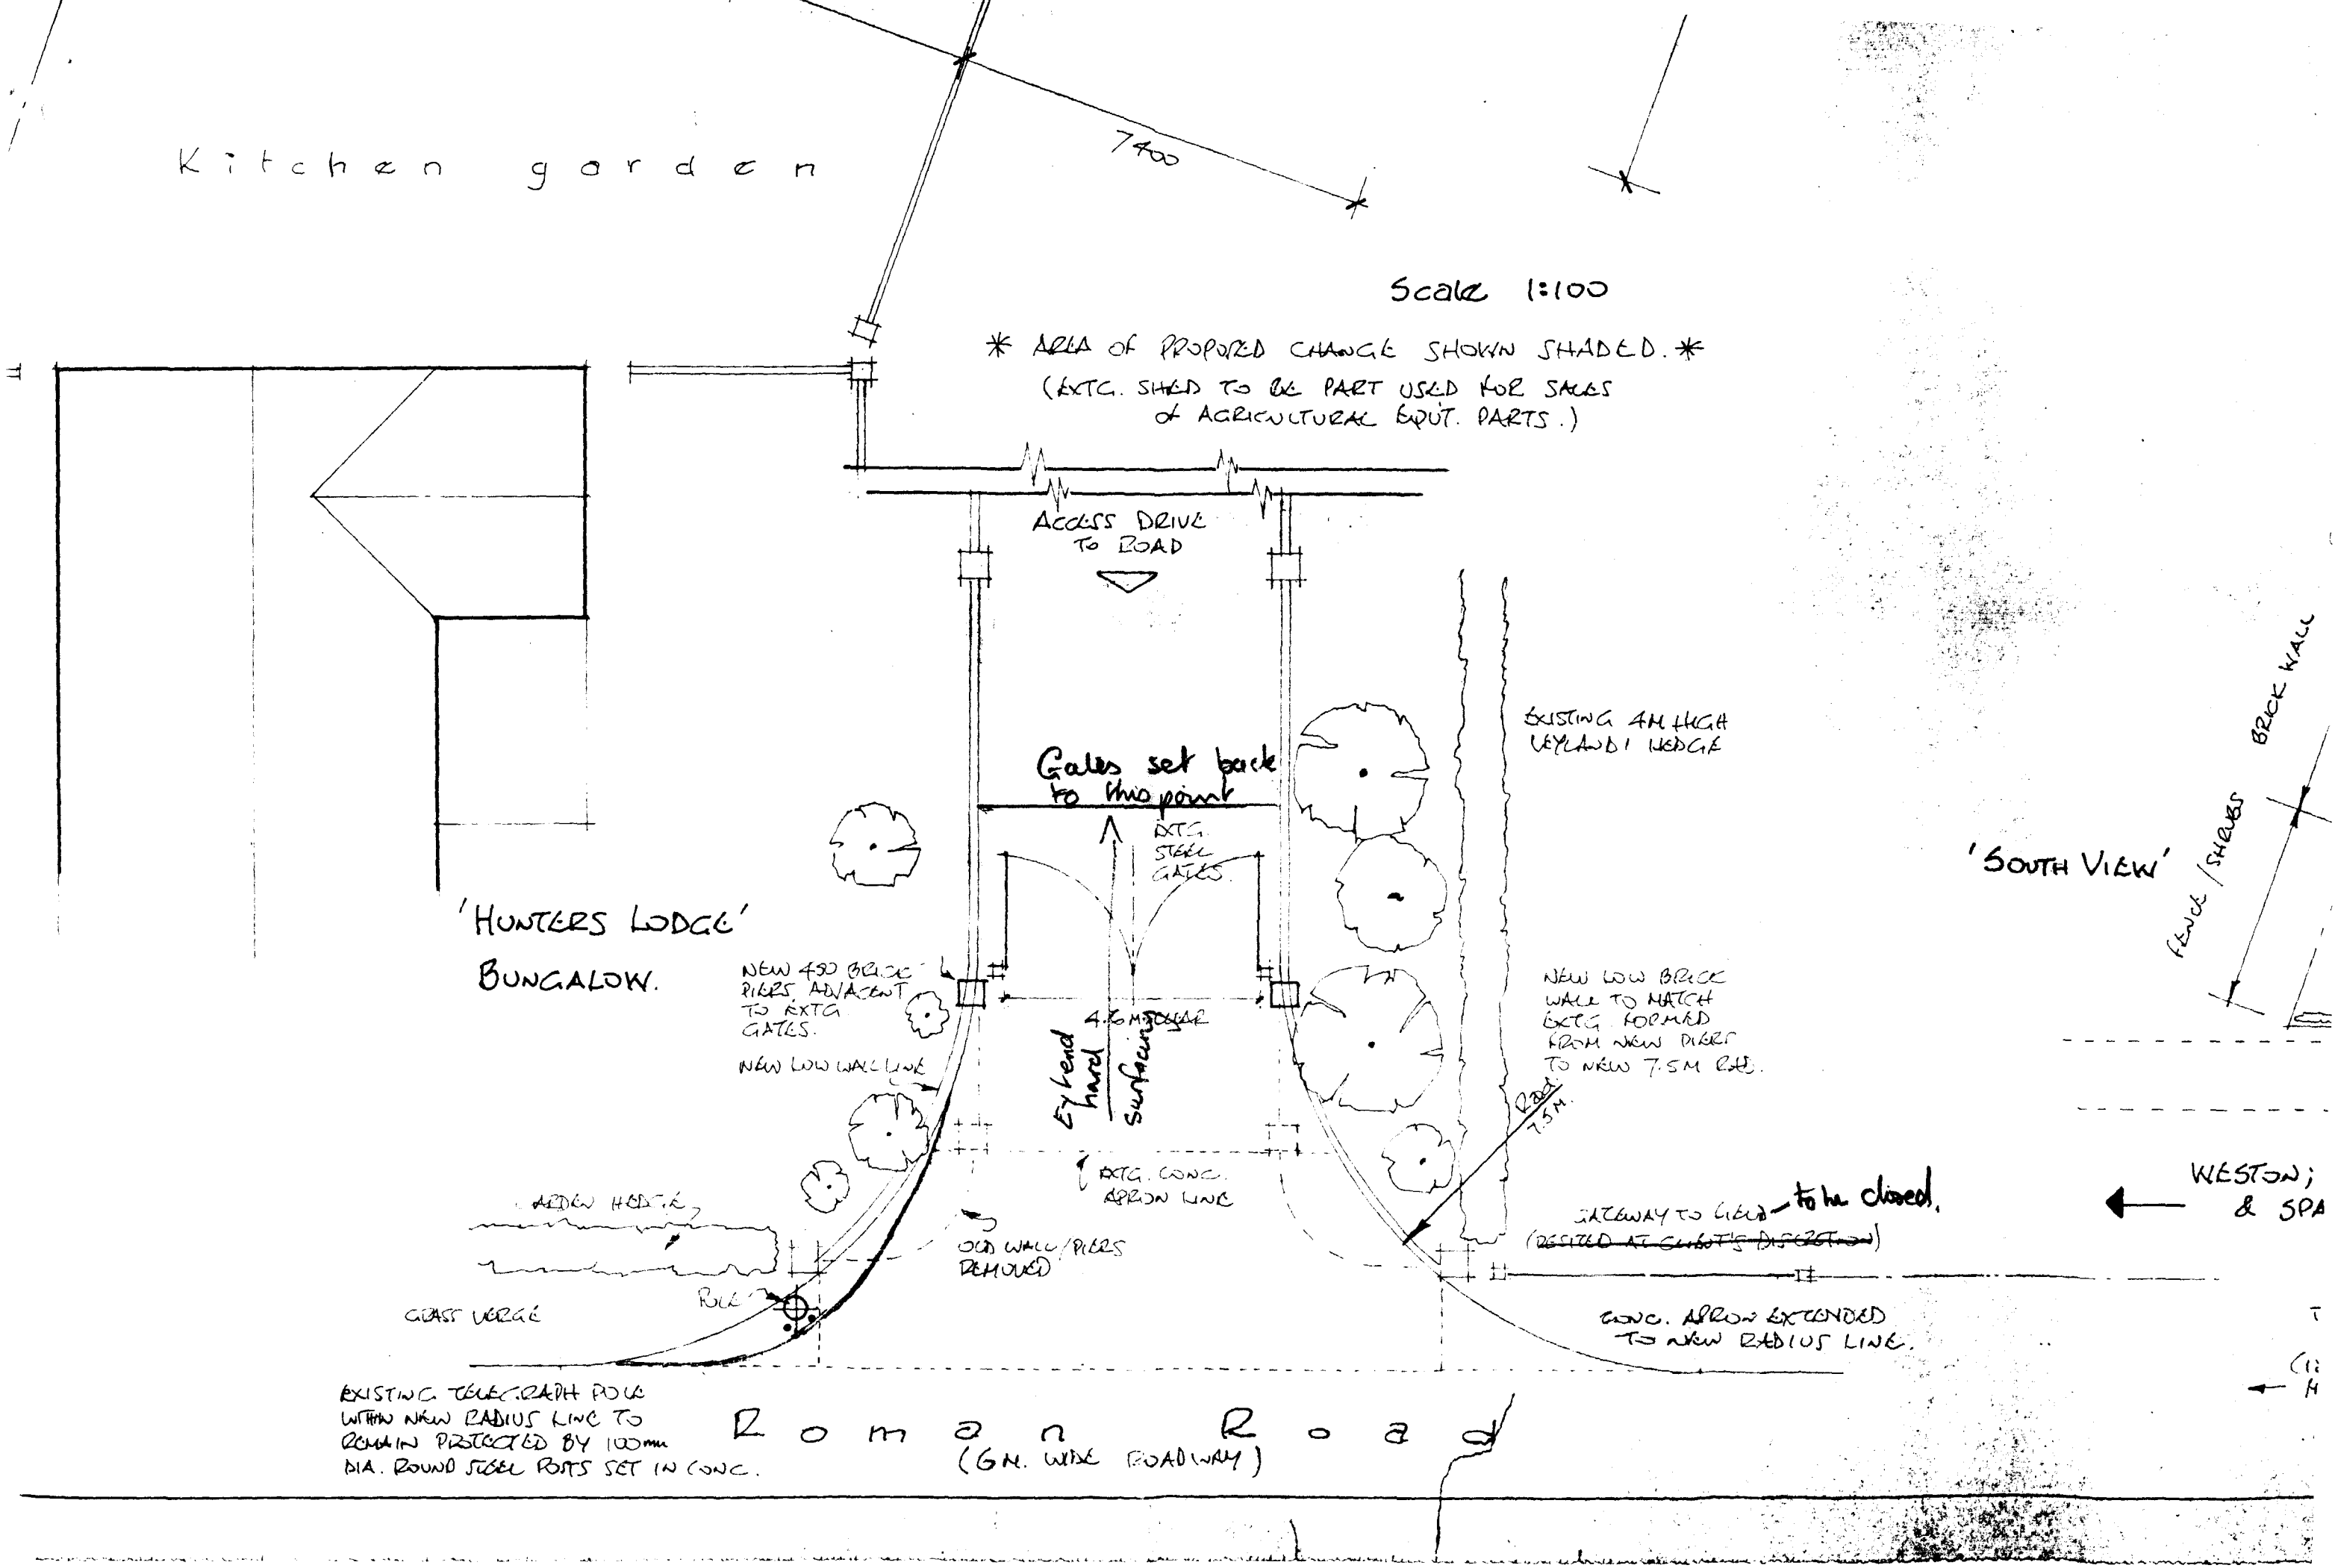

Kitchen garden
7400
Scale 1:100
* AREA OF PROPOSED CHANGE SHOWN SHADED. *
(EXTG. SHED TO BE PART USED FOR SALES OF AGRICULTURAL EQUT. PARTS.)
ACCESS DRIVE TO ROAD
EXISTING 4M HIGH LEYLAND HEDGE
Gates set back to this point
EXTG. STEEL GATES
'HUNTERS LODGE' BUNGALOW.
NEW 450 BRICK PIERS ADJACENT TO EXTG GATES.
NEW LOW WALL LINE
4.6M SCALAR
Extend hard surfacing
NEW LOW BRICK WALL TO MATCH EXTG. FORMED FROM NEW PIERS TO NEW 7.5M RAD.
Rad 7.5M.
EXTG. CONC. APRON LINE
GARDEN HEDGE
OLD WALL/PIERS REMOVED
GATEWAY TO FIELD - to be closed.
(RESITED AT CLIENT'S DISCRETION)
POLE
GRASS VERGE
CONC. APRON EXTENDED TO NEW RADIUS LINE.
EXISTING TELEGRAPH POLE WITHIN NEW RADIUS LINE TO REMAIN PROTECTED BY 100mm DIA. ROUND STEEL POSTS SET IN CONC.
Roman Road
(6M. WIDE ROADWAY)
'SOUTH VIEW'
BRICK WALL
FENCE / SHRUBS
WESTON; & SPA