


DO NOT SCALE

c Shayne Andrews Design And Architecture Ltd.
All Rights Reserved.
This Drawing And The Design It Represents Are
The Property Of Shayne Andrews Design And
Architecture Ltd. And Are Protected By Copyright.
It May Not Be Reproduced, Copied, Or Used In
Whole Or In Part For Any Purpose Other Than That
For Which It Was Issued, Without Prior Written
Consent. The Drawing Must Not Be Scaled. All
Dimensions Are To Be Verified On Site.

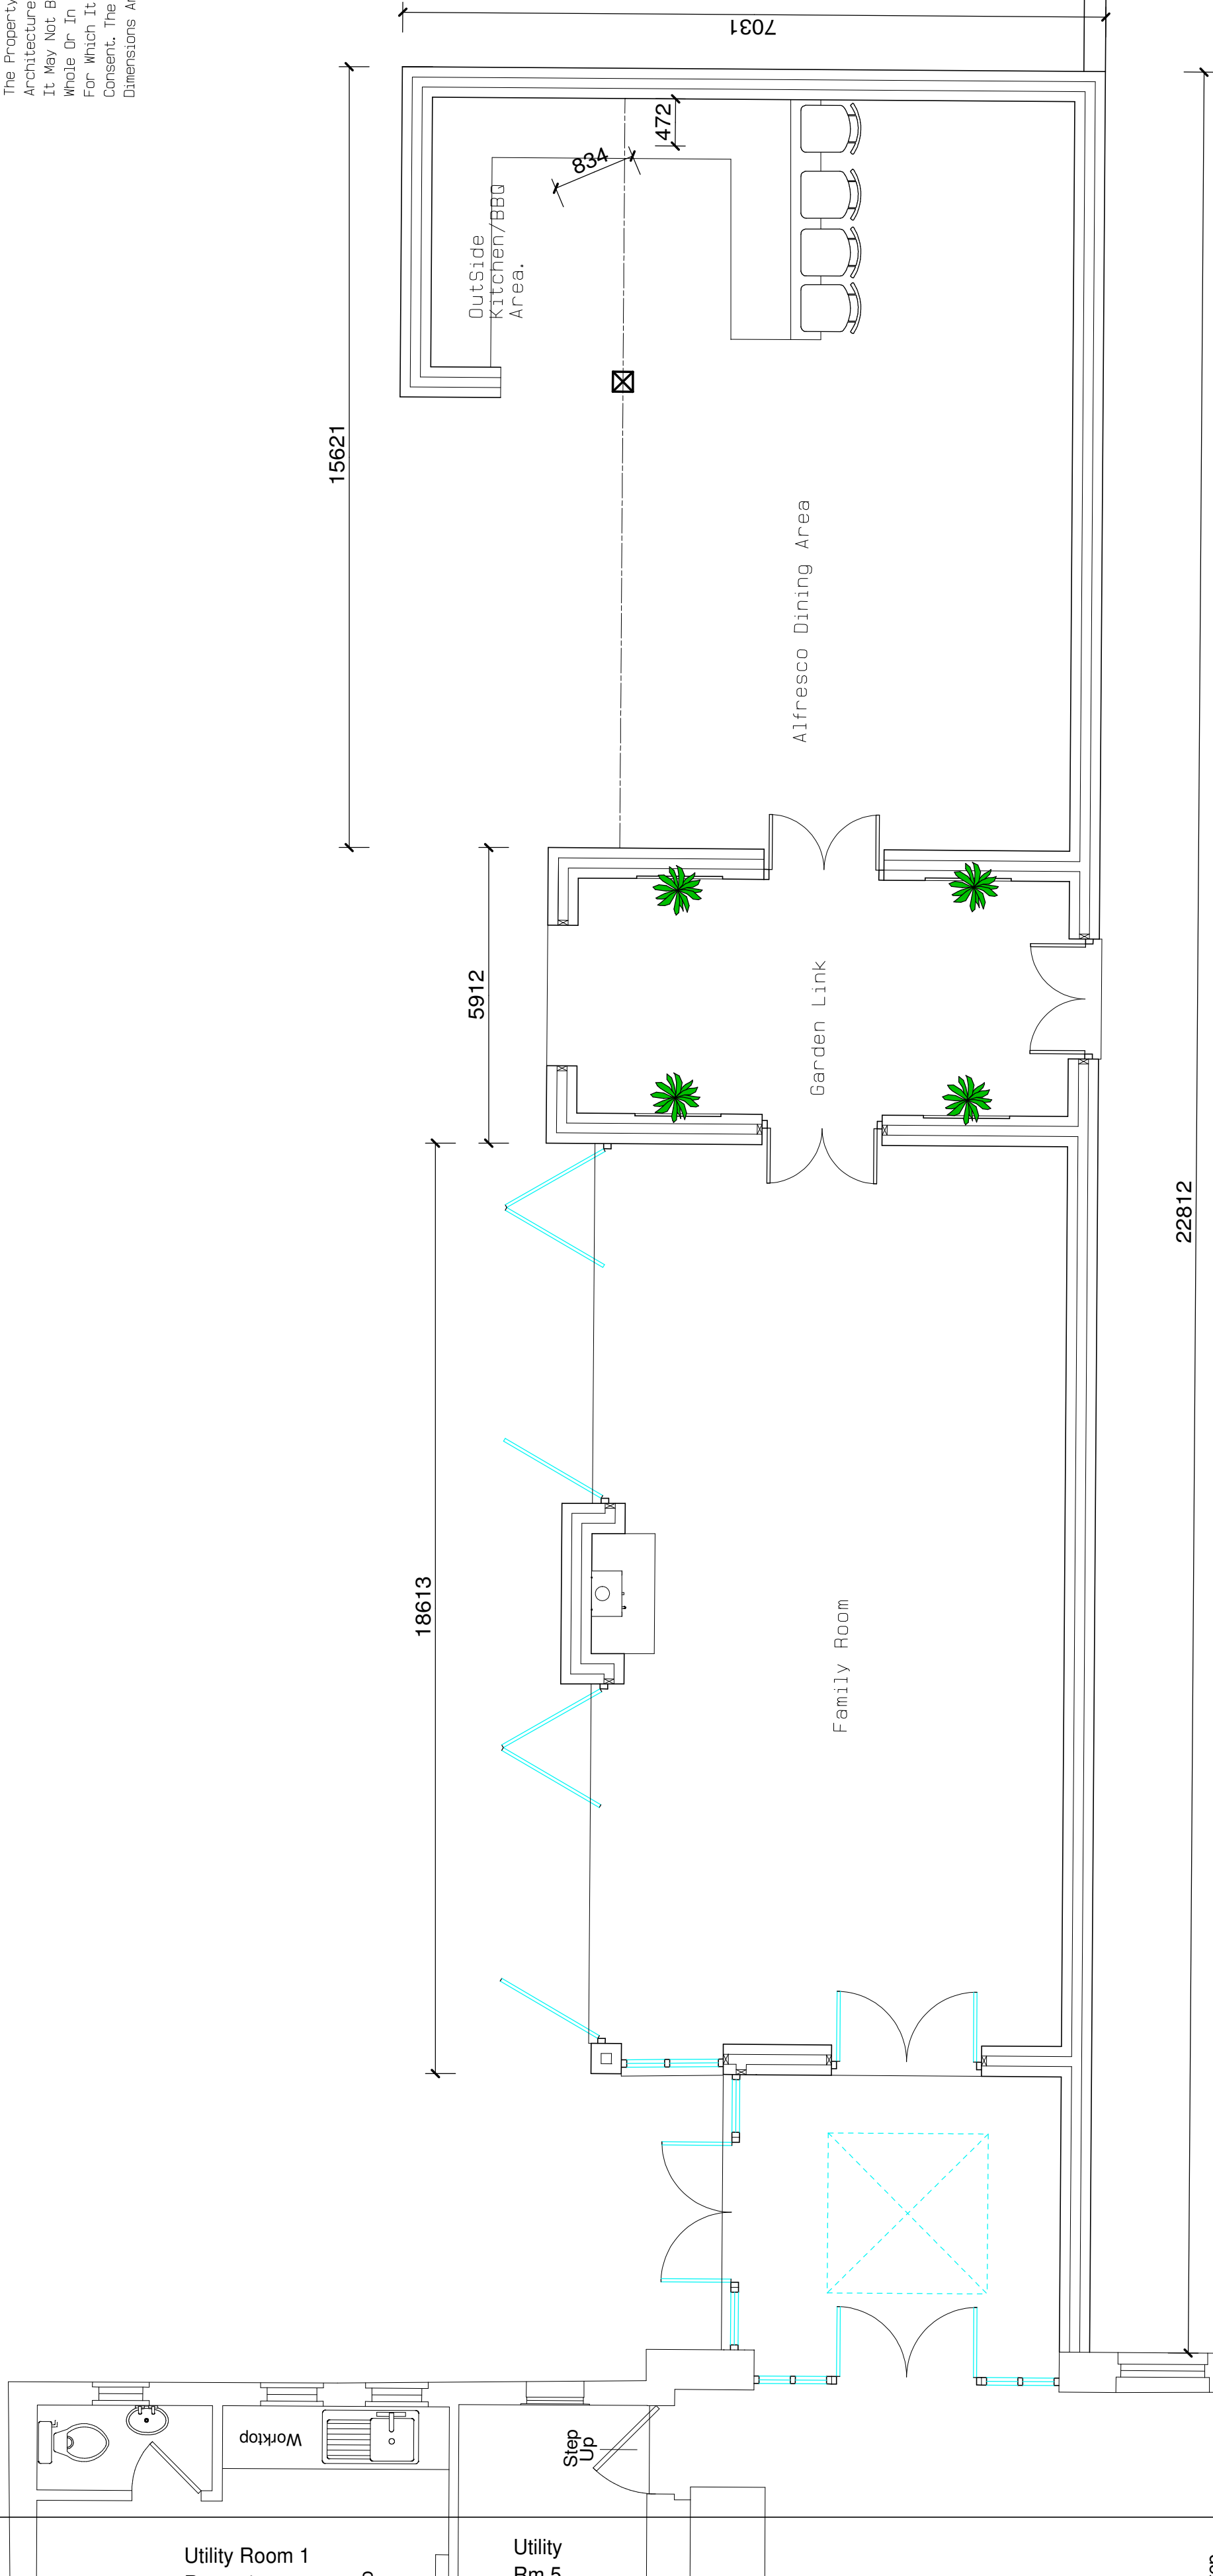

SCALE 1:50		DRAWN BY S.Andrews	
DATE	May 2026	PLOT NO	SHEET NO
JOB NO			REV
			PP/004

DRAWING TITLE		CONTRACT DETAILS	
Proposed Ground Floor Family Entertaining Area		Proposed Refurbishment Of Seas End Hall. Moulton Seas End Spalding PE12 6LB	
		For Mr M Jarrett	

1:50		0 2	
		E-mail:-shayne@designandarchitectureltd.co.uk	
		Tele No. 07713003441	

