



South Elevation



West Elevation



North Elevation (Side)



East Elevation (Rear)

MATERIALS

Red facing brickwork above DPC level

Blue engineering brick below DPC level

Brick detailing in matching facing brick to include;

- Projecting brick string course, header & stretcher
- Soldier brick arches
- Brick tumbling to gables

Projecting box windows with dormer roofs, leadwork finish

Imitation slate roofing

Timber effect uPVC windows and entry doors. Timber effect french doors.


GRP flat roof to orangery, colour; grey

Painted timber fascias to orangery

Aluminium lantern, colour; grey to match flat roof

Black rainwater goods

Structural Oak Beam to Entrance Porch

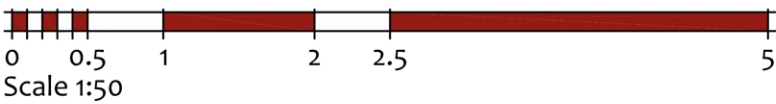

seven22
ARCHITECTURE LTD

22 SHORE VIEW, PETERBOROUGH
CAMBRIDGESHIRE, PE7 8FS
E:info@seven22.co.uk - T:07799 585277

PROJECT
REPLACEMENT DWELLING
HOLLY TREE HOUSE
FENGATE
MOULTON CHAPEL
LINCOLNSHIRE
PE12 0XR

CLIENT

TITLE
PROPOSED ELEVATIONS

DRAWING No.
132 P02

SCALE	DATE	REV
1:50 @ A1	JUNE 2026	