


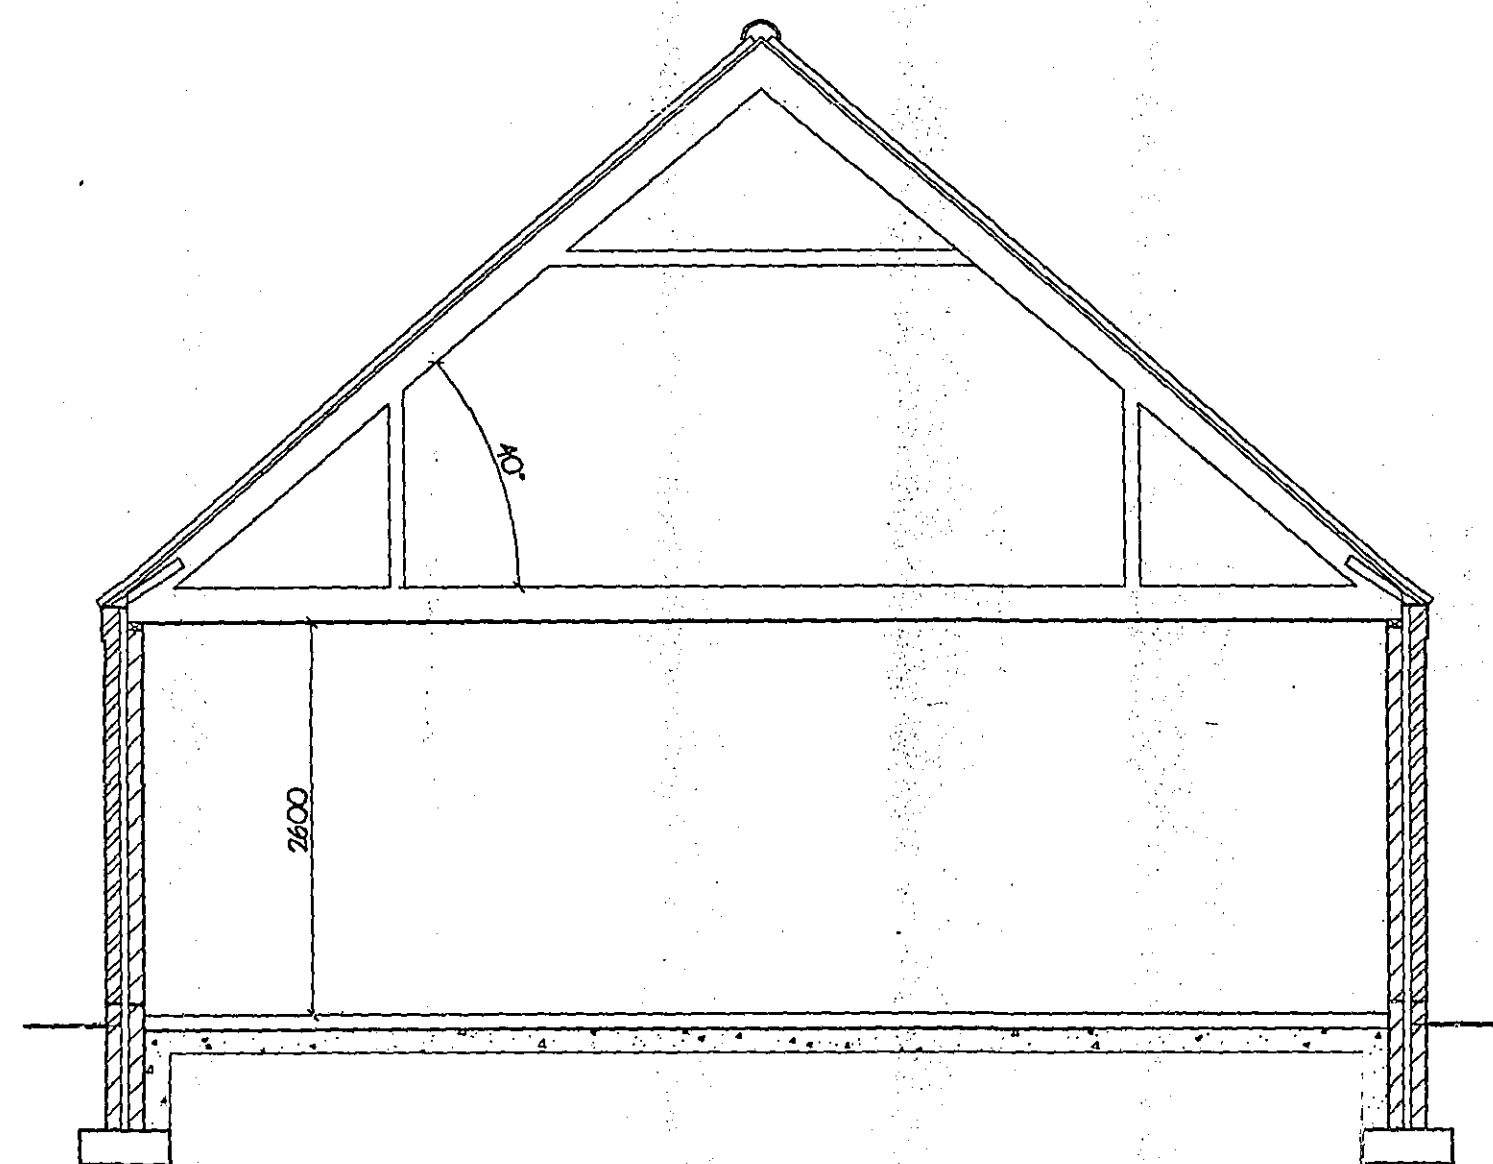

6250

6250

DETERMINED
PLAN

PLANNING & DEVELOPMENT
- 8 MAY 2007
Ref. 0591107

[illegible]