
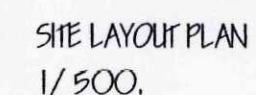


6 metre wide x 5 metre high  
roller shutter door

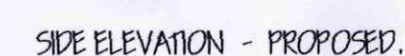

COVERED LOADING CANOPY.

Ref: / revision \_\_\_\_\_ date \_\_\_\_\_

**G. R. MERCHANT LTD.**  
**I.ENG AMICE FIWO**

**ARCHITECTURAL, STRUCTURAL  
AND LAND DRAINAGE  
CONSULTANTS**

**4 Wrights Mews**  
**12A Park Road, Holbeach,**  
**Spalding, Lincs. PE12 7FE**  
**Tel: 01406 490800**  
**Fax: 01406 428744**  
**E-Mail: [gr.merchant@btconnect.com](mailto:gr.merchant@btconnect.com)**



Project

COVERED LOADING CANOPY.  
GOOSE CHASE. COMMON ROAD.  
MOULTON SEAS END.  
SPALDING. LINC'S. PE12 6LF.

Client  
BOEFLORA

Drawing

ELEVATIONS,  
LOCATION & SITE LAYOUT PLANS.

|          |             |
|----------|-------------|
| Job Ref. | Drawing No. |
| 2269-11. | 02.         |

|            |       |
|------------|-------|
| Date       | Drawn |
| JUNE 2011. | GRM.  |

Scales  
1/100, ( unless otherwise stated

[illegible]