




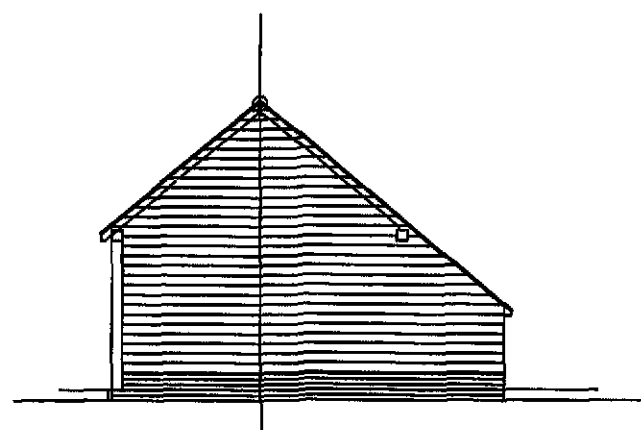


SIDE ELEVATION (RH)

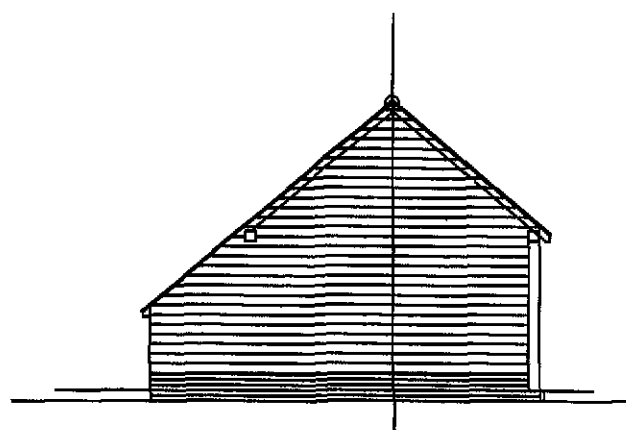


SIDE ELEVATION (LH)

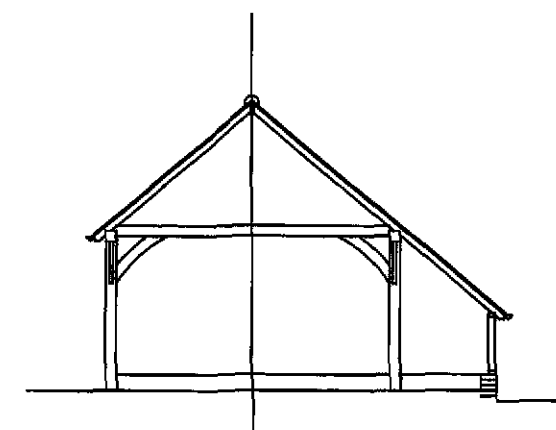


TYPICAL CROSS SECTION

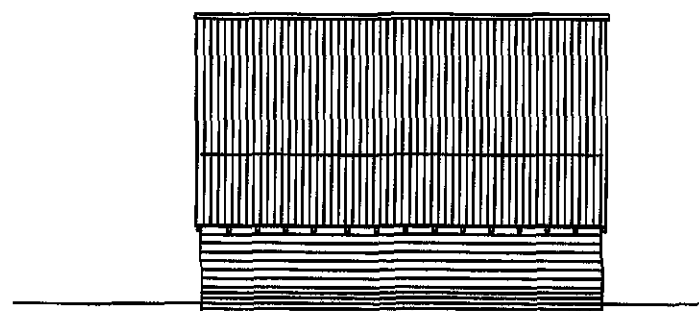

REAR ELEVATION

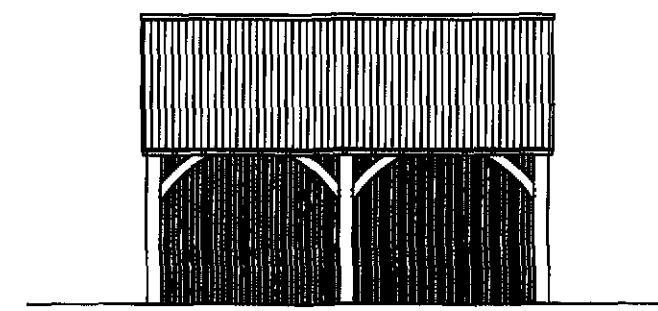

FRONT ELEVATION

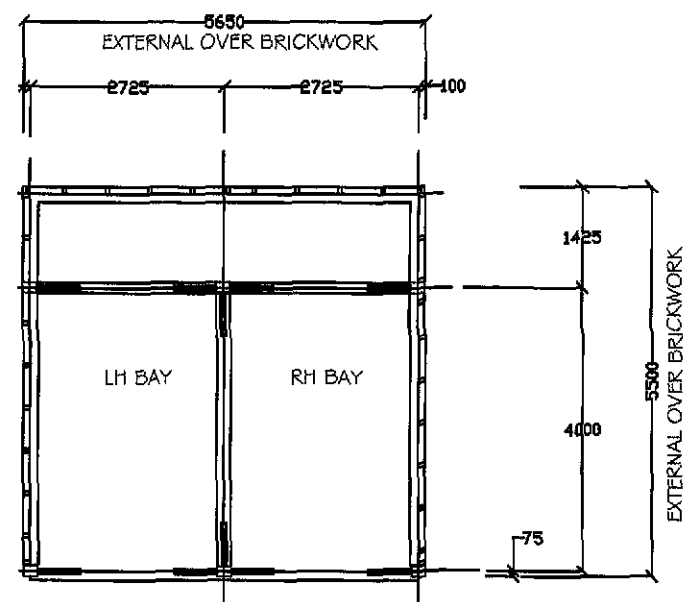


FLOOR PLAN

PLAN & ELEVATIONS FOR 2 BAY STANDARD BARN

SCALE 1:100

MATERIALS: GREEN OAK FRAME , SW WEATHER BOARDING, RECLAIMED
PLAIN TILES AND FAIR FACE BRICKWORK TO MATCH EXISTING

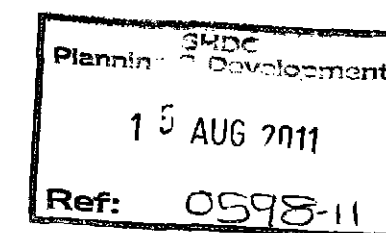

PLAN AND ELEVATIONS					
Itemref	Quantity	HAMLET BUILDINGS LIMITED 01233 731 111		QUOTE No:	
Designed by DBP	Checked by RW	Approved by - date APPROVED_BY_DATE	File name FILENAME	Date	Scale 1:100
			2-BAY-STANDARD-BARN		
			ARCHITECTS REF:	REV -	DRG 1

RevNo	Revision note	Date