GROUND FLOOR PLAN

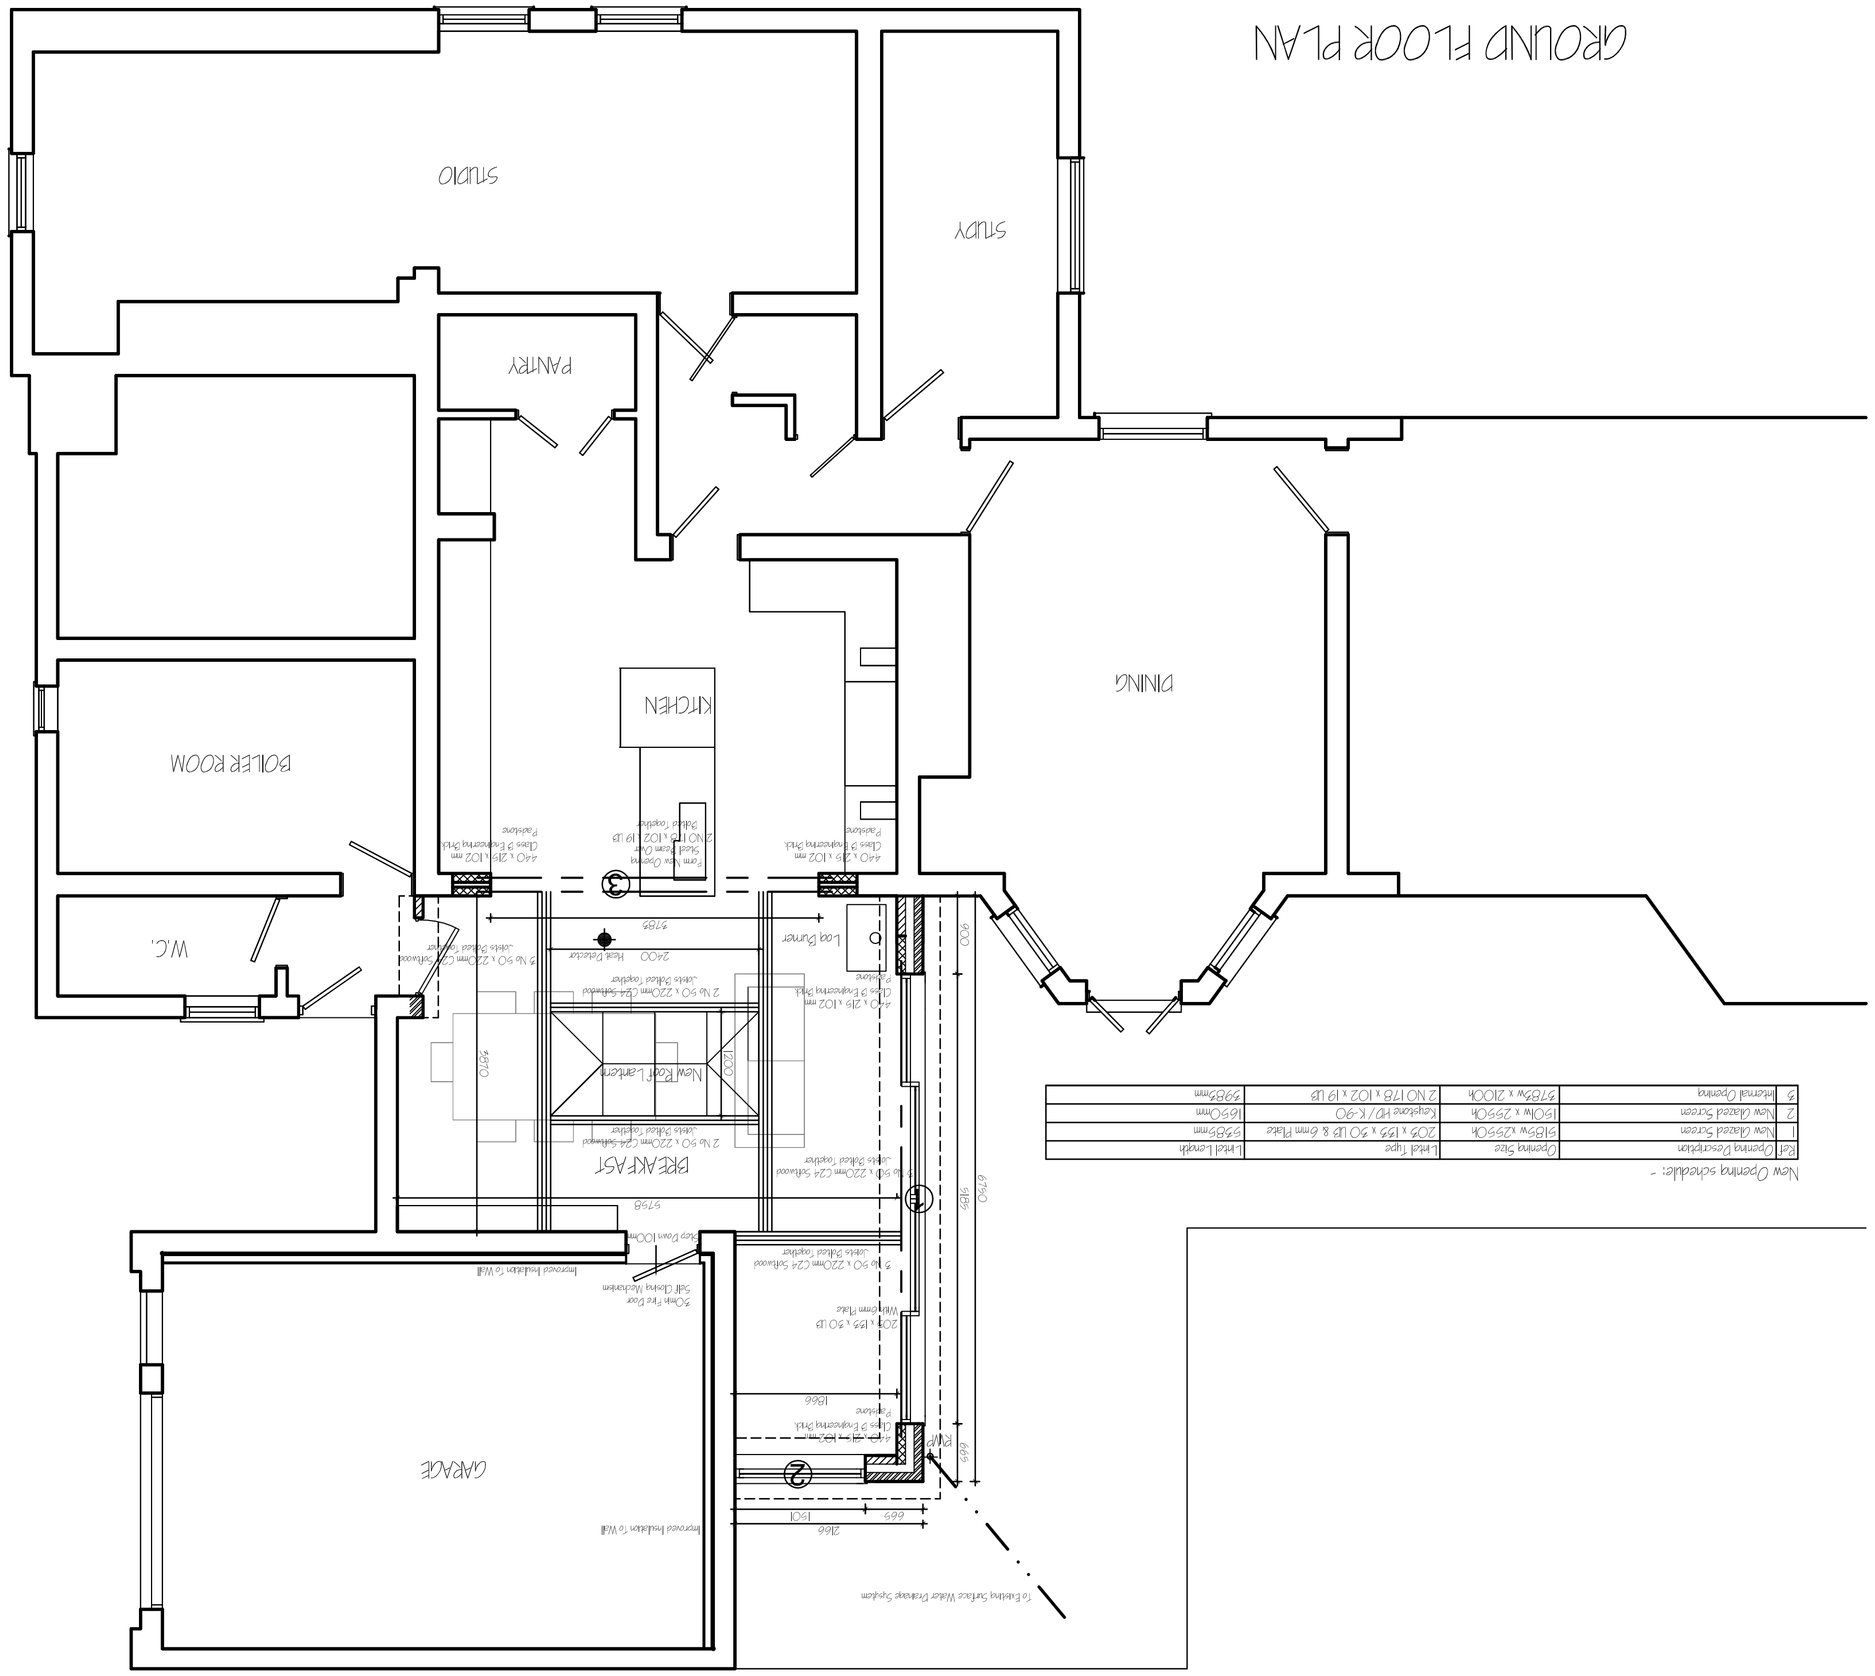
STUDY
STUDIO
PANTRY
BOILER ROOM
W.C.
KITCHEN
DINING
GARAGE
Existing Surface Water Drainage System
