


Planting Schedule - Shrubs & Bedding Plants				
Planting Area	Species	Height on Planting	Density of Planting	Manner Grown / Supplied to Site
Bed 1	Togay Box Shrubs	350 mm centres - 300mm high on planting	container grown	container grown
	Hochdresas	350 mm centres - 300mm high on planting	container grown	
	Hochas	350 mm centres - 300mm high on planting	container grown	
Bed 2	Schubas Seal	600 mm centres - 400mm high on planting	container grown	container grown
	Fox Glove	250 mm centres - 300mm high on planting	container grown	
	Hydrangea macrophylla	750 mm centres - 300mm high on planting	container grown	
Bed 3	Penny - Gay Flame	750 mm centres - 300mm high on planting	container grown	container grown
	Lavender	550 mm centres - 300mm high on planting	container grown	
	Hochdresas	350 mm centres - 300mm high on planting	container grown	
Gardenium	Cyclamen	200 mm centres - 70mm high on planting	container grown	container grown
	Frans - Dyoletas Filiz Mias	600mm centres - 100mm high on planting	container grown	
		350 mm centres - 300mm high on planting	container grown	


PLANTING AND AFTERCARE

All garden to be properly cultivated and littered prior to planting, and treated with slow release fertiliser. Weeds and foreign material including brick and concrete should be removed. All struts to be planned at corners specified and watched on completion. Trees to be planted in shallow pits with a layer of compost at the bottom, and are to be staked and tied with popliteary ties. The stakes are to be placed 100mm higher than the tallest height of the trees to ensure that sufficient is driven into the ground. Shrubs and trees to be covered with two sacks. Any plants that die are to be replaced. Any plants that are damaged are to be replaced. All trees and shrubs are to be maintained for a five year period beginning with the date of completion of the scheme and, during that period, all aspects shall be made good.	Completion of the scheme and, during that period,
--	--

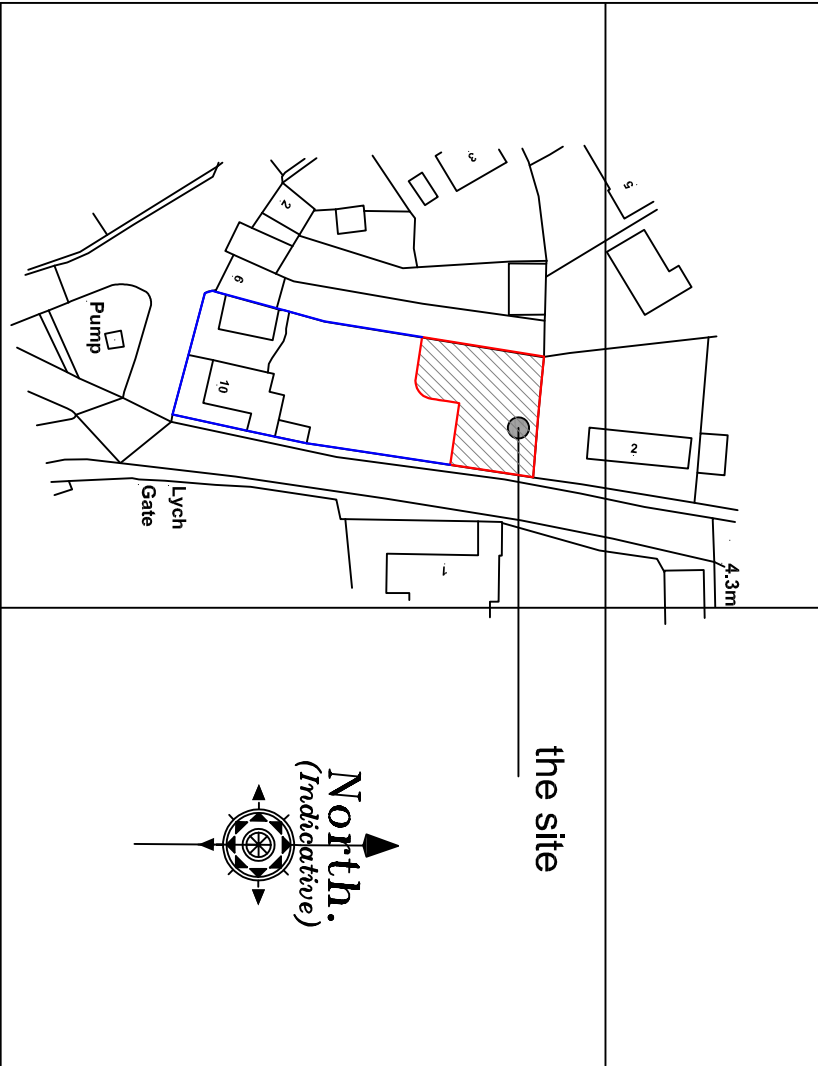

©Crown Copyright and database rights 2016 OS 100019980

LOCATION PLAN

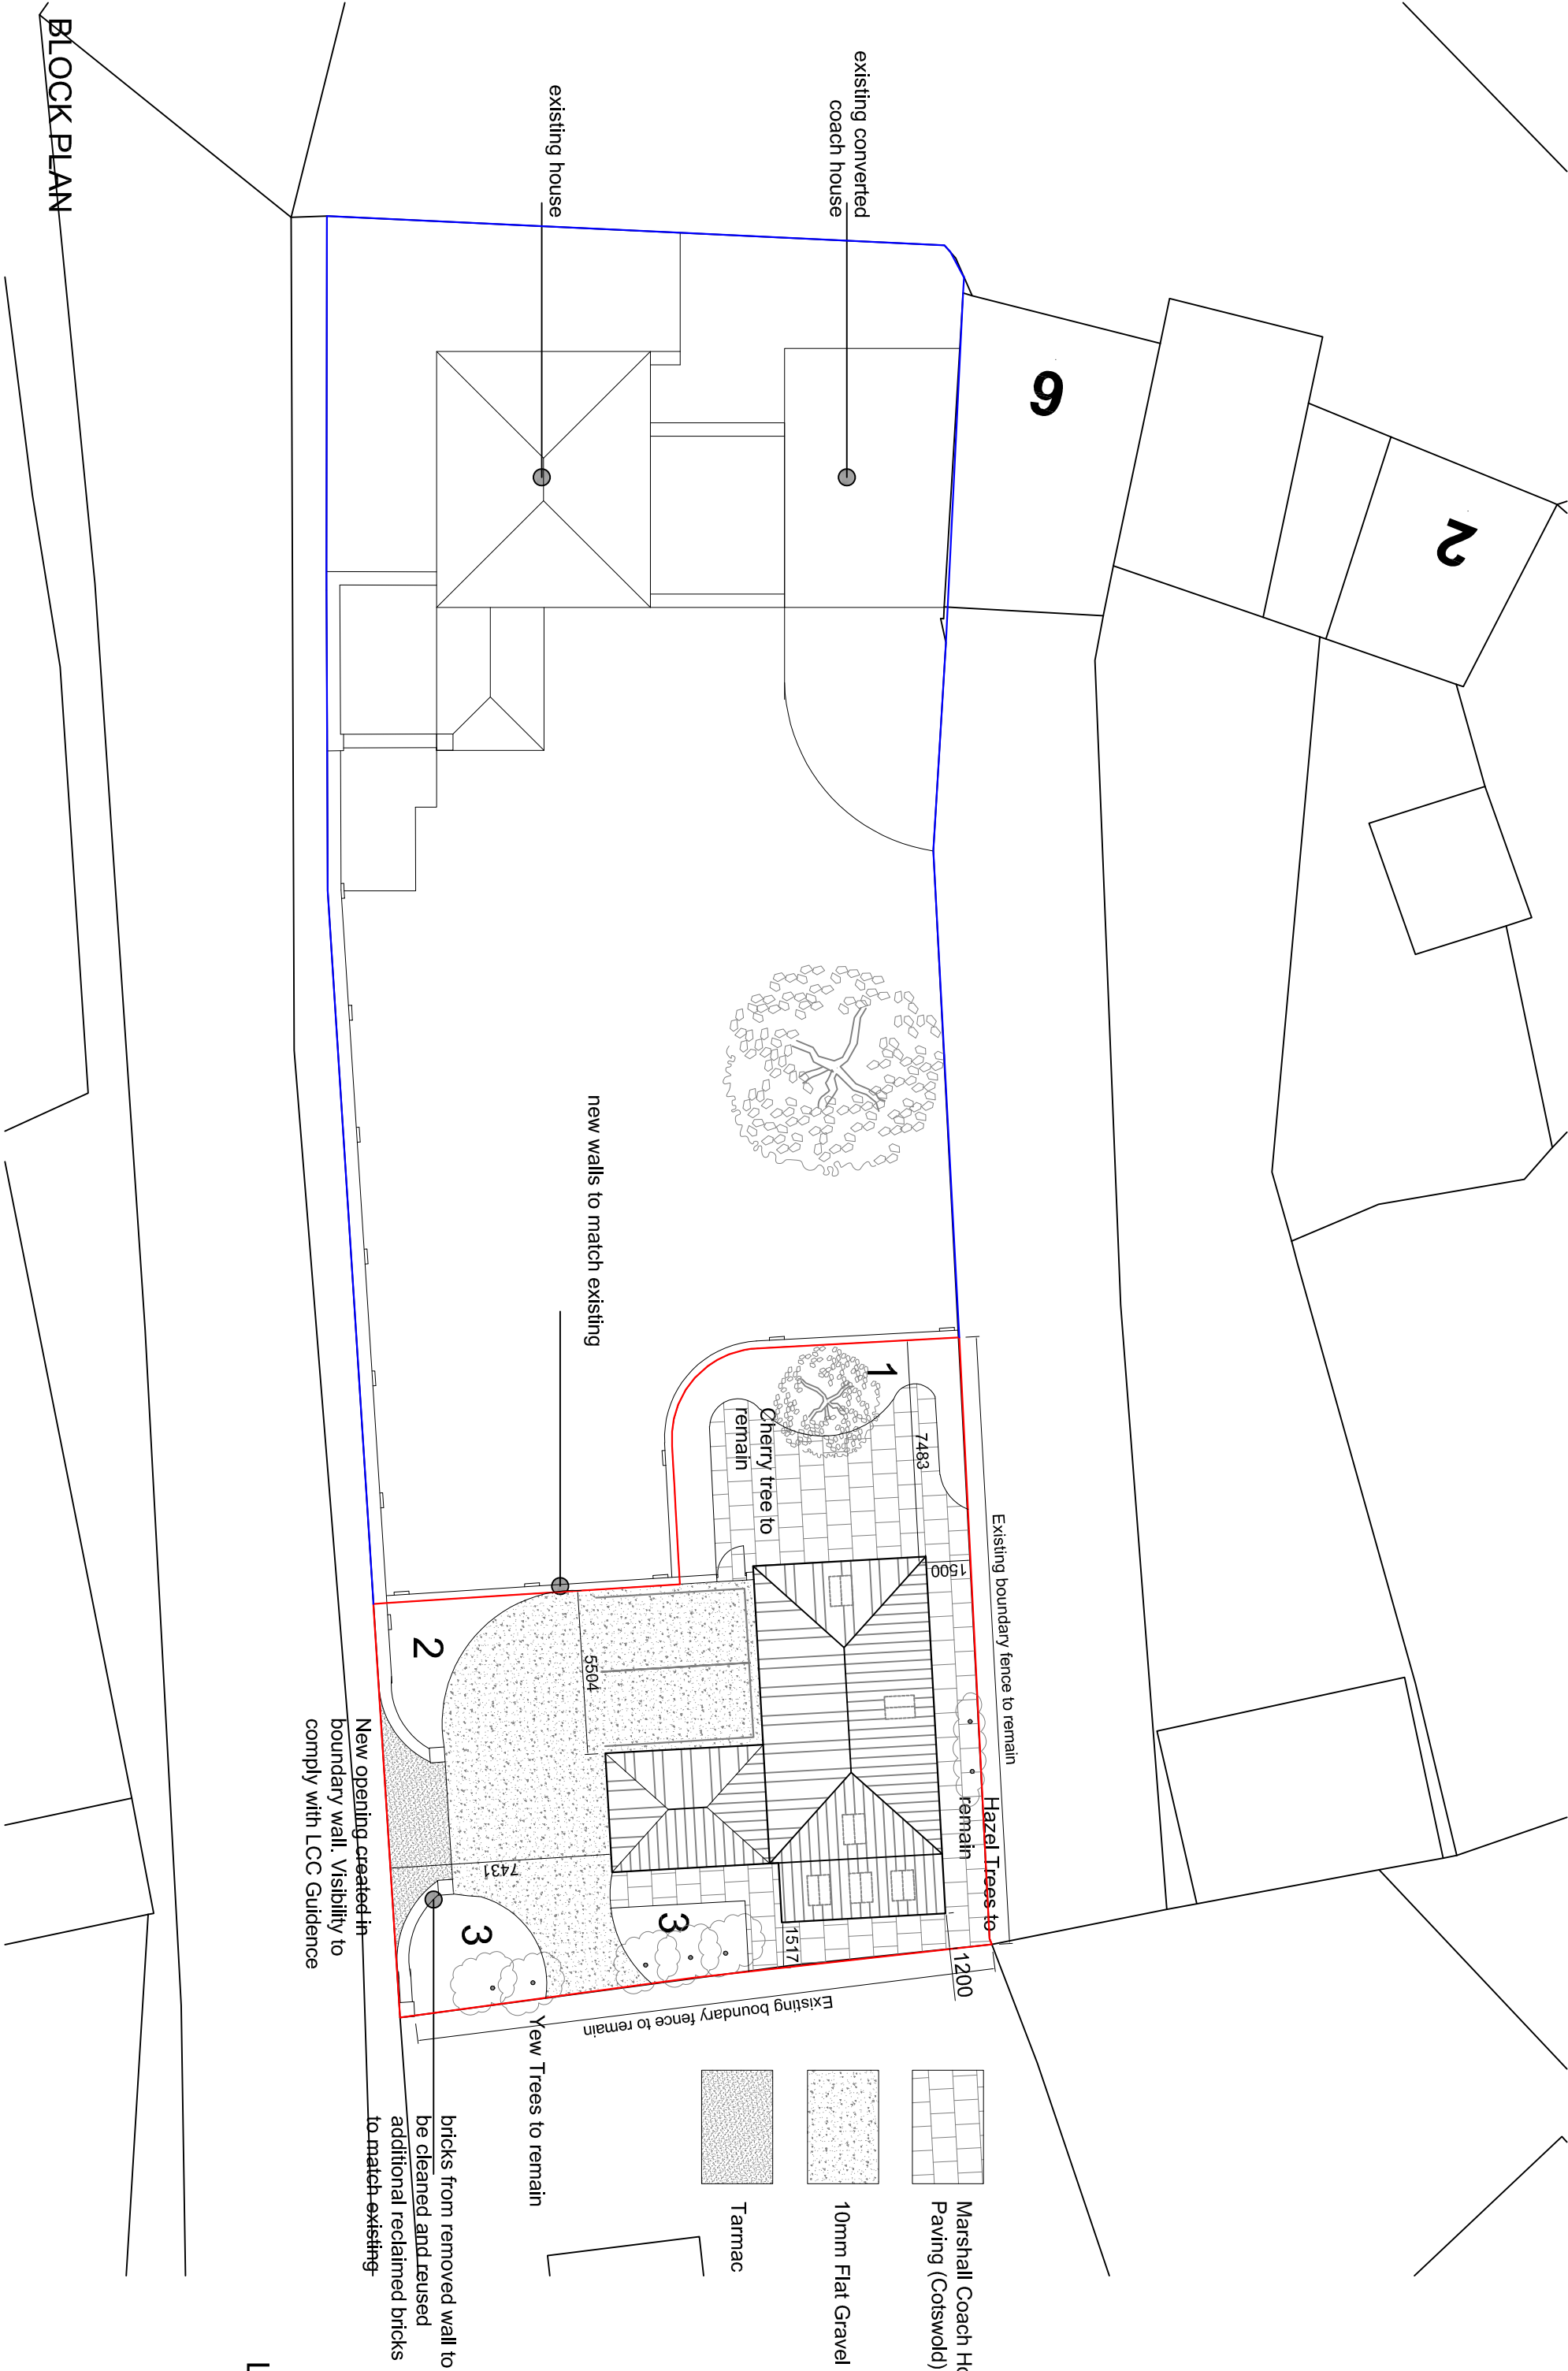

A Headline	19/08/19	AWM Drawn	Alteration to outline and additional information Description
Client	Mr J Barnett		
Project	Proposed new dwelling at rear of 10 Hight St, Moulton		
Drawing	Planning (Block and location plans)		



TAC
ARCHITECTS