




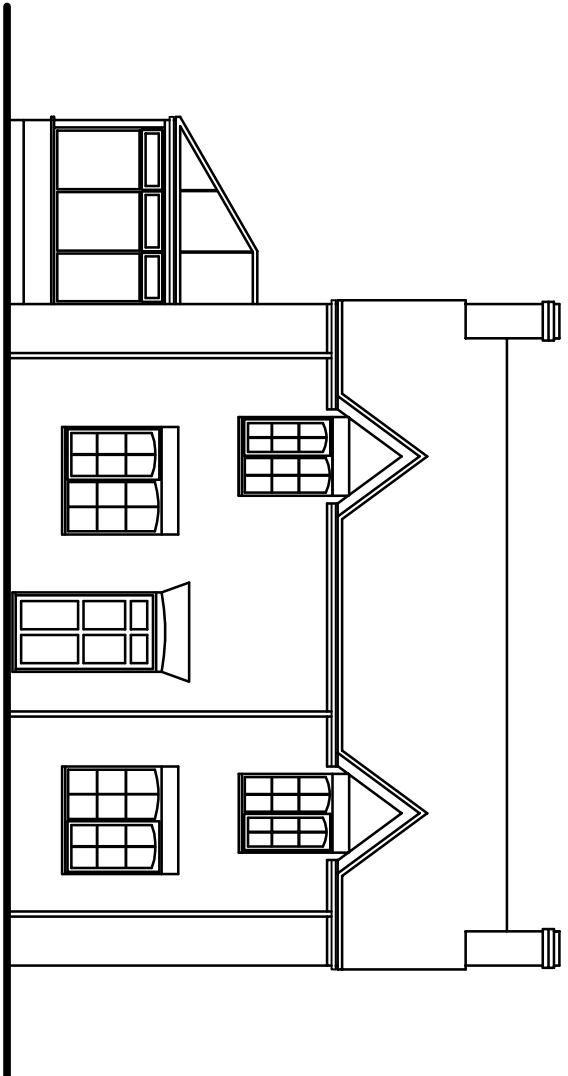


FRONT ELEVATION

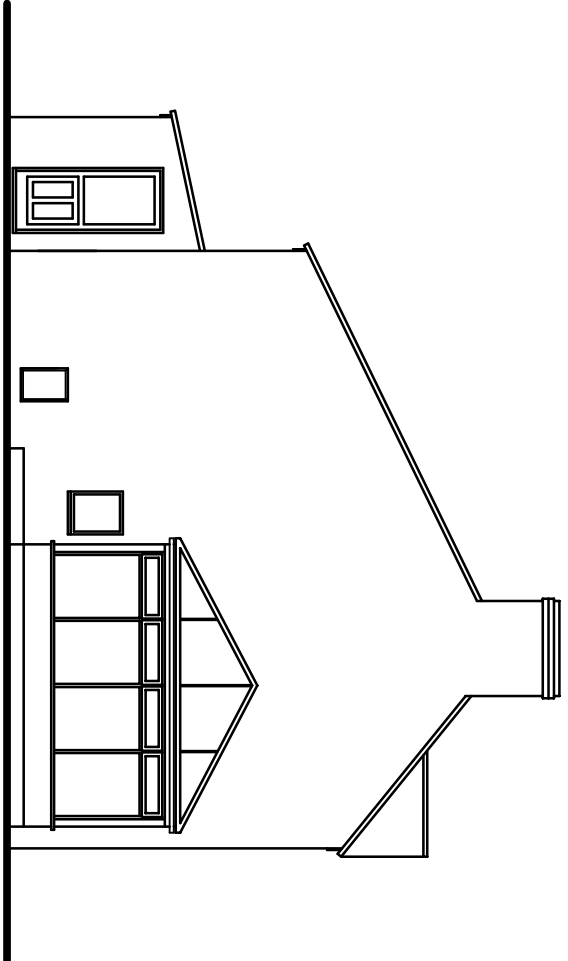


SIDE ELEVATION

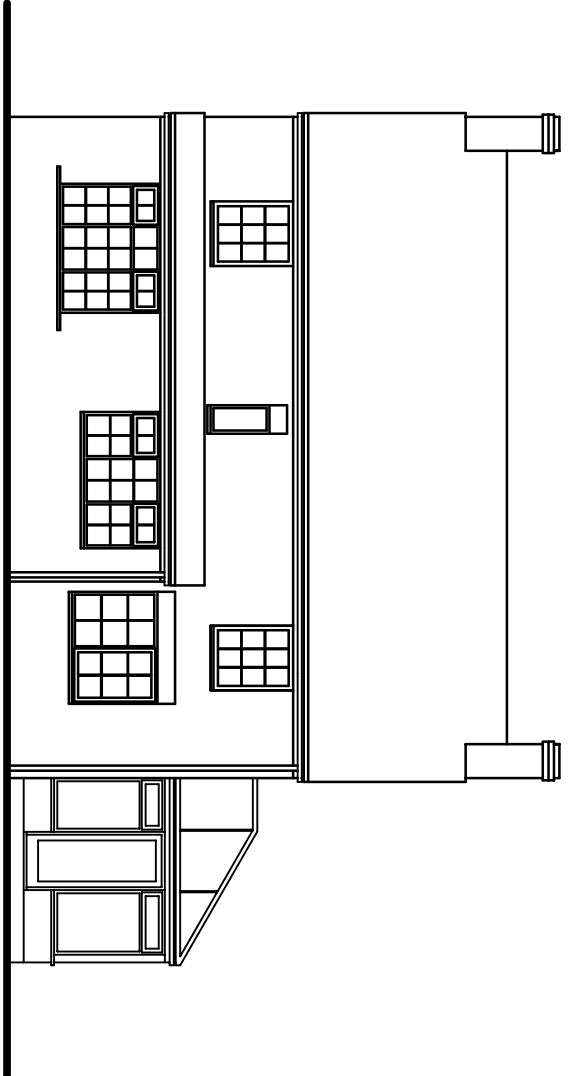


REAR ELEVATION

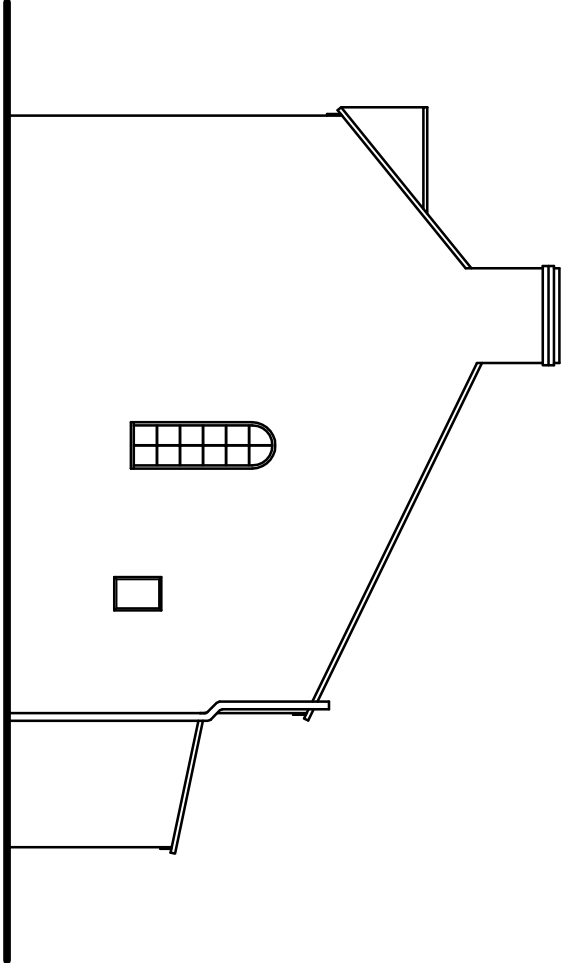


SIDE ELEVATION

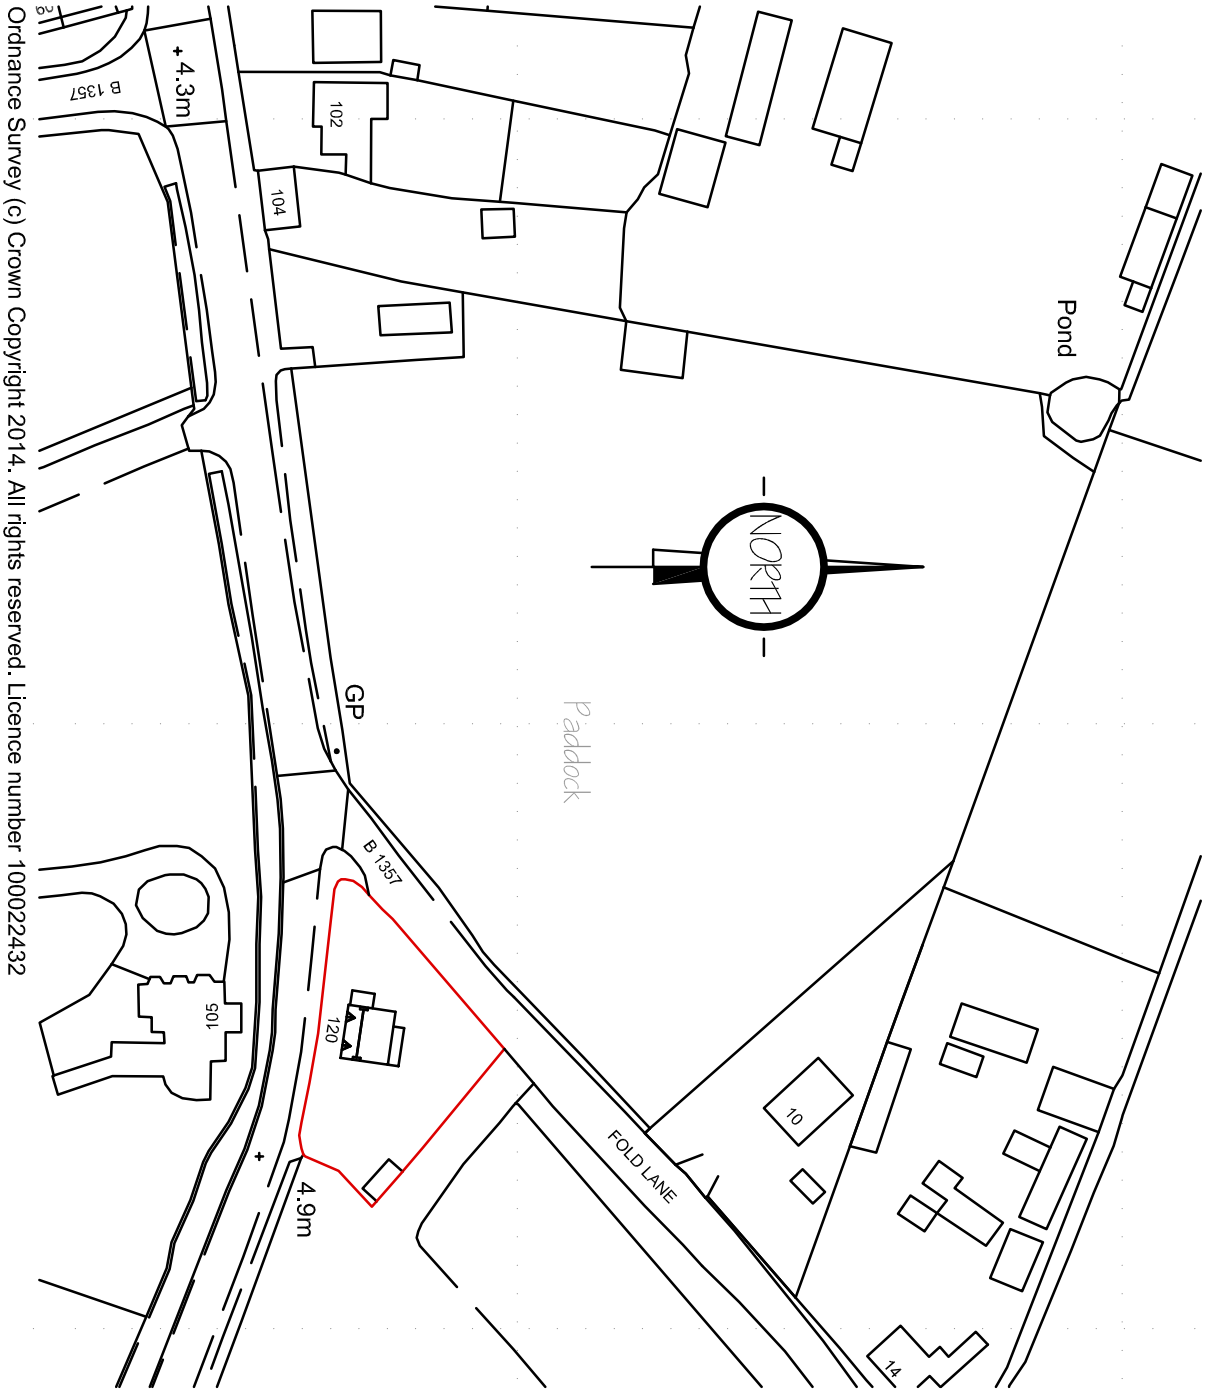

LOCATION PLAN 1:1250

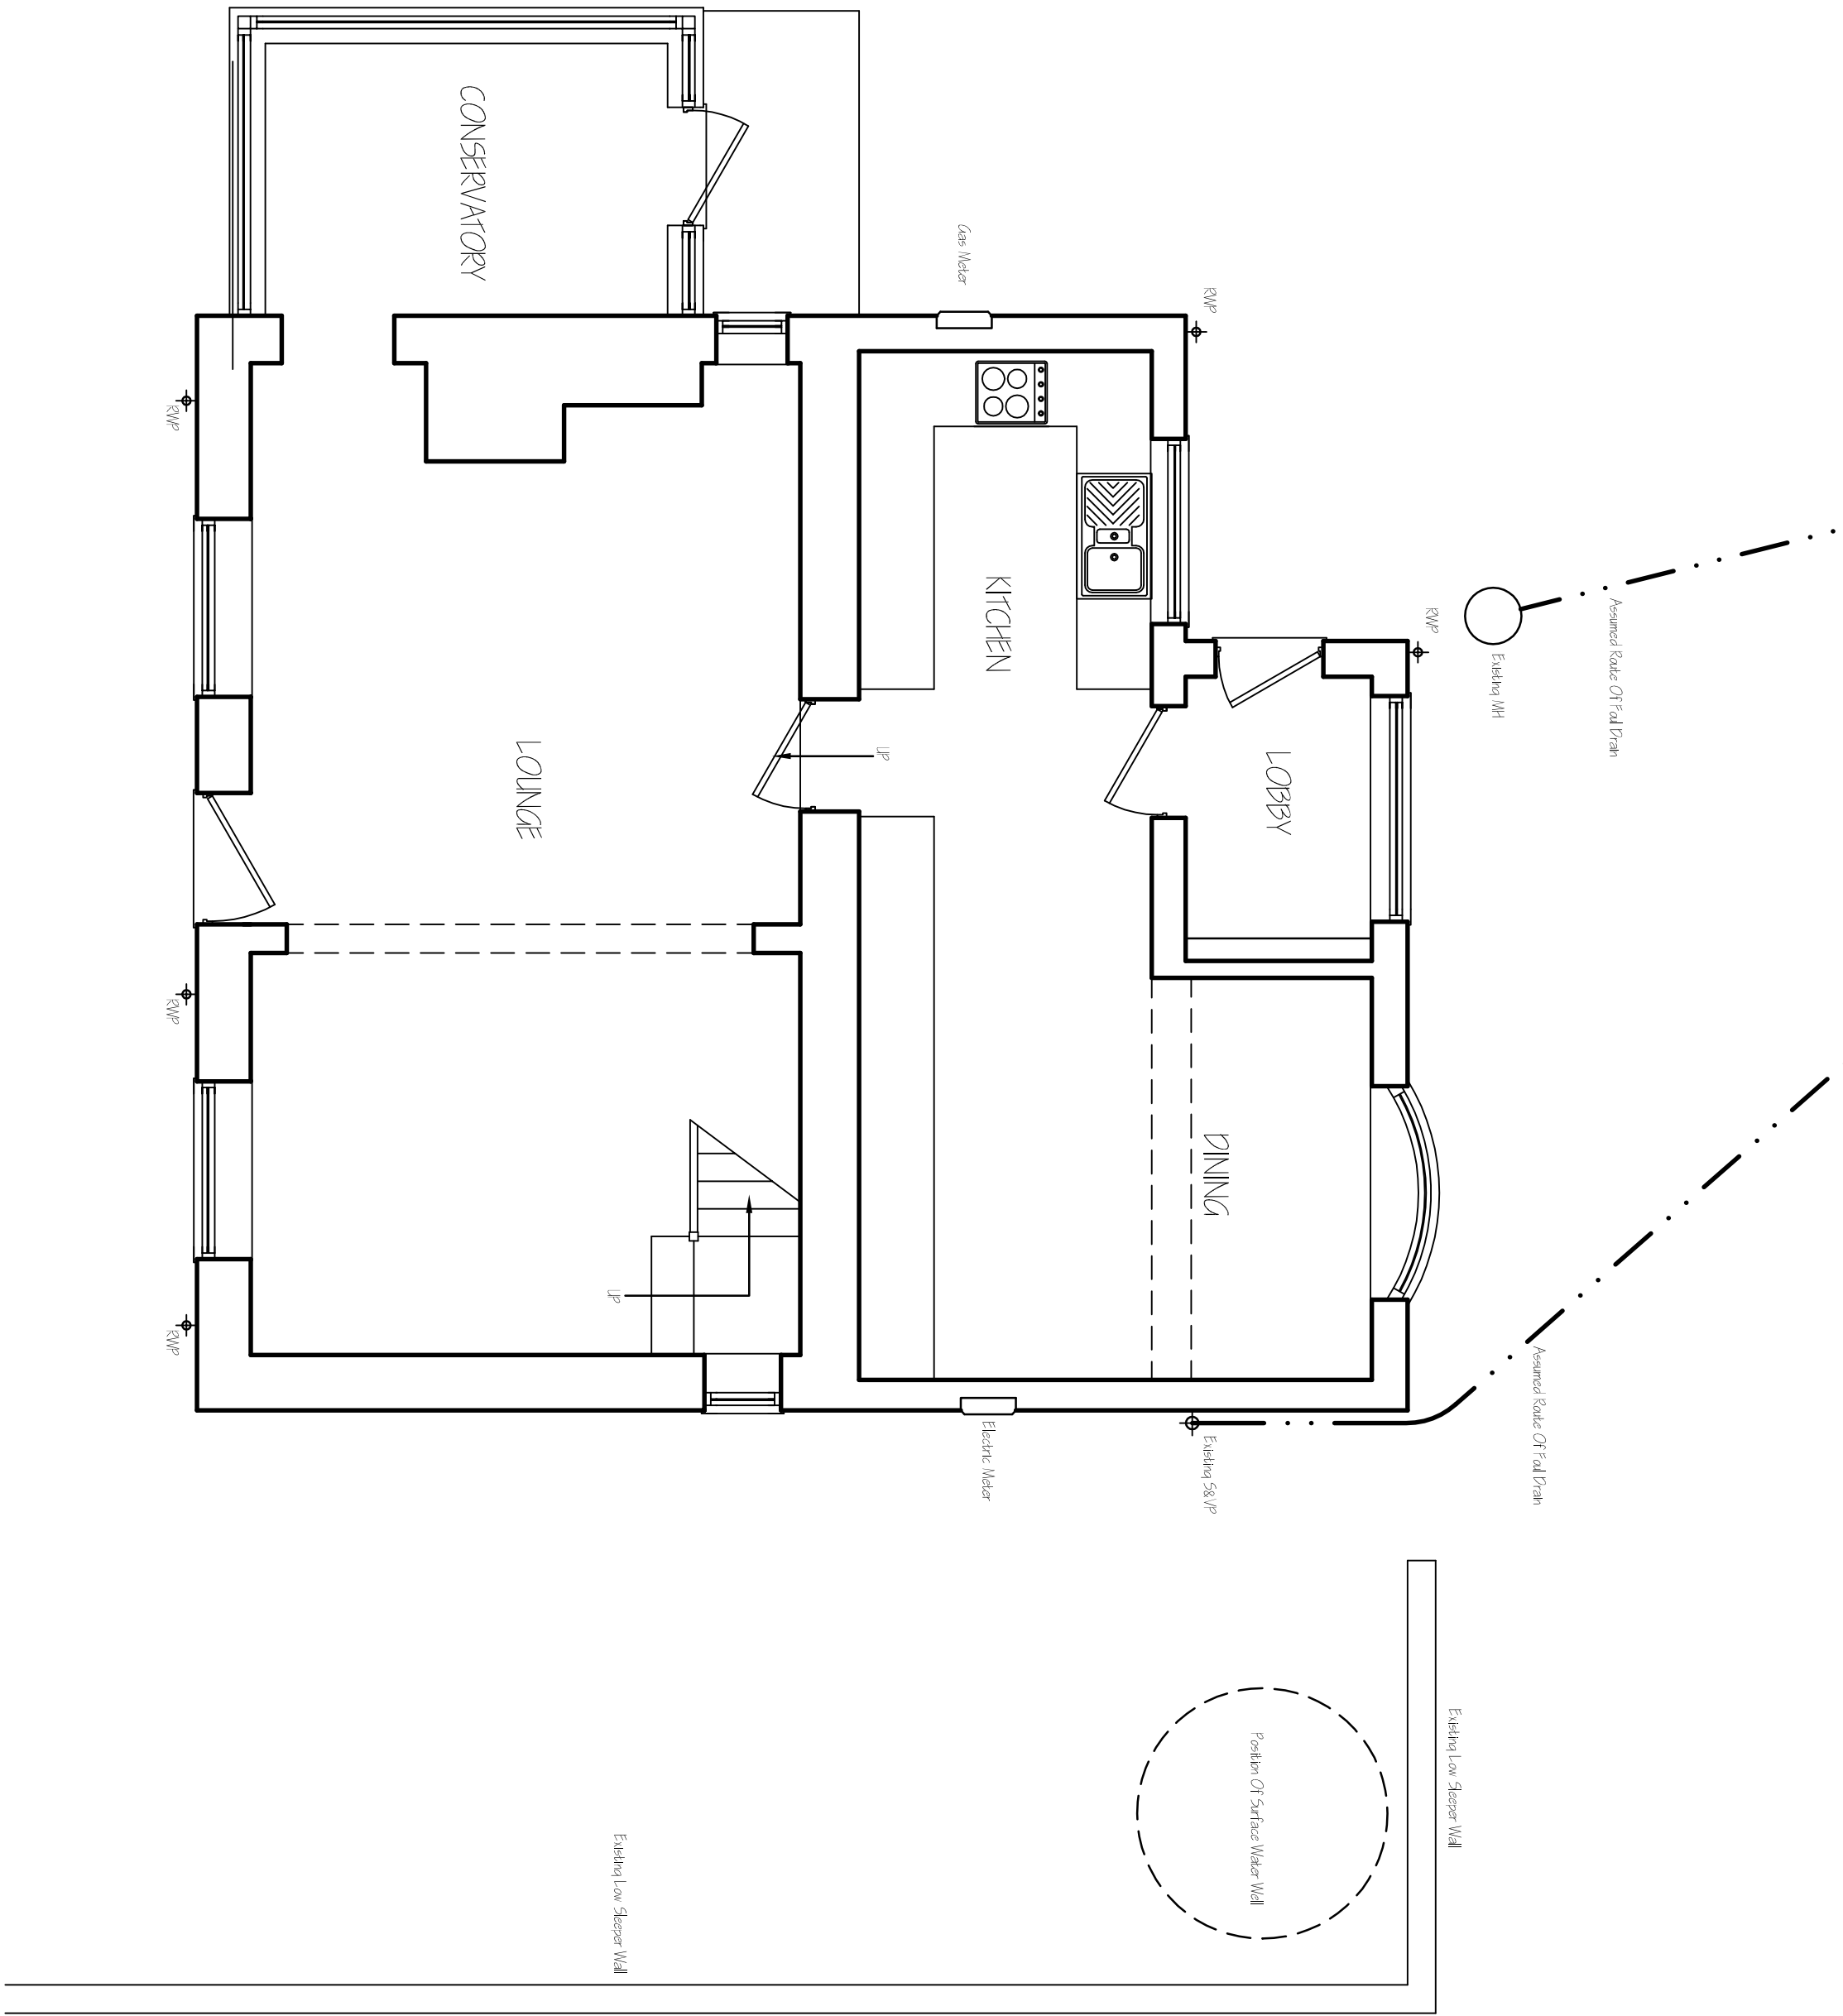

GROUND FLOOR PLAN

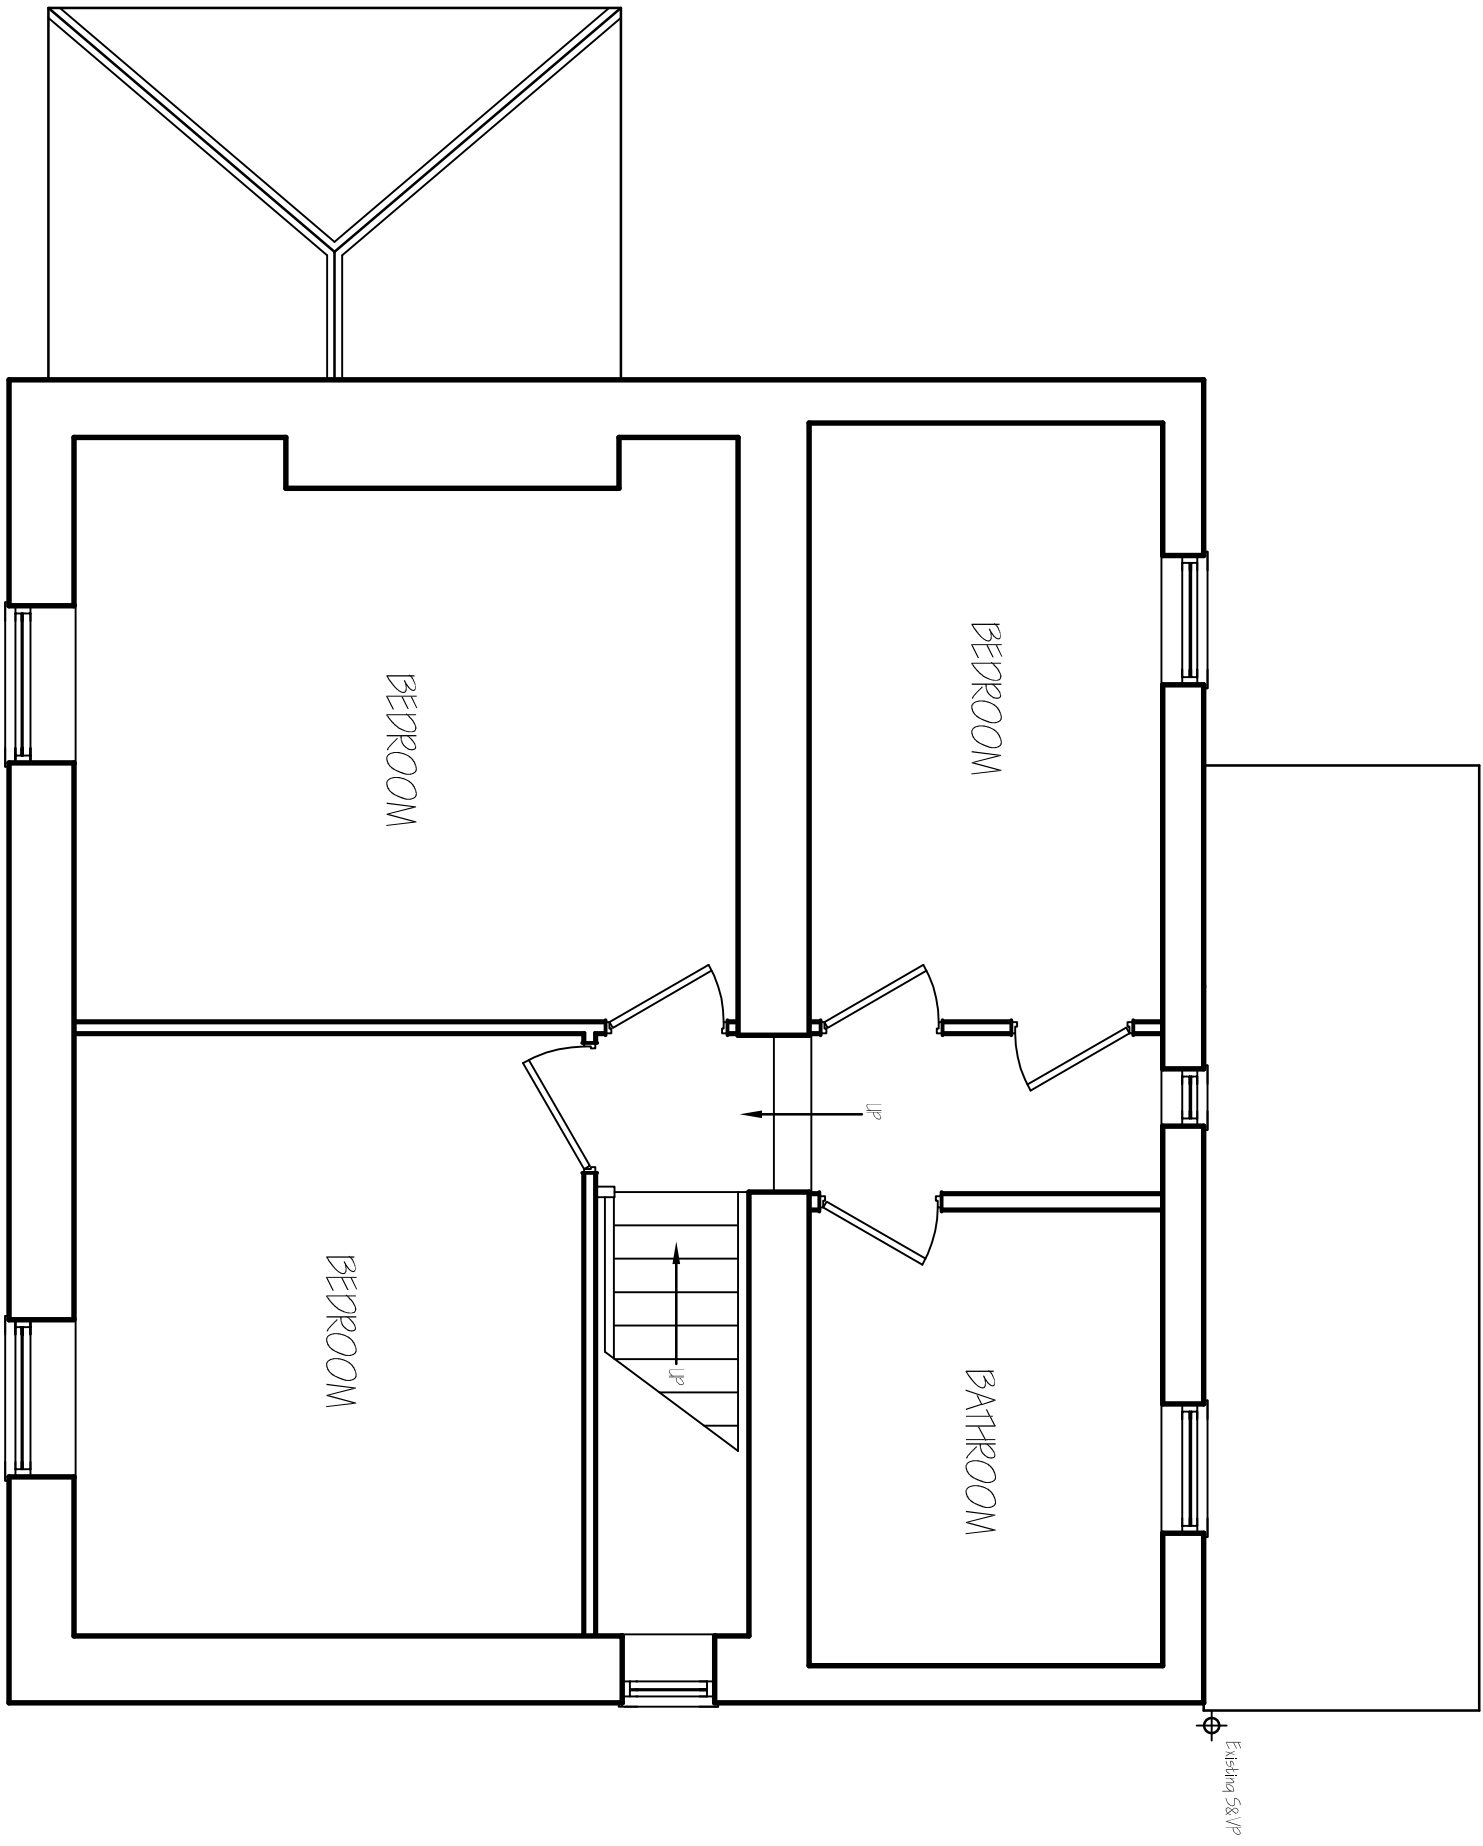

FIRST FLOOR PLAN

G. R. MERCHANT LTD. LENG AMICE FIMO ARCHITECTURAL, STRUCTURAL AND LAND DRAINAGE CONSULTANTS 4 Wrights Mews 12A Park Road, Holbeach, Spalding, Lincs. PE12 7EE Tel: 01406 480600 Fax: 01406 480744 E-Mail: gr.merchant@btconnect.com	
Project	ALTERATIONS & EXTENSION 120 HIGH ROAD MOLTON SPALDING, Lincs. PE12 6PD
Client	MR & MRS K HOLMES
Drawing	FLOOR PLANS - EXISTING ELEVATIONS - EXISTING LOCATION PLAN - EXISTING
Job Ref.	3153-17
Date	JUNE 2017
Drawn	SLB
Scale	1:50, 1:100 (Unless Otherwise Stated)
DO NOT SCALE FROM THIS DRAWING	
