



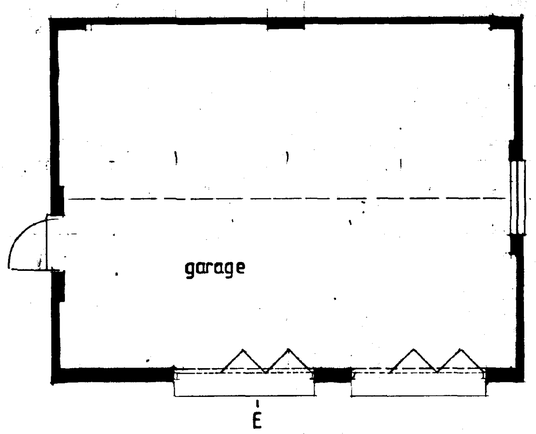


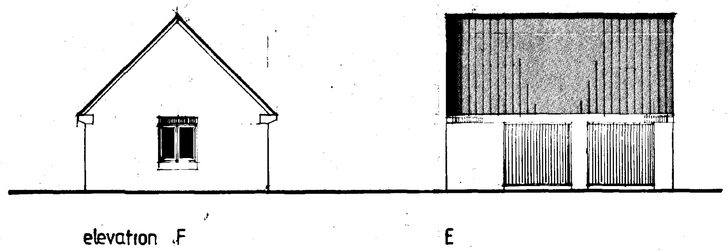

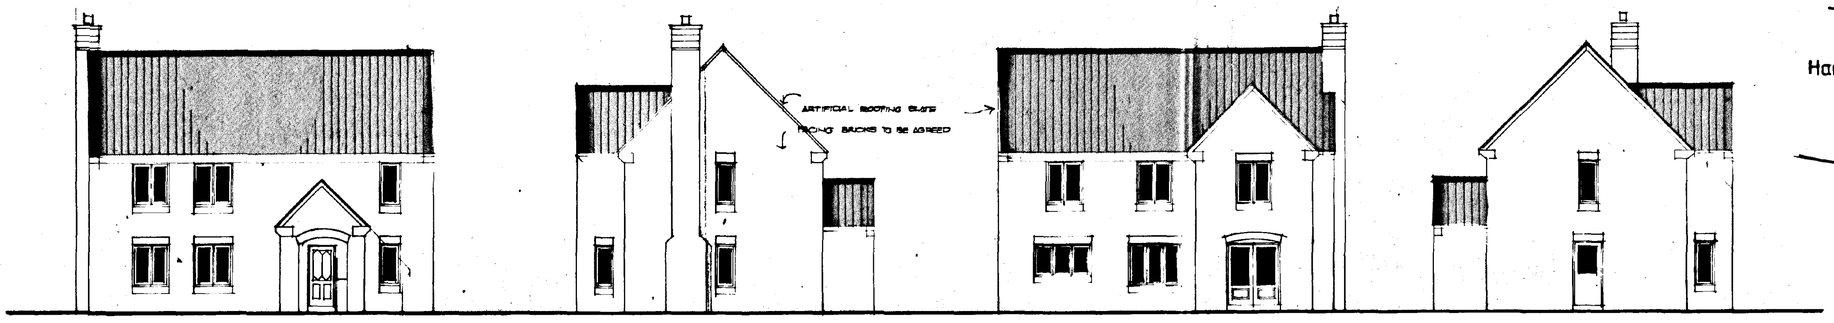


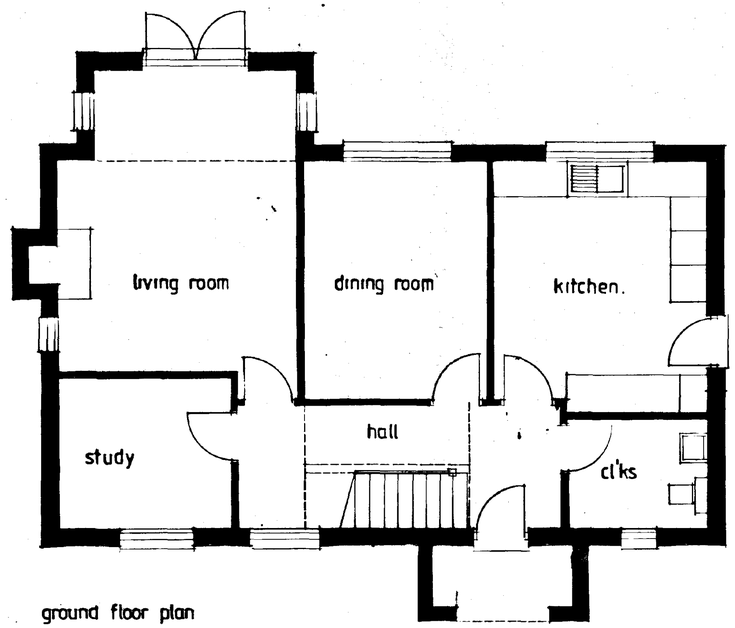

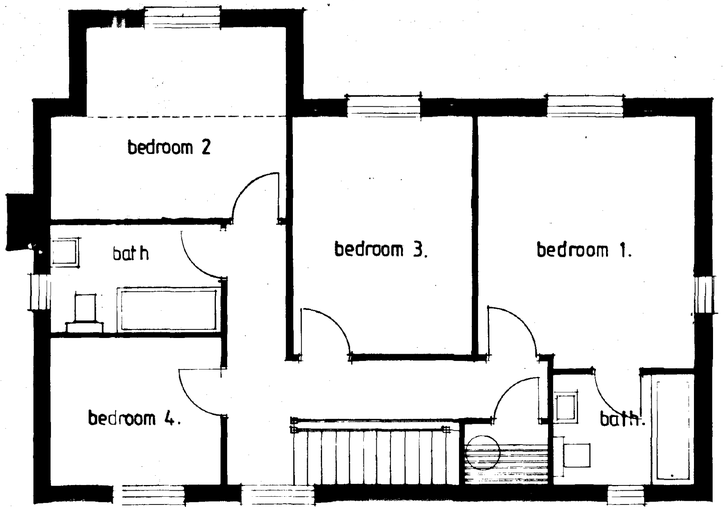

NOTES:-

SUBJECT TO → IN RESPECT OF LAYOUT ONLY
PLANNING CONSENT

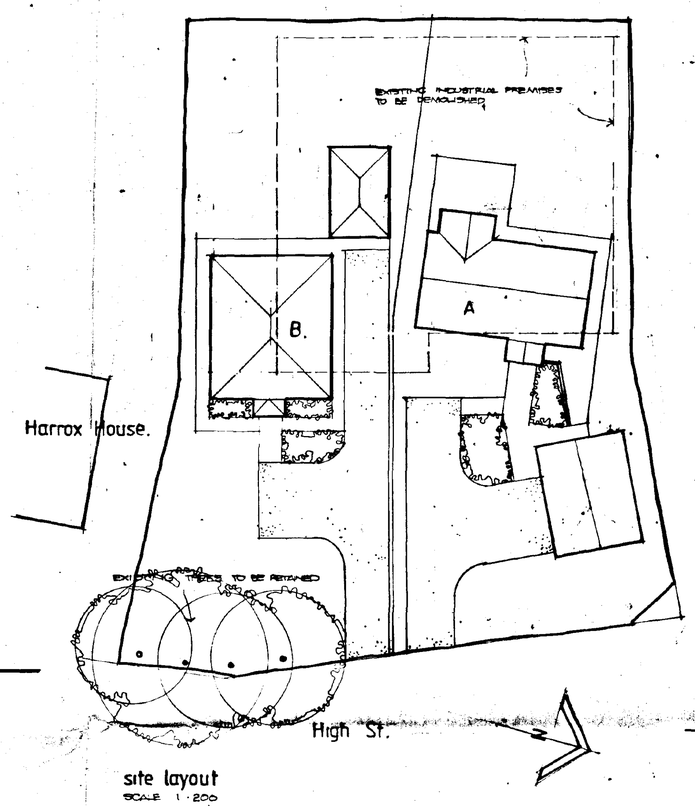

REVISIONS:-

DETAILED PLAN

(1) Parapet
(2) No Dentil Course
(3) ? Tile Creasing

HOUSING & PLANNING
14 JUN 1995
Ref: H13/0624/95

HOUSE 'A'

E. SAUNDERS. R.I.B.A. ARCHITECT


REPLACEMENT OF INDUSTRIAL PREMISES WITH TWO HOUSES AT HARROX HOUSE. MOULTON. FOR D. BARNETT.

SCALES 1 TO 50 & 100


DRG. NO.

DATE JUNE 95


NOTES:-

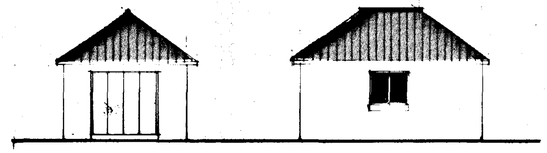


elevation E F

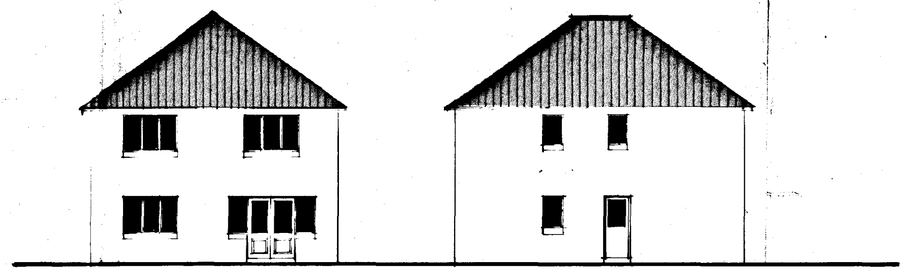



C D

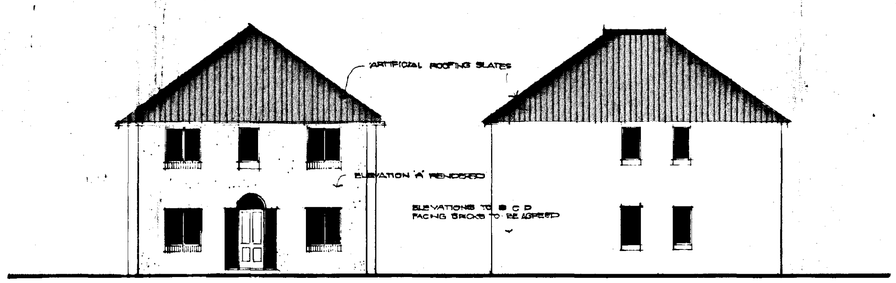

A B.

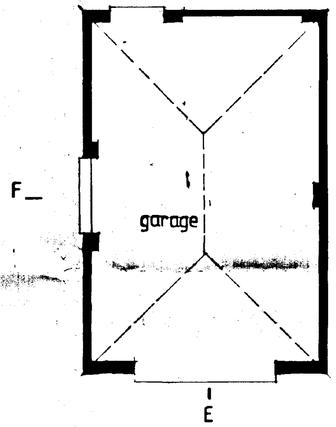

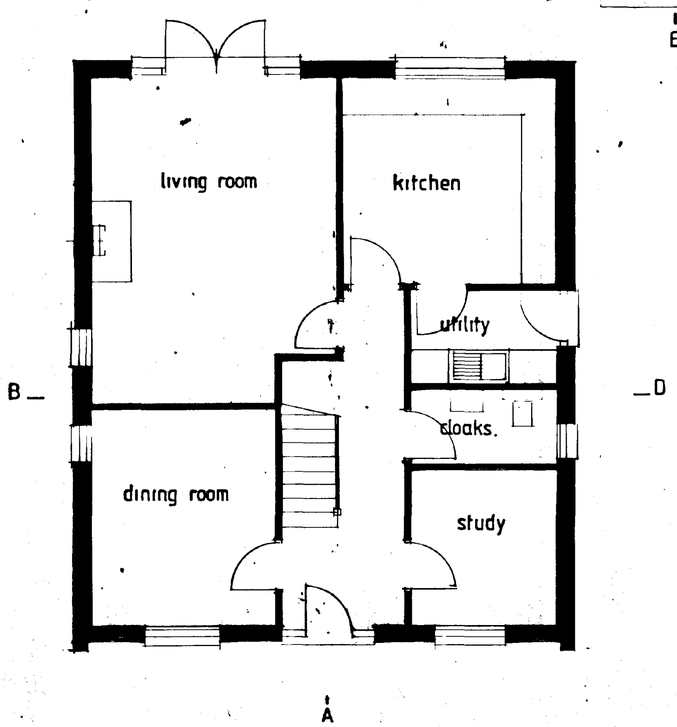

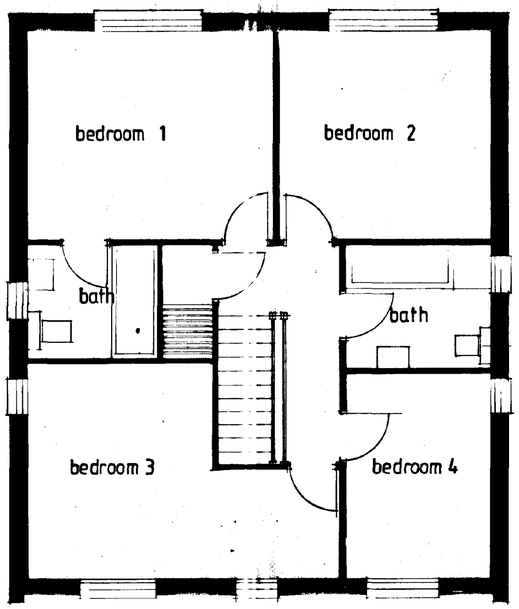

REVISIONS:-

SOUTH [illegible] AND DC
HOUSING & PLANNING
14 JUL 1995
Ref: H13/0024/95

DETERMINED PLAN


HOUSE 'B'

E. SAUNDERS. R.I.B.A. ARCHITECT

REPLACEMENT OF INDUSTRIAL PREMISES WITH TWO HOUSES.
AT
HARROX HOUSE. MOULTON.
FOR
D BARNETT.


SCALES 1 TO 50 & 100
DRG. NO. DATE JUNE 95.

NOTES:-

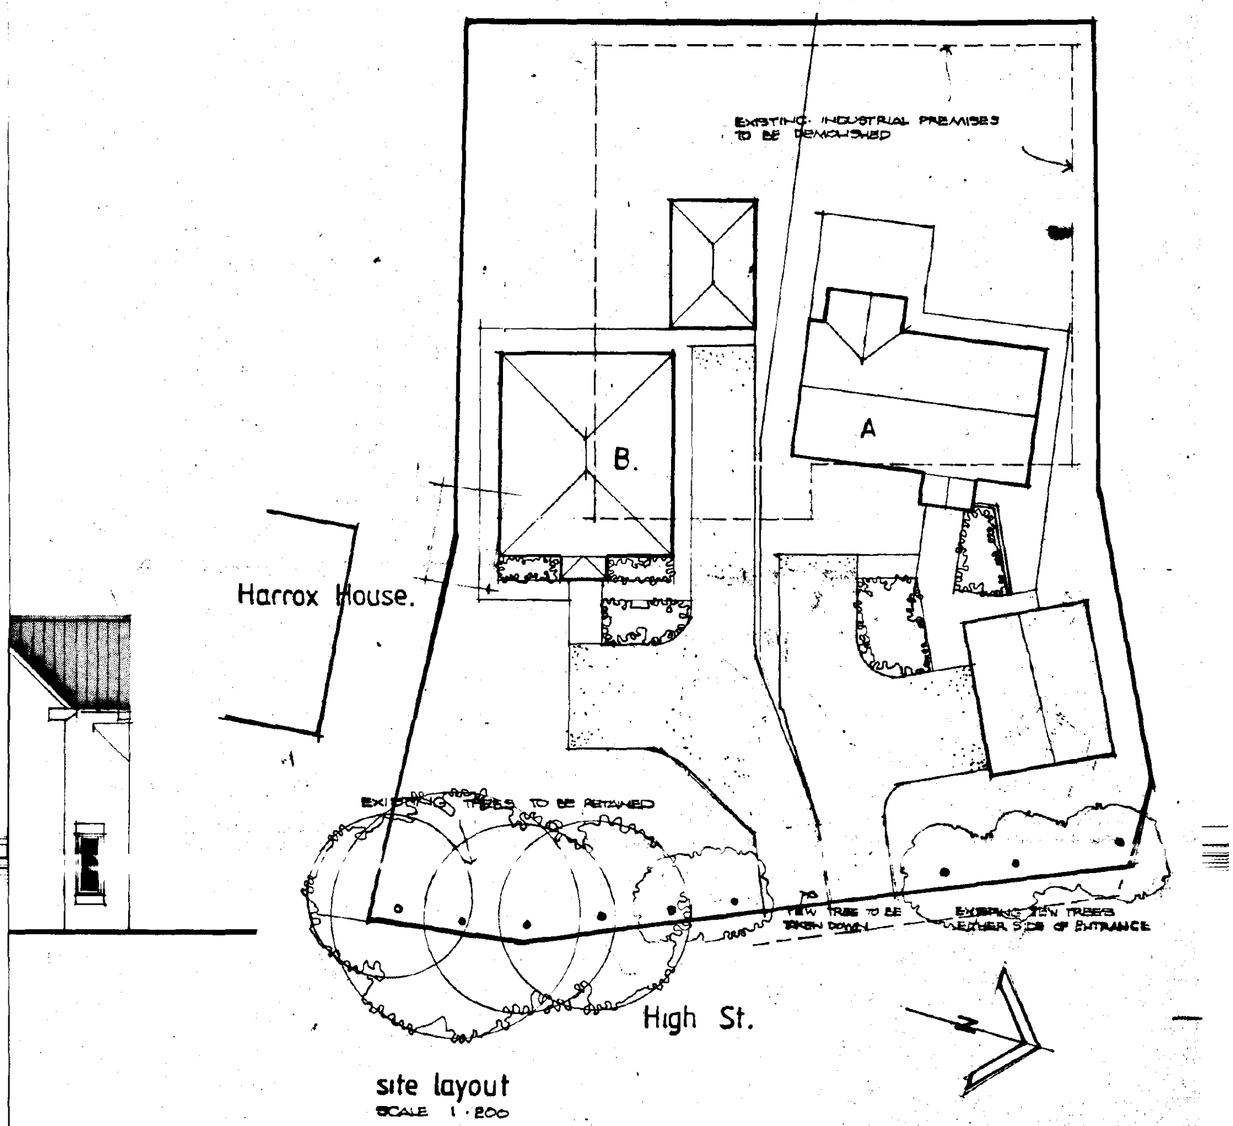

site layout
SCALE 1:200

REVISIONS:-
1 SEPT 95 SITE LAYOUT REVISED

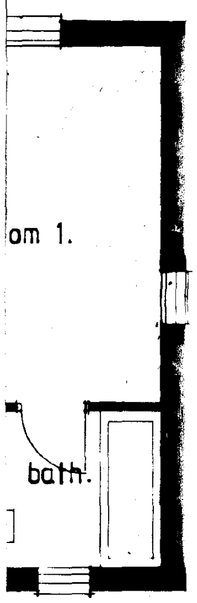

SOUTH HOLLAND DC
HOUSING & PLANNING
-1 SEP 1995
Ref: 0824/95


HOUSE 'A'

E. SAUNDERS. R.I.B.A. ARCHITECT


REPLACEMENT OF INDUSTRIAL PREMISES WITH TWO HOUSES
AT
HARROX HOUSE. MOULTON.
FOR

Ref.

DETERMINED PLAN

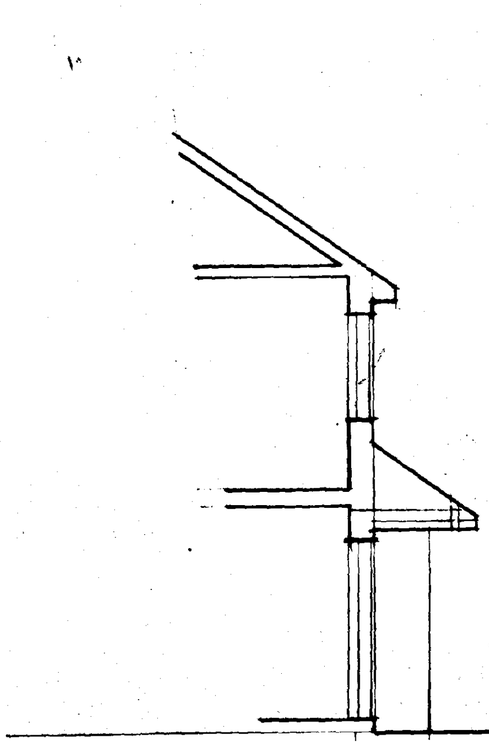

section

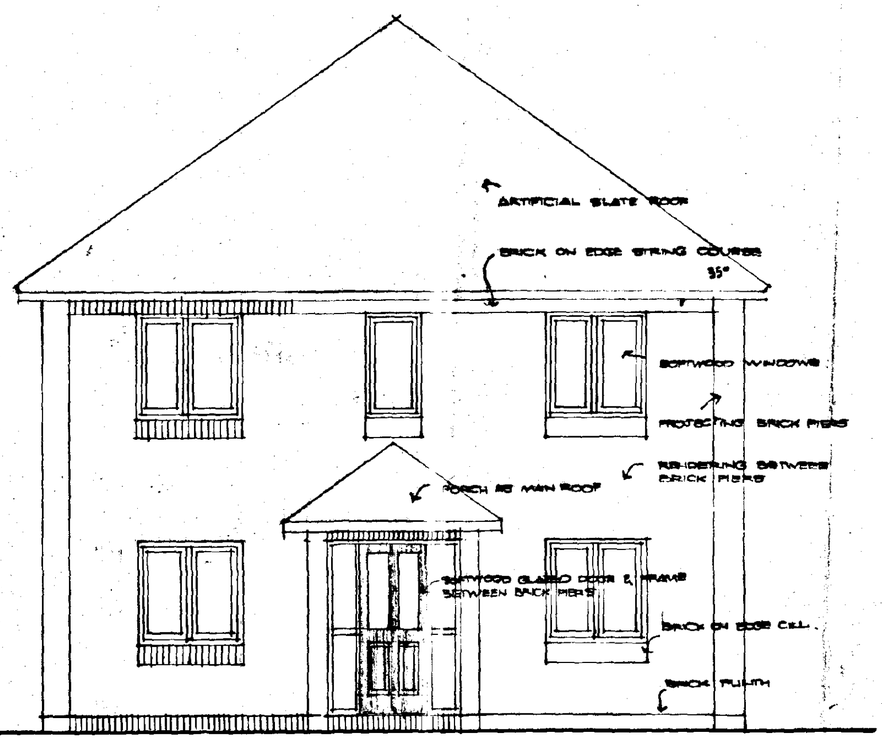

elevation 'A'

REVISIONS:-

DETERMINED PLAN

AMENDED PLAN
Ref.

SOUTH HOLLAND DC
HOUSING & PLANNING
-1 SEP 1995
Ref: 0624/95

HOUSE 'B' elevation details.

E. SAUNDERS. R.I.B.A. ARCHITECT

REPLACEMENT OF INDUSTRIAL
PREMISES WITH TWO HOUSES
AT
HARROX HOUSE. MOULTON.
FOR
D.BARNETT.

SCALES 1 TO 200
DRG. NO.
DATE AUG 95.

SUMMIT 6216 889T