

**FLOOD RISK ASSESSMENT
FOR RESIDENTIAL DEVELOPMENT BETWEEN
51 & 55 SEAS END ROAD, MOULTON SEAS END**

FINAL REPORT

ECL0293/STATUS DESIGN

DATE AUGUST 2020

ELLINGHAM CONSULTING LTD

Email: tim@ellinghamconsulting.co.uk

DISCLAIMER

This document has been prepared solely as a Flood Risk Assessment in support of a planning application for proposed residential development between 51 & 55 Seas End Rd, Moulton Seas End. "Ellingham Consulting Ltd" accepts no responsibility or liability whatsoever for any use made of this document other than by the client "Status Design" for the purposes it was originally commissioned and prepared. All comments and opinions made are based upon information available to "Ellingham Consulting Ltd" during the necessary investigative process, and the conclusions and recommendations, could therefore, differ in the event of material subsequently being found erroneous, incomplete or misleading. "Ellingham Consulting Ltd" therefore, accepts no liability should this prove to be the case.

CONTENTS

1.0 INTRODUCTION

2.0 SITE LOCATION AND DESCRIPTION

- 2.1 Site Location
- 2.2 Existing Site
- 2.3 Proposed Development
- 2.4 Local Development Documents
- 2.5 Available Flood Risk Information

3.0 FLOOD RISK VULNERABILITY

- 3.1 The Sequential and Exception Test
- 3.2 Vulnerability Classification
- 3.3 Application of the Sequential and Exception Test

4.0 SITE SPECIFIC FLOOD RISK

- 4.1 Local Flood Assets
- 4.2 Sources of Flooding
- 4.3 Probability of Flooding
- 4.4 Historic Flooding
- 4.5 Climate Change
- 4.6 Residual Risks

5.0 FLOOD RISK MITIGATION

- 5.1 Summary of Risks
- 5.2 Mitigation Measures

6.0 CONCLUSIONS AND RECOMMENDATIONS

ATTACHMENT 1 – Indicative Site Layout (Dwg SD19-045/2)

1.0 INTRODUCTION

This Flood Risk Assessment has been prepared in accordance with National Planning Policy Framework (NPPF) and supporting planning practice guidance (PPG) on Flood Risk and Coastal Change.

In areas at risk of flooding or for sites of 1 hectare or more, developers are required to undertake a site-specific Flood Risk Assessment to accompany an application for planning permission. This Flood Risk Assessment has been produced on behalf of Status Design in respect of a residential development that consists of two dwellings between 51 and 55 Seas End Road, Moulton Seas End.

A planning application for the proposed development is to be submitted by Status Design.

2.0 SITE LOCATION AND DESCRIPTION

2.1 Site Location

The site is located between 51 and 55 Seas End Road, Moulton Seas End, Spalding, Lincolnshire, PE12 6LD. The National Grid Reference of the site is 53221/32722.

The location of the site is shown in Figure 1.

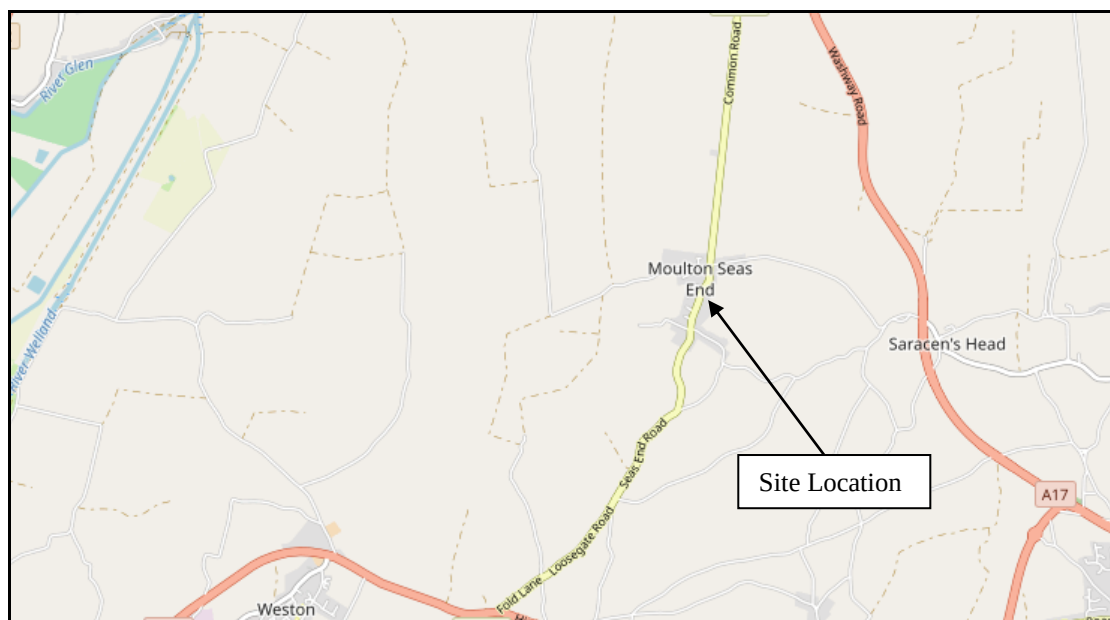


Figure 1 – Location Plan (© OpenStreetMap contributors)

2.2 Existing Site

The site is located on land to the east of Seas End Road to the rear of an existing war memorial. The site is currently a grass paddock. The area of development is approximately 0.12 hectares.

Environment Agency LIDAR show that site levels vary between +3.2m OD and +3.8m OD with the higher levels towards the western boundary of the site closest to Seas End Road. The level of Seas End Road adjacent to the site is +3.8m OD.

The site is in the South Holland Internal Drainage Board (IDB) District. Surface water at the site naturally drains through soakaway and hence to the IDB drain system. There is a riparian drain approximately 70m south east of the site. The nearest IDB Watercourse is 300m south east of the site.

The online British Geological Survey maps indicate that the site is likely to be underlain by West Walton Formation Mudstone and Siltstone. The bedrock is shown to be overlain with superficial deposits of clay and silt.

2.3 Proposed Development

The proposed development consists of two new dwellings. The dwellings will be detached, one dwelling will be single storey and the other will have two storeys.

2.4 Local Development Documents

The South East Lincolnshire Local Plan 2011 – 2036, adopted in March 2019, is the Local Plan for the district. Policy 4: Approach to Flood Risk states the requirements for flood risk reduction.

The South East Lincolnshire Level 1 and Level 2 Strategic Flood Risk Assessment (SFRA) was prepared in June 2017.

The Joint Lincolnshire Flood Risk and Drainage Management Strategy has been prepared by Lincolnshire County Council as the Lead Local Flood Authority. The purpose of the Strategy is to increase the safety of people across Lincolnshire by reducing the number of people at risk of flooding, increasing the resilience of local communities and reducing the impact of flooding

2.5 Flood Zones

The site is located within Flood Zone 3, an area with a high probability of flooding, of the Environment Agency Flood Maps for Planning as shown in Figure 2.

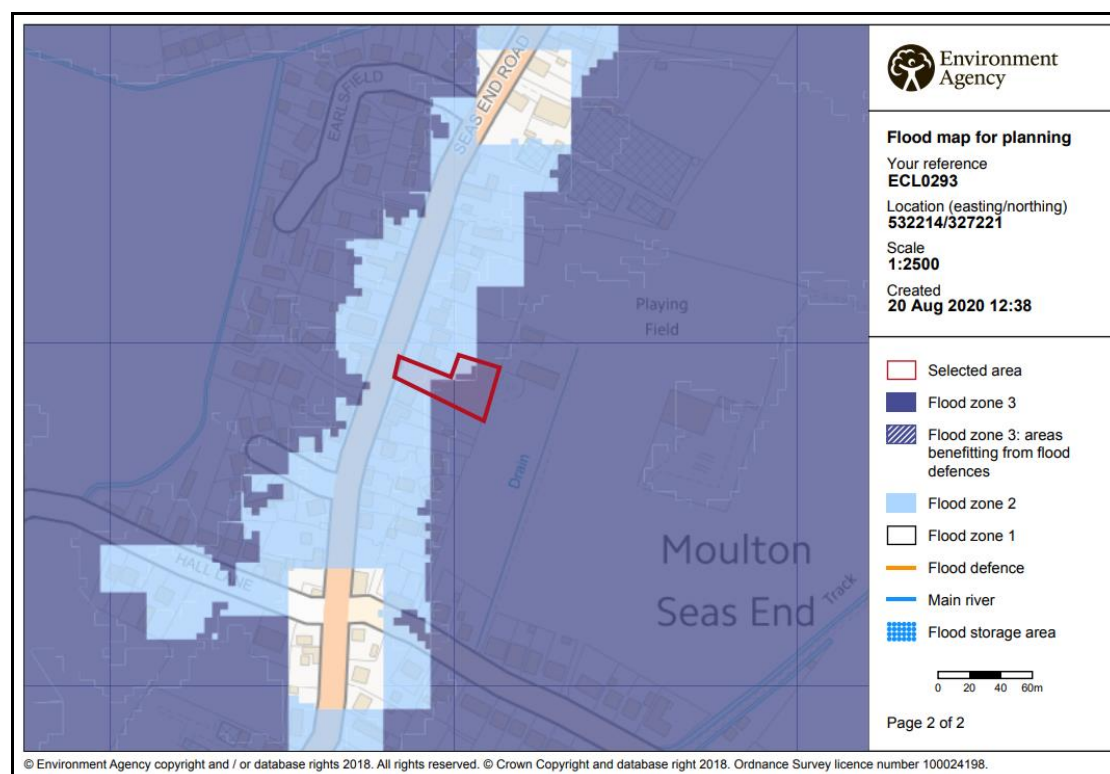


Figure 2 – Environment Agency Flood Map for Planning

The Environment Agency Long Term Flood Risk maps show that:

- the site is within areas with a low risk of flooding from rivers or the sea (annual probability between 0.1% and 1%) and medium risk of flooding from rivers or the sea (annual probability between 1% and 3.3%);
- the site has a very low risk of surface water flooding (annual probability less than 0.1%); and
- the site is not within an area at risk of reservoir flooding.

Table 1 shows the level of risk at the site within the South East Lincolnshire SFRA.

SFRA Map	Present Day	2116
Residual Flood Hazard Map for the 1% fluvial and 0.5% tidal event	The site is outside the 'Low Hazard' area	The site is in the 'Low Hazard' area
Residual Peak Depth Map for the 1% fluvial and 0.5% tidal event	The site is outside the area at risk of flooding.	The peak flood depth at the site is between 0.0m and 0.25m.

Table 1 – Flood Risk within SFRA Maps

3.0 FLOOD RISK VULNERABILITY

3.1 The Sequential and Exception Test

The NPPF requires the application of a Sequential Test to ensure that new development is in areas with the lowest probability of flooding.

The Exception Test is a method to demonstrate and help ensure that flood risk to people and property will be managed, while allowing necessary development to go ahead in situations where suitable sites at lower risk of flooding are not available.

3.2 Vulnerability Classification

Table 2 of the PPG Flood Risk and Coastal Change categorises different types of uses and development according to their vulnerability to flood risk. The proposed development is covered by the description of buildings used for dwellings and is classified as 'More Vulnerable'.

Table 3 of the PPG Flood Risk and Coastal Change sets out Flood Risk Vulnerability and flood zone 'compatibility'. The site is in Flood Zone 3 and the development is 'More Vulnerable' therefore it is necessary to complete the Exception Test.

PPG Flood Risk and Coastal Change defines that the lifetime of the development in terms of flood risk and coastal change is 100 years.

3.3 Application of the Sequential and Exception Test

The Sequential Test and Exception Test are required to be applied by the Local Planning Authority.

Large parts of the South Holland district between the River Welland and River Nene lie within Flood Zone 3. As such, opportunities to undertake the development at an alternative site with a lower flood risk are limited.

The SFRA states that as it is necessary to use the refined flood risk information (hazard and depth maps) to assist with the application of the sequential test. The refined flood risk information contained within the SFRA demonstrates the site is not at risk during the present day 1% fluvial and 0.5% tidal event. The site therefore has a low probability of flooding and is considered to pass the Sequential Test.

The Exception Test requires consideration of the wider sustainability benefits of a development and that the development would be safe and residual risks managed.

The Local Plan has a target of a net increase of at least 11,681 dwellings in South Holland over the 25-year local plan period. The Plan considers this new housing is required to ensure the sustainability of the Local Plan area. The proposed development will contribute to this target.

Section 5 of this Flood Risk Assessment describes the flood mitigation measures and the management of the residual risks, demonstrating that this development will be safe and not increase flood risk elsewhere. The development is considered to pass the Exception Test.

4.0 SITE SPECIFIC FLOOD RISK

4.1 Local Flood Assets

The development site within the South Holland Internal Drainage Board is protected by the River Welland tidal defences between Spalding and Fosdyke. The defences are 4.3 km north west of the site and minimum embankment levels of +7.0m OD.

There is a long-term strategy for the maintenance of the Environment Agency defences which is reviewed and updated every 5 years.

There is an extensive local drainage network managed by South Holland IDB. There is an IDB Ordinary Watercourse 300m south east of the site. The site and the surrounding land are within the Lords catchment and drain in a northerly direction to discharge to the River Welland at Lords Sluice Outfall.

During the operation and maintenance of its pumping stations, associated structures, and channel systems, the IDB seeks to maintain a general standard capable of providing flood protection to its district. A routine maintenance programme is in place to ensure that the Boards assets are commensurate with the standard of protection that is sought.

Current maintenance standards of the South Holland Internal Drainage Board and the Environment Agency are generally good.

4.2 Sources of Flooding

The potential sources of flooding that have been identified during this assessment are:

- local blockages to the IDB drainage system;
- an event in the local drainage network that exceeds the standard of protection;
- failure of Lords Sluice Outfall; and
- overtopping and breaching of the River Welland tidal defences.

4.3 Probability of Flooding

The probability of flooding associated with blockages in the South Holland IDB drainage system is low due to the maintenance standards achieved and managed by the IDB.

The standard of drainage provided by South Holland IDB is assessed at 2% annual probability (1 in 50 chance each year), compatible with the Department of the Environment, Food and Rural Affairs (DEFRA) target level of service for rural drainage and flood defence works. The risk associated with flooding due to events greater than 2% annual probability (1 in 50 chance each year) is lowered due to the South

Holland IDB high priority watercourses incorporating a freeboard. This provides storage during events greater than 2% annual probability (1 in 50 chance each year).

The site is within an area benefitting from defences. The River Welland tidal defences provide protection during a 0.5% annual probability (1 in 200 chance each year) event.

4.4 Historic Flooding

During the preparation of this assessment, no evidence was discovered of the site being flooded. Previous historic rainfall events of 1968 and 1978, estimated to be greater than 1% annual probability (1 in 100 chance each year), caused no flooding to any residential properties.

4.5 Climate Change

Climate change is likely to impact the site through increased rainfall intensity and duration affecting the local drainage network and increased tide levels.

The flood level in the River Welland at Fosdyke during the 0.5% annual probability (1 in 200 chance each year) event inclusive of climate change to 2069 is estimated to be 6.41m AOD. The minimum defence level of the River Welland embankments is 7.0m AOD.

In summary the site is not at risk for the design life of the development (i.e. 100 years).

4.6 Residual Risk

The South East Lincolnshire SFRA includes maps demonstrating the impact of climate change in 2116. The Residual Peak Depth maps within the SFRA indicate the maximum flood depths associated with a breach of the tidal defences. These show that when the climate change allowances are applied to the combination of a 1% annual probability (1 in 100 chance each year) fluvial event and a 0.5% annual probability (1 in 200 chance each year) tidal event the peak flood depth at the site is between 0.0m and 0.25m.

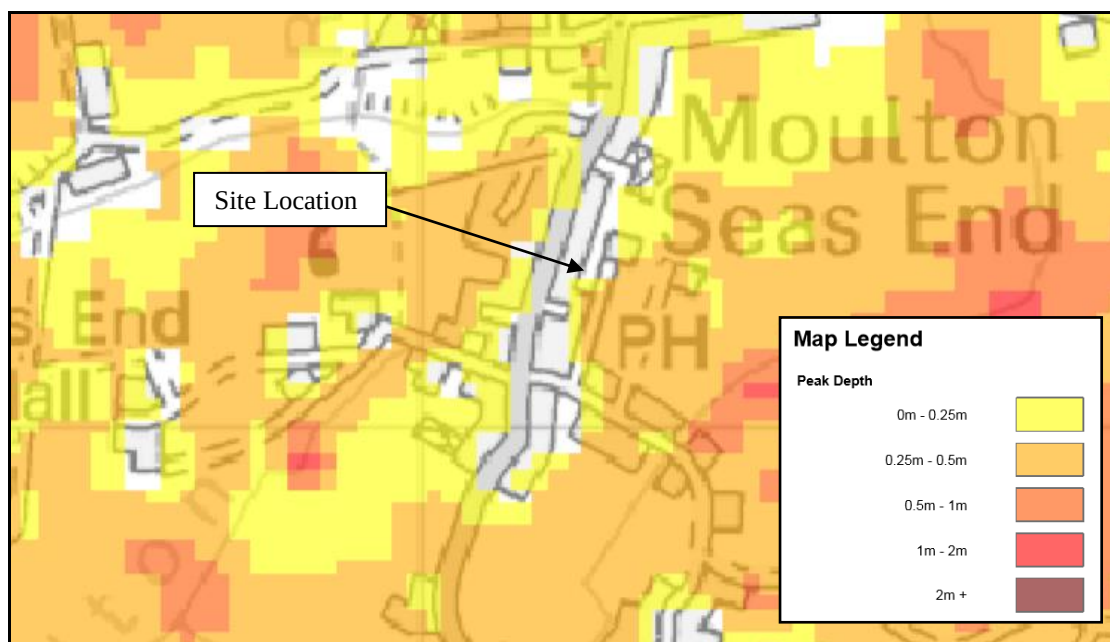


Figure 3 – SFRA 2115 Residual Peak Depth Map during the 1% fluvial and 0.5% tidal Annual Probability Event

The proposed development includes single storey dwellings and therefore the finished floor levels need to consider the 0.1% annual probability (1 in 1000 chance each year) event in 2115. The South East Lincolnshire SFRA includes 0.1% annual probability (1 in 1000 chance each year) maps for specific locations but these do not cover the site. Through a comparison of flood depths during the 1% and 0.1% annual probability events for 2115 for the areas that the maps cover it can be estimated that the flood depths are 0.1m higher for the more extreme event. A peak flood depth of up to 0.35m could therefore be anticipated during the 0.1% annual probability (1 in 1000 chance each year) event in 2115.

5.0 FLOOD RISK MITIGATION

5.1 Summary of Risks

The probability of this development flooding from localised drainage systems is low. Failure of Lords Sluice Outfall could lead to an increased level of risk at the site.

The probability of the site flooding from any Environment Agency system is less than 0.5% annual probability (1 in 200 chance each year) because of the standards of the existing flood defences. Over time there will be a gradual increase in risk to the site due to climate change. During the design life of the development it is not anticipated that the site would flood from overtopping of the defences.

The SFRA considers the residual risk associated with a breach in the defences. The maps show that the site is at risk of flooding up to a depth of 0.25m during the 1% annual probability event. A peak flood depth of 0.35m has been estimated for the 0.1% annual probability event.

The proposed arrangement increases the impermeable area and therefore there will be an increased volume of surface water that has the potential to increase flood risk.

5.2 Mitigation Measures

The site has a low 'actual risk' of flooding. Based upon the information available during the preparation of this flood risk assessment, it is recommended that the floor level of the single storey dwelling is 0.4m above surrounding site levels and the floor level of the two storey dwelling is 0.3m above surrounding site levels. It is recommended that there is flood resilient construction to a height 0.3m above finished floor level.

The developer should ensure that the eventual occupiers of the dwellings are sufficiently aware of the risk of flooding, and the standard of the existing defences. The Environment Agency provides a Flood Warning Service which includes Flood Warning Codes and uses direct warning methods where the risks and impacts of flooding are high.

In addition to direct and indirect flood warnings, the Environment Agency operates a 24 hour a day Floodline Service providing advice and information on flooding. The occupiers of the dwellings should register with the Floodline Direct Warnings Service to receive any future flood warnings.

During an exceedance event it is anticipated that sufficient time would be available to take precautionary actions to limit the potential impact of flooding.

Should there be a failure of Lords Sluice Outfall and conditions were such to put properties and land at risk of flooding, the Internal Drainage Board would take emergency action to maintain the drainage level of service by utilising temporary pumping equipment.

It is recommended that surface water run-off is discharged to soakaways to BRE365 design requirements and therefore water from the site will not affect any adjoining properties or increase the flood risk elsewhere.


6.0 CONCLUSIONS AND RECOMMENDATIONS

As a result of the assessment, the following conclusions have been reached.


- The proposed development is for two residential dwellings on Seas End Road, Moulton on Sea.
- The proposed development is in a defended floodplain. It is in the floodplain of the River Welland tidal defences and protected during the 1% annual probability (1 in 100 chance each year) fluvial event and 0.5% annual probability (1 in 200) tidal event including climate change.
- The site is located within an Internal Drainage Board catchment with a minimum standard of drainage of 2% annual probability (1 in 50 chance each year) which accords with DEFRA guidelines for rural development. The risk of flooding is lowered further due to the South Holland IDB Watercourses incorporating a significant freeboard. This provides storage during events greater than 2% annual probability (1 in 50 chance each year).
- It is recommended that the finished floor level of the single storey dwelling is 0.4m above surrounding site levels and the finished floor level of the two storey dwelling is 0.3m above surrounding site levels. There should be 0.3m of flood resilient construction above finished floor level.
- Surface water run-off from the development should be discharged to soakaways to BRE365 design requirements so that adjoining land and properties are not affected.
- The development passes the Sequential Test and Exception Test and is therefore suitable for the proposed location.

ATTACHMENT 1

INDICATIVE SITE LAYOUT (Dwg SD19-045/2)

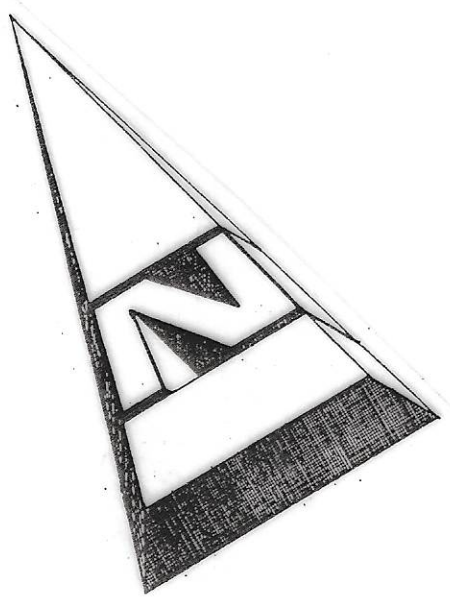

NOTE
THIS IS AN INDICATIVE LAYOUT
ONLY

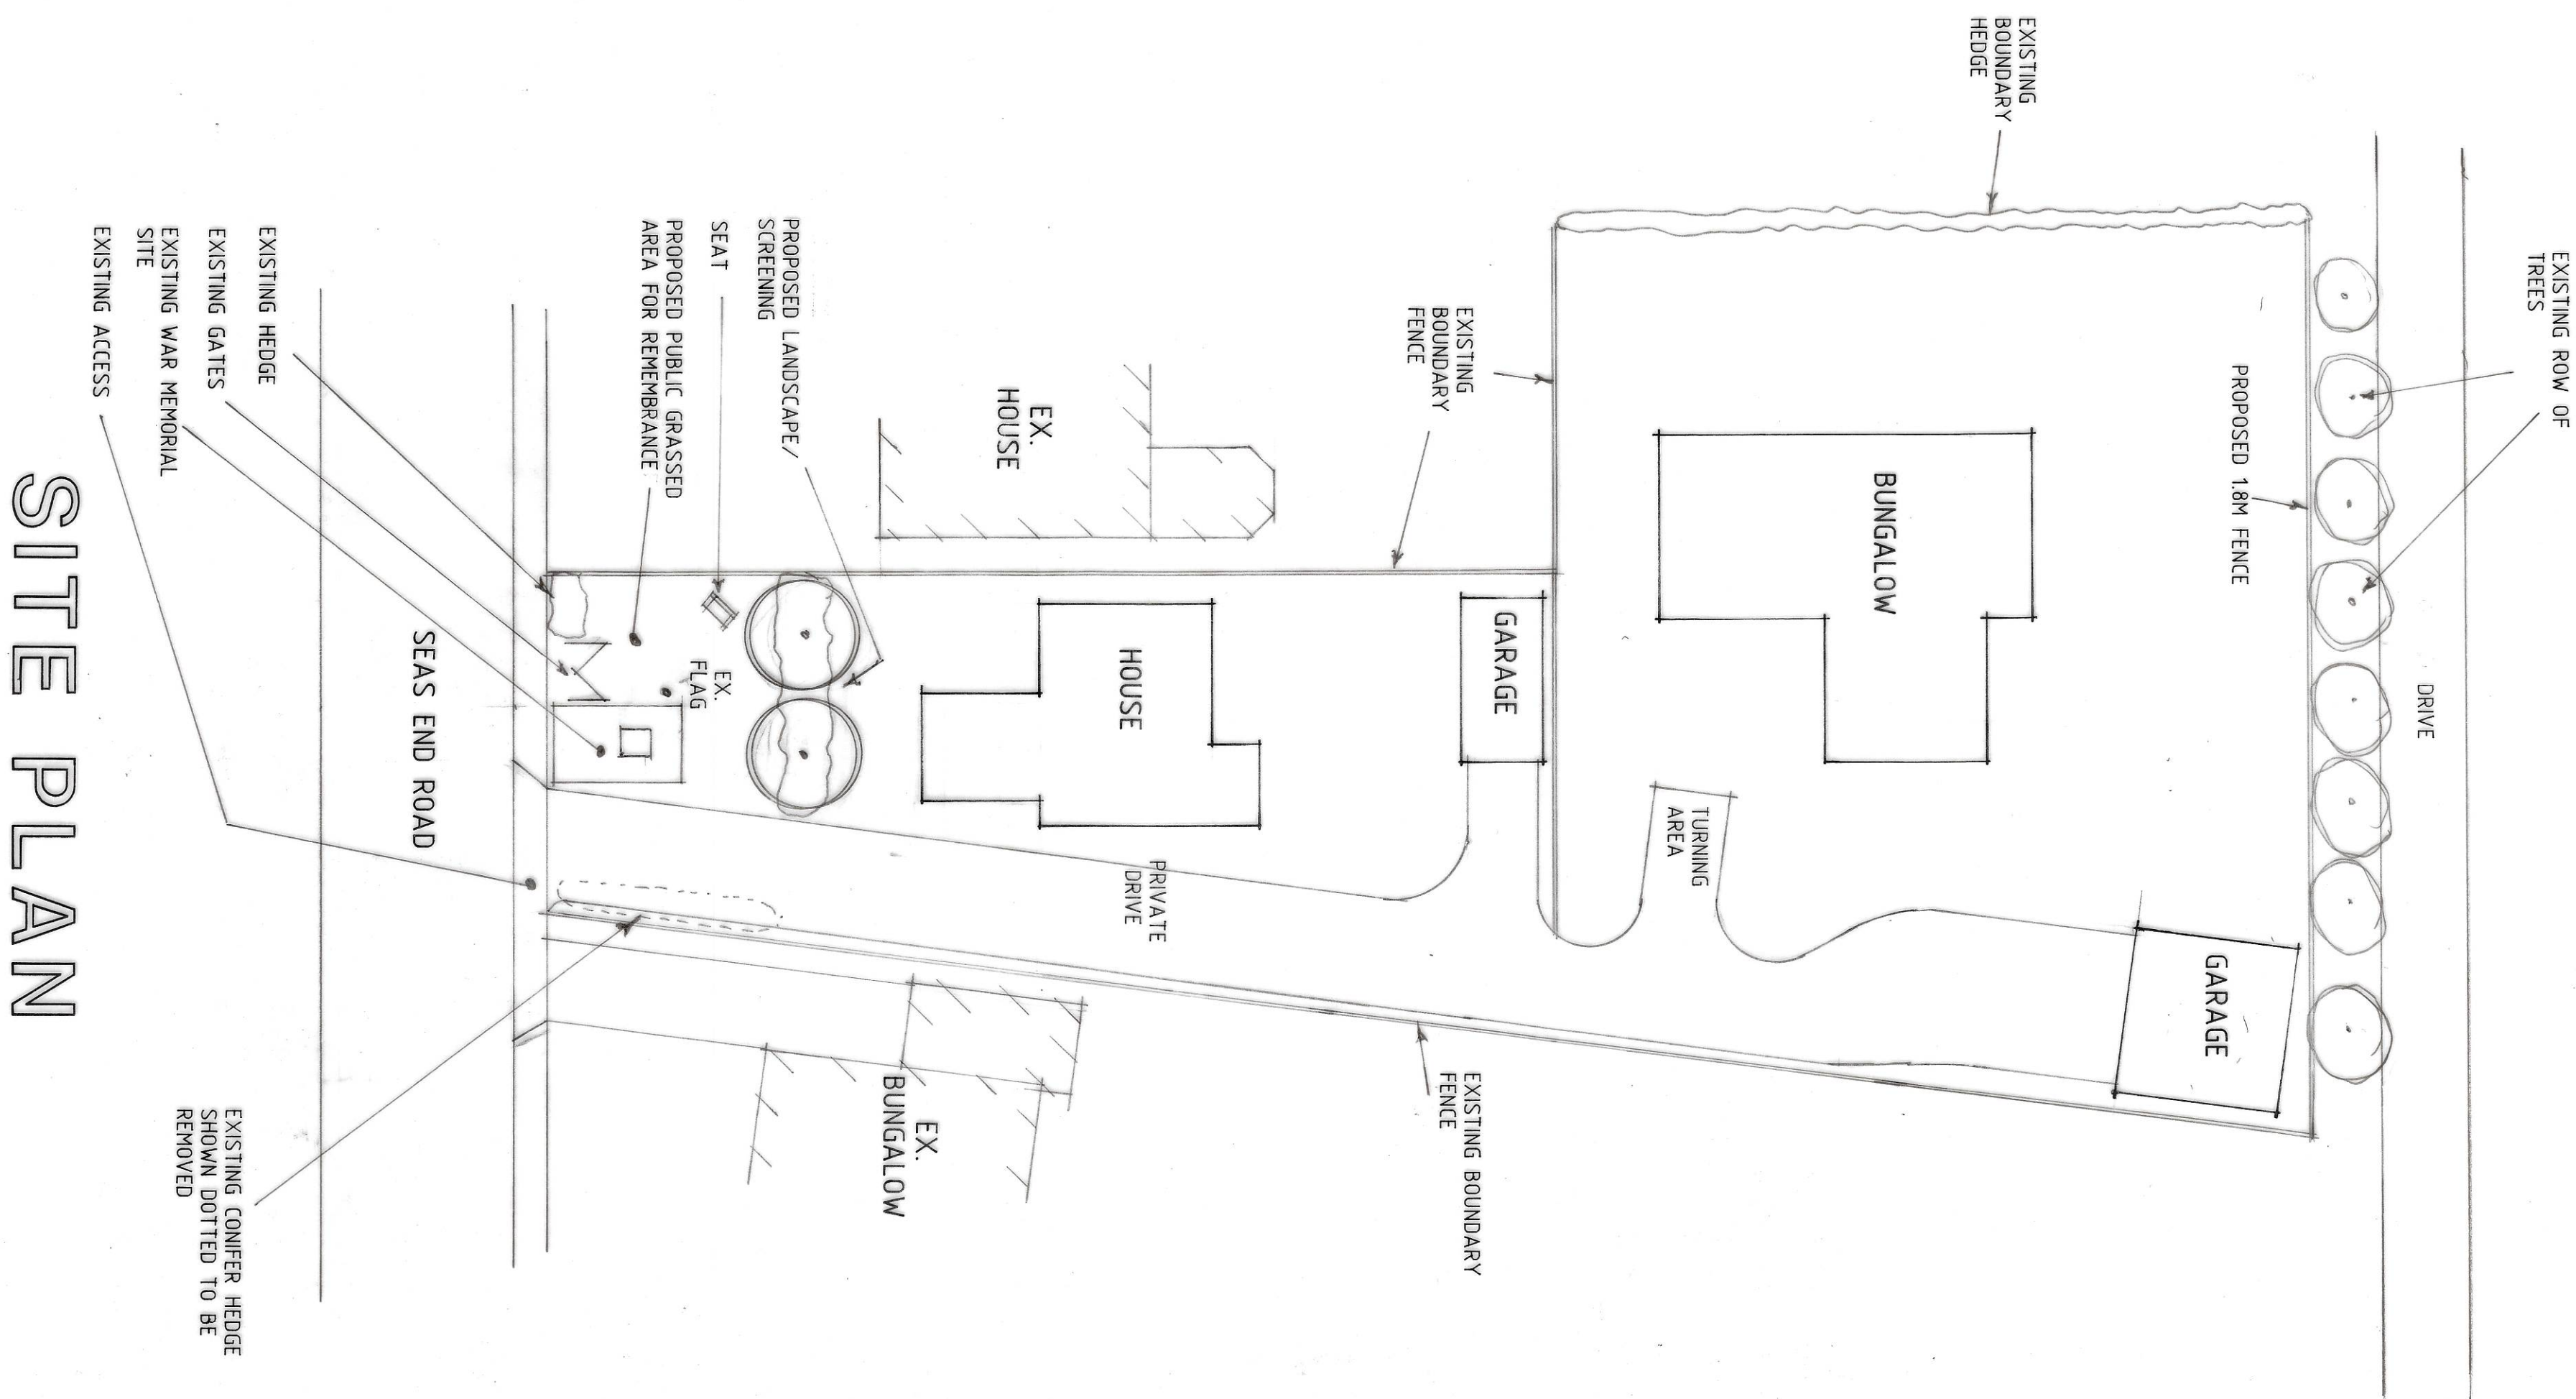

General Note
Do not scale from this drawing.
This drawing is copyright and may not be altered, copied, photographed, reproduced, or otherwise used in any way without the written permission of the Architect.
The Architect's responsibility is to check, all dimensions on site and report discrepancies to the Architect.
All details shown on this drawing are based upon typical site conditions related to the area. No responsibility can be accepted for abnormal conditions which may arise from the site. The Architect's responsibility is to establish the site conditions before foundation work is undertaken.
Please note this drawing is not a construction drawing.
Proposed service boundaries to be maintained by the owner for the duration of the project.
This drawing is limited to the amount of information contained and does not purport to contain a full specification of the works. It is solely for the purpose of the design and is not to be used as a contract document. The works will not be supervised or inspected by Statutory bodies unless specifically contracted to do so. It is the responsibility of the client to ensure that the works are carried out in accordance with all applicable laws, regulations, and standards.
All materials to be used within ground and all components and materials, etc. to be used fitted and installed etc. in strict accordance with the relevant Building Regulations and European Code of Practice. Materials should be of a quality and standard as specified in the relevant Building Regulations and European Code of Practice.
The Employer/Client shall ensure that the proposed construction is consistent with and complies with all applicable laws, regulations, and standards. 
The works shall comprise of all the works on the drawings and information. Works that may not specifically be shown but may be reasonably inferred as necessary to carry out the works shall be included.
These notes relate to this drawing and all associated drawings.
It is the responsibility of the client to ensure that the works are carried out in accordance with all applicable laws, regulations, and standards. 
Act 1998 when building or carrying out alterations in close proximity to adjoining buildings or structures.

SITE PLAN

Status
DESIGN
CONSULTANTS IN ARCHITECTURE & PLANNING

PROPOSED RESIDENTIAL
DEVELOPMENT AT THE WAR
MEMORIAL, BETWEEN 51 & 55,
SEAS END ROAD, MOULTON
FOR
SEAS END

POCKLINGTON FARMS.

1:200 SD19-04/5/2

JULY-20 B. GILHAM.

2 Edinburgh Walk, Holford,
Spalding, Lincs PE12 7AP
Tel: 01406 424343 Fax: 01406 490702

