




EXISTING

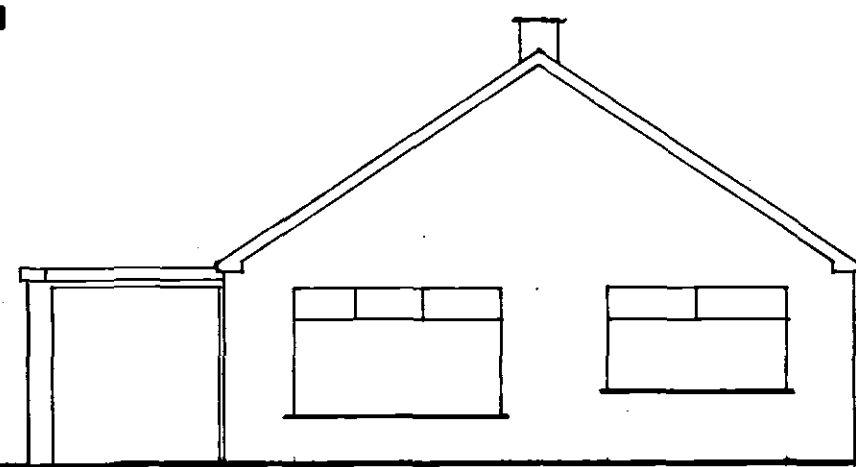


FRONT

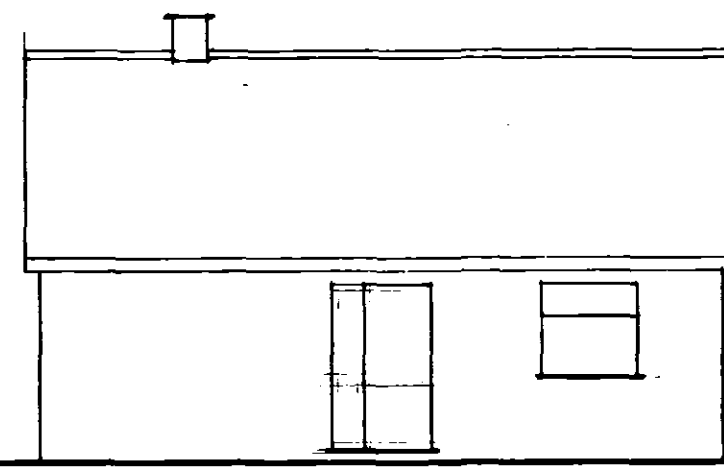

SIDE

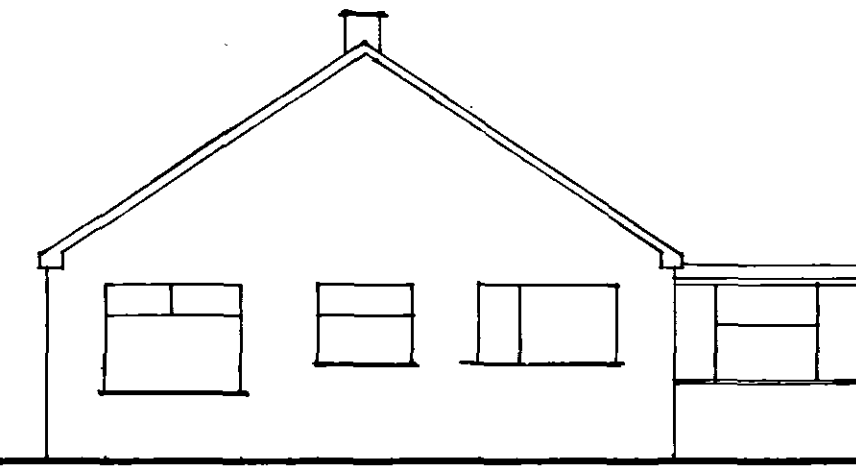


REAR

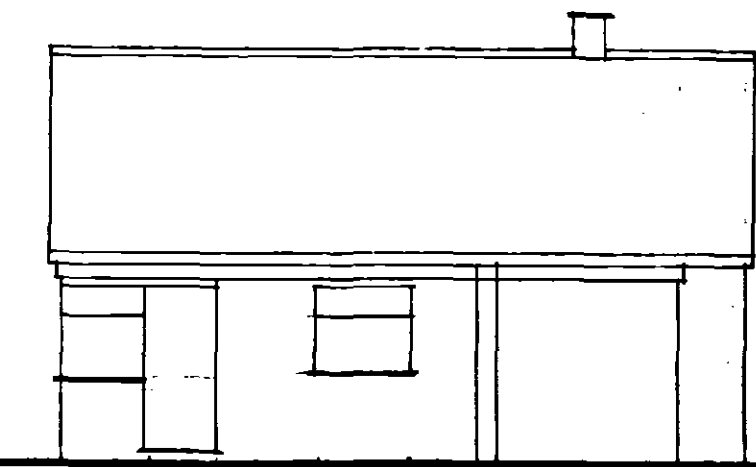


SIDE


PROPOSED

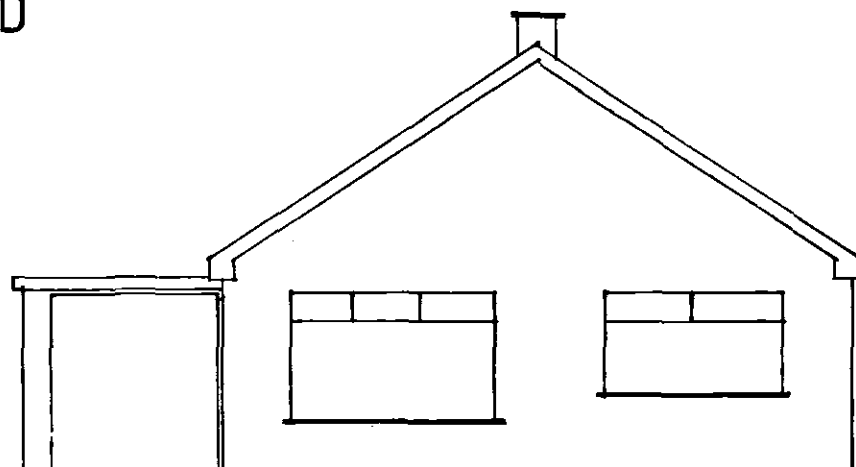


FRONT

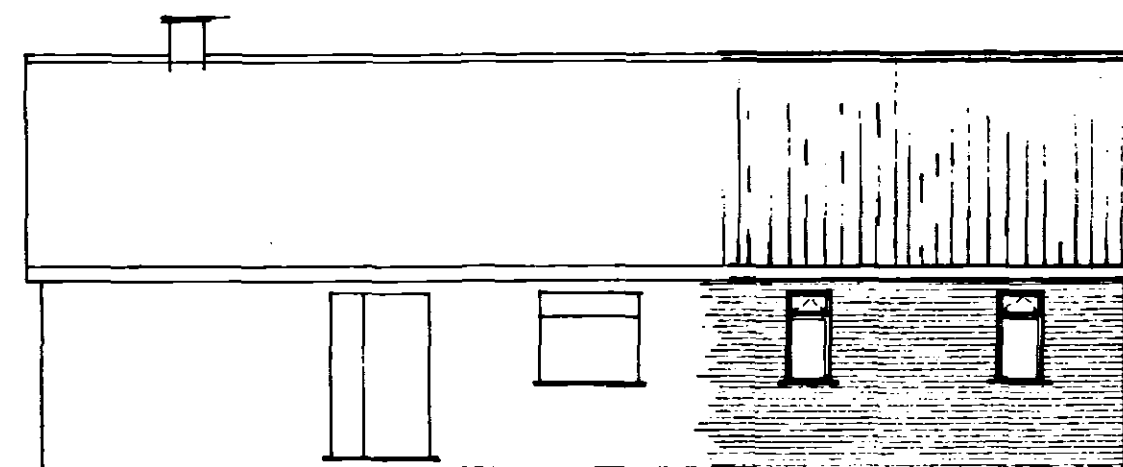


SIDE

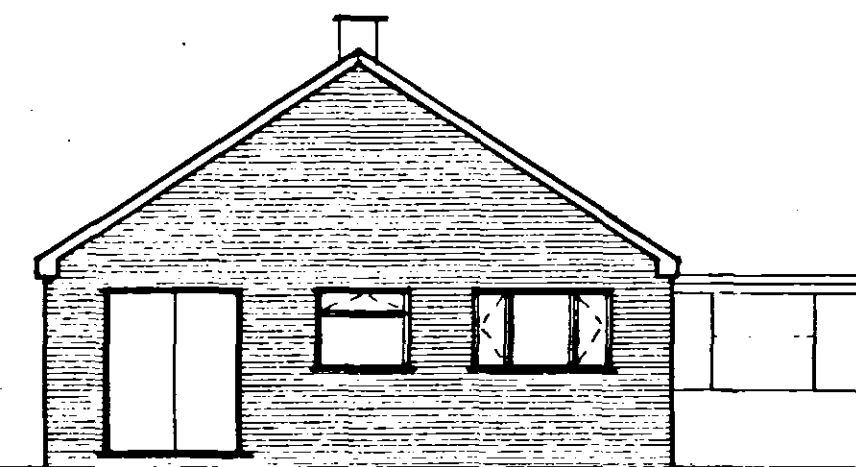

REAR

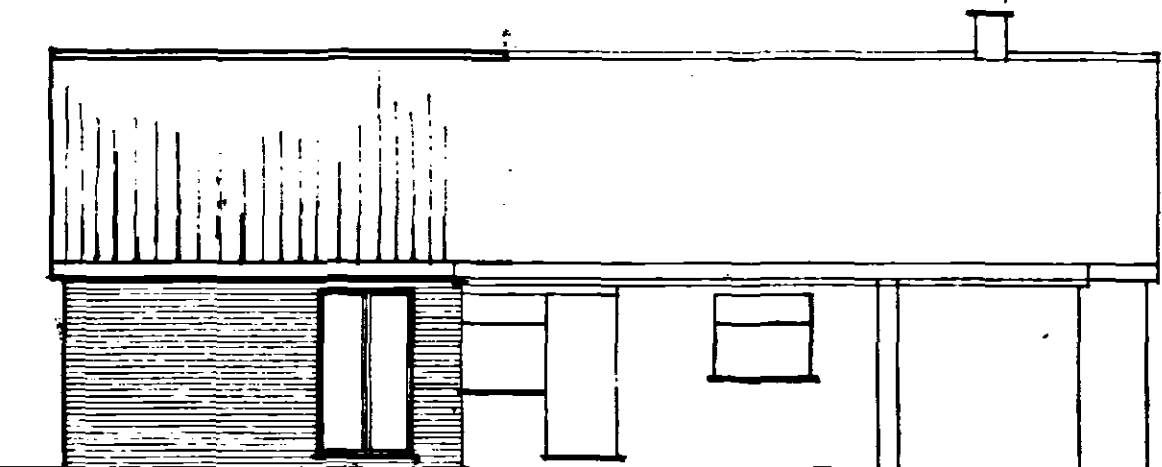

SIDE

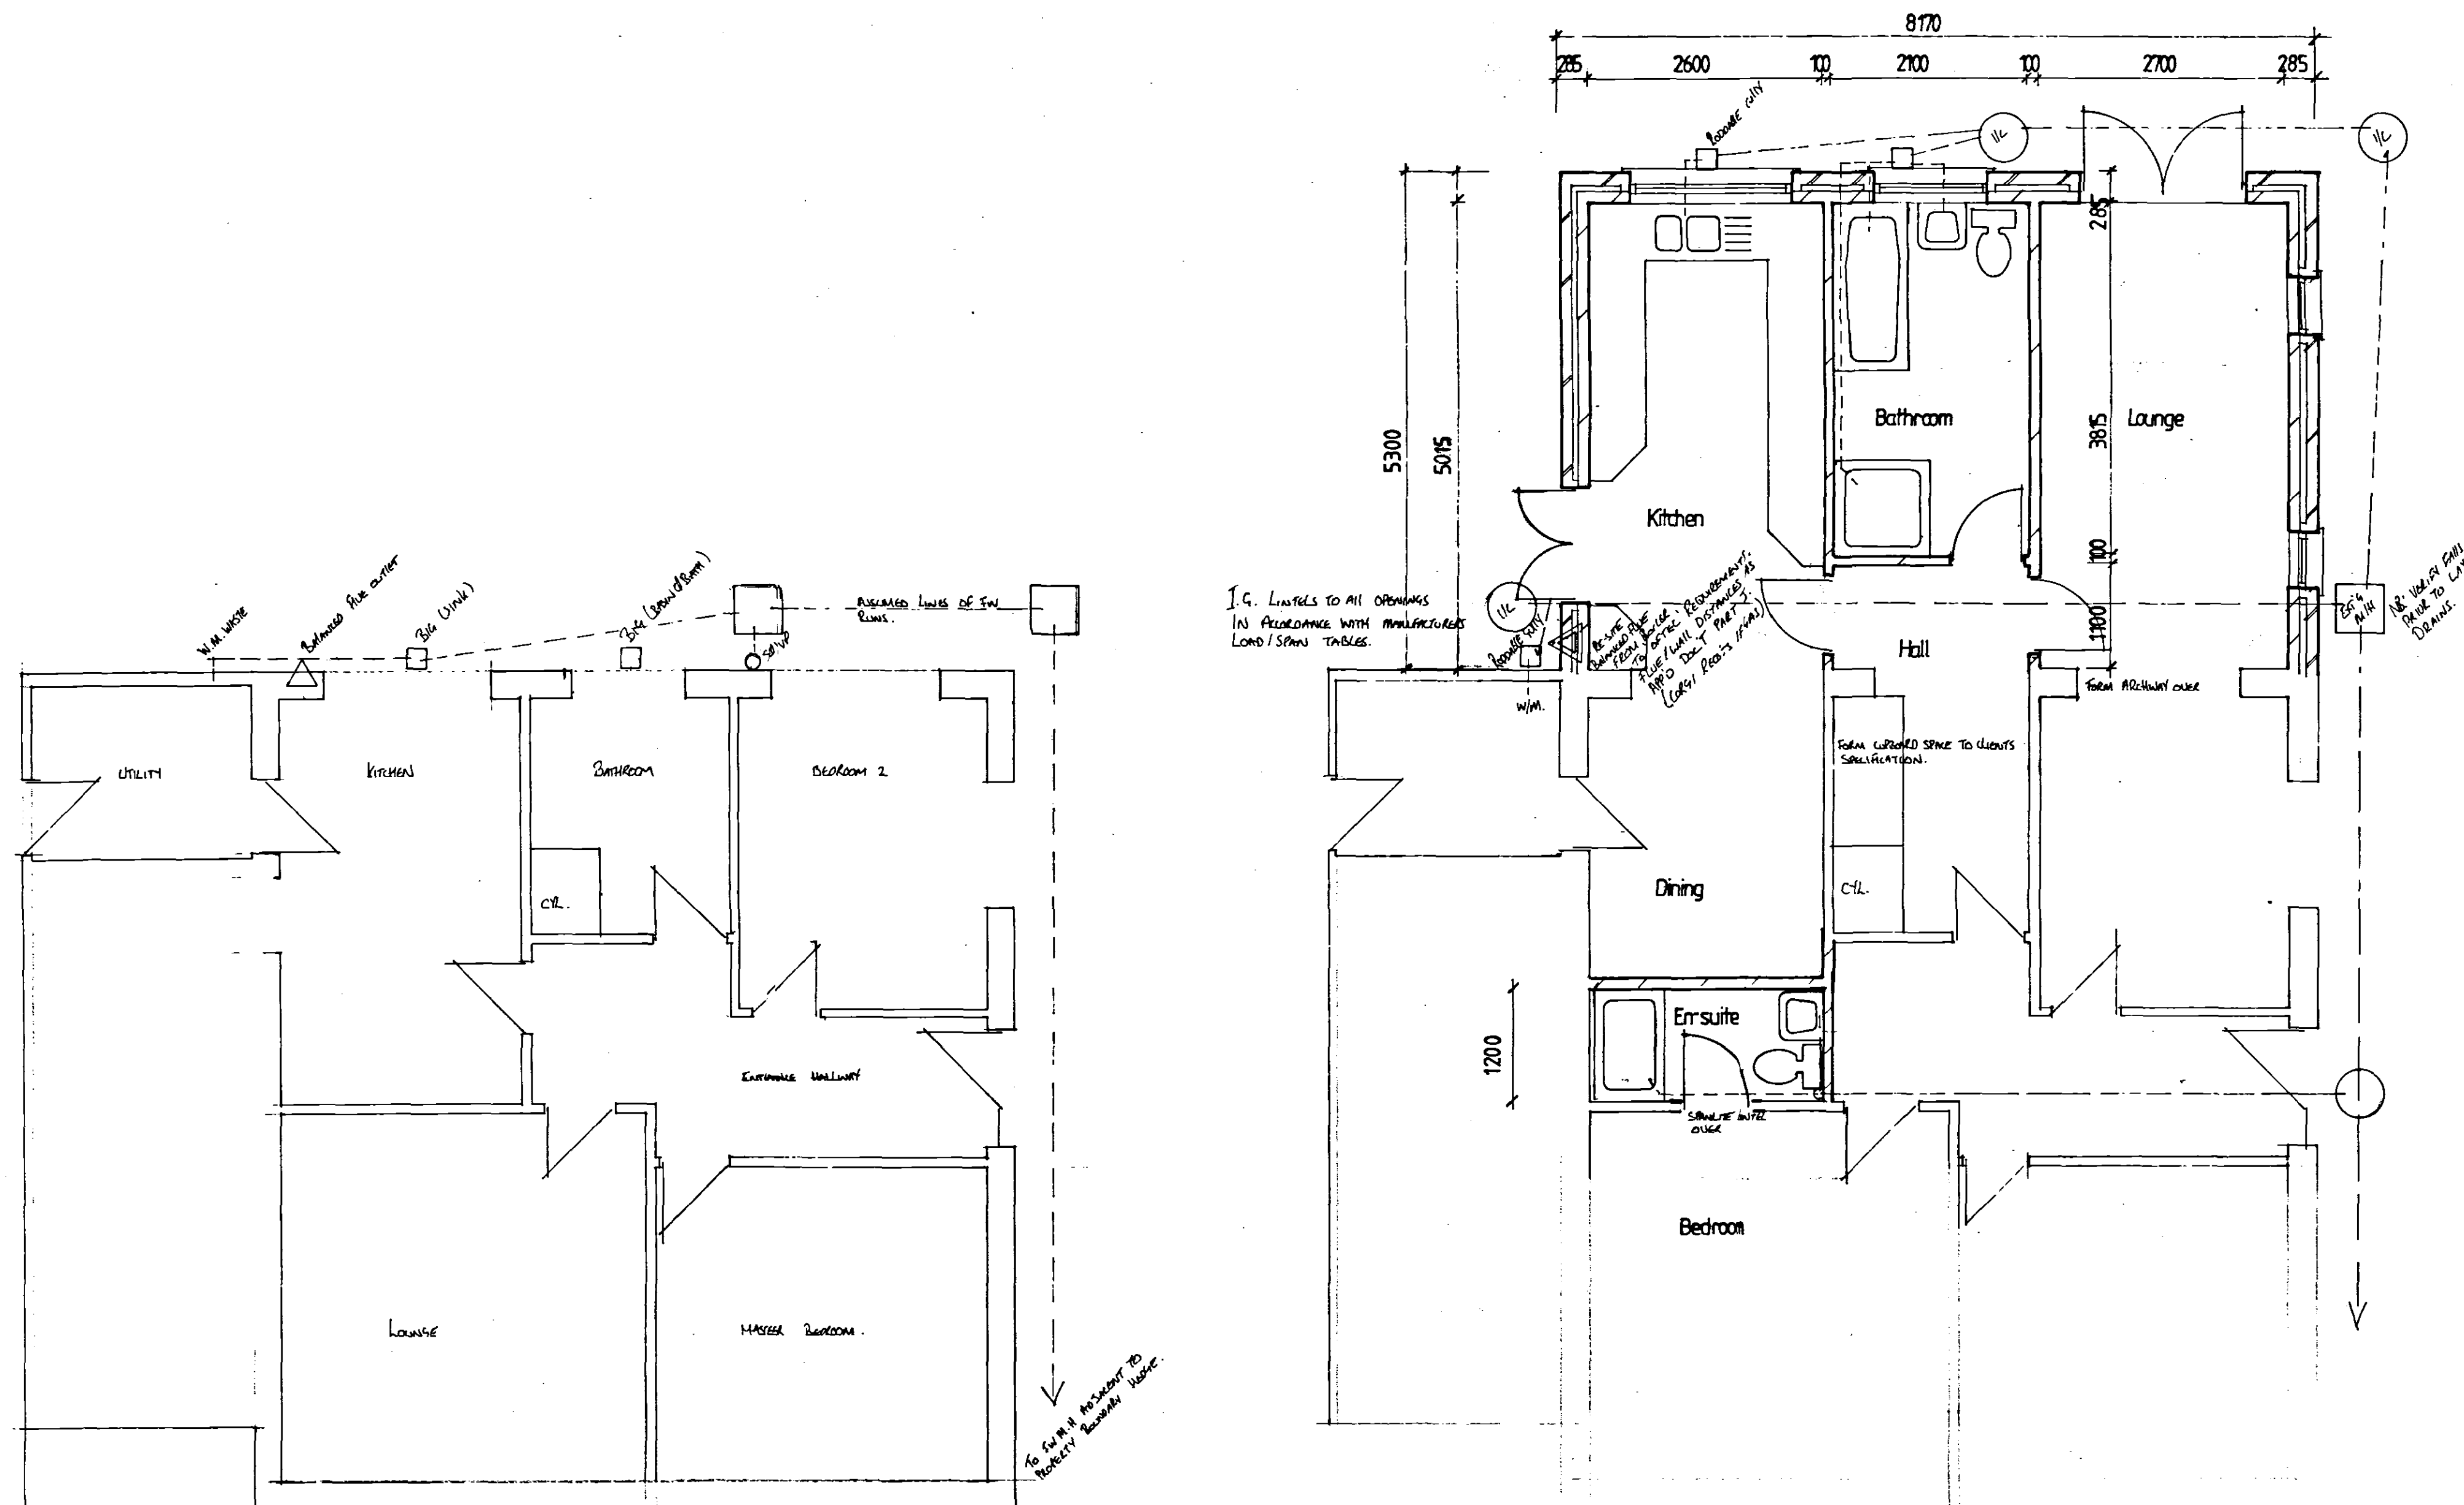

EXISTING

FOR LOCAL AUTHORITY APPROVAL ONLY -

PROPOSED