



Contractor to check all Dimensions on site prior to ordering materials / commencing work.Do Not Scale from this Drawing - If in doubt then please ask

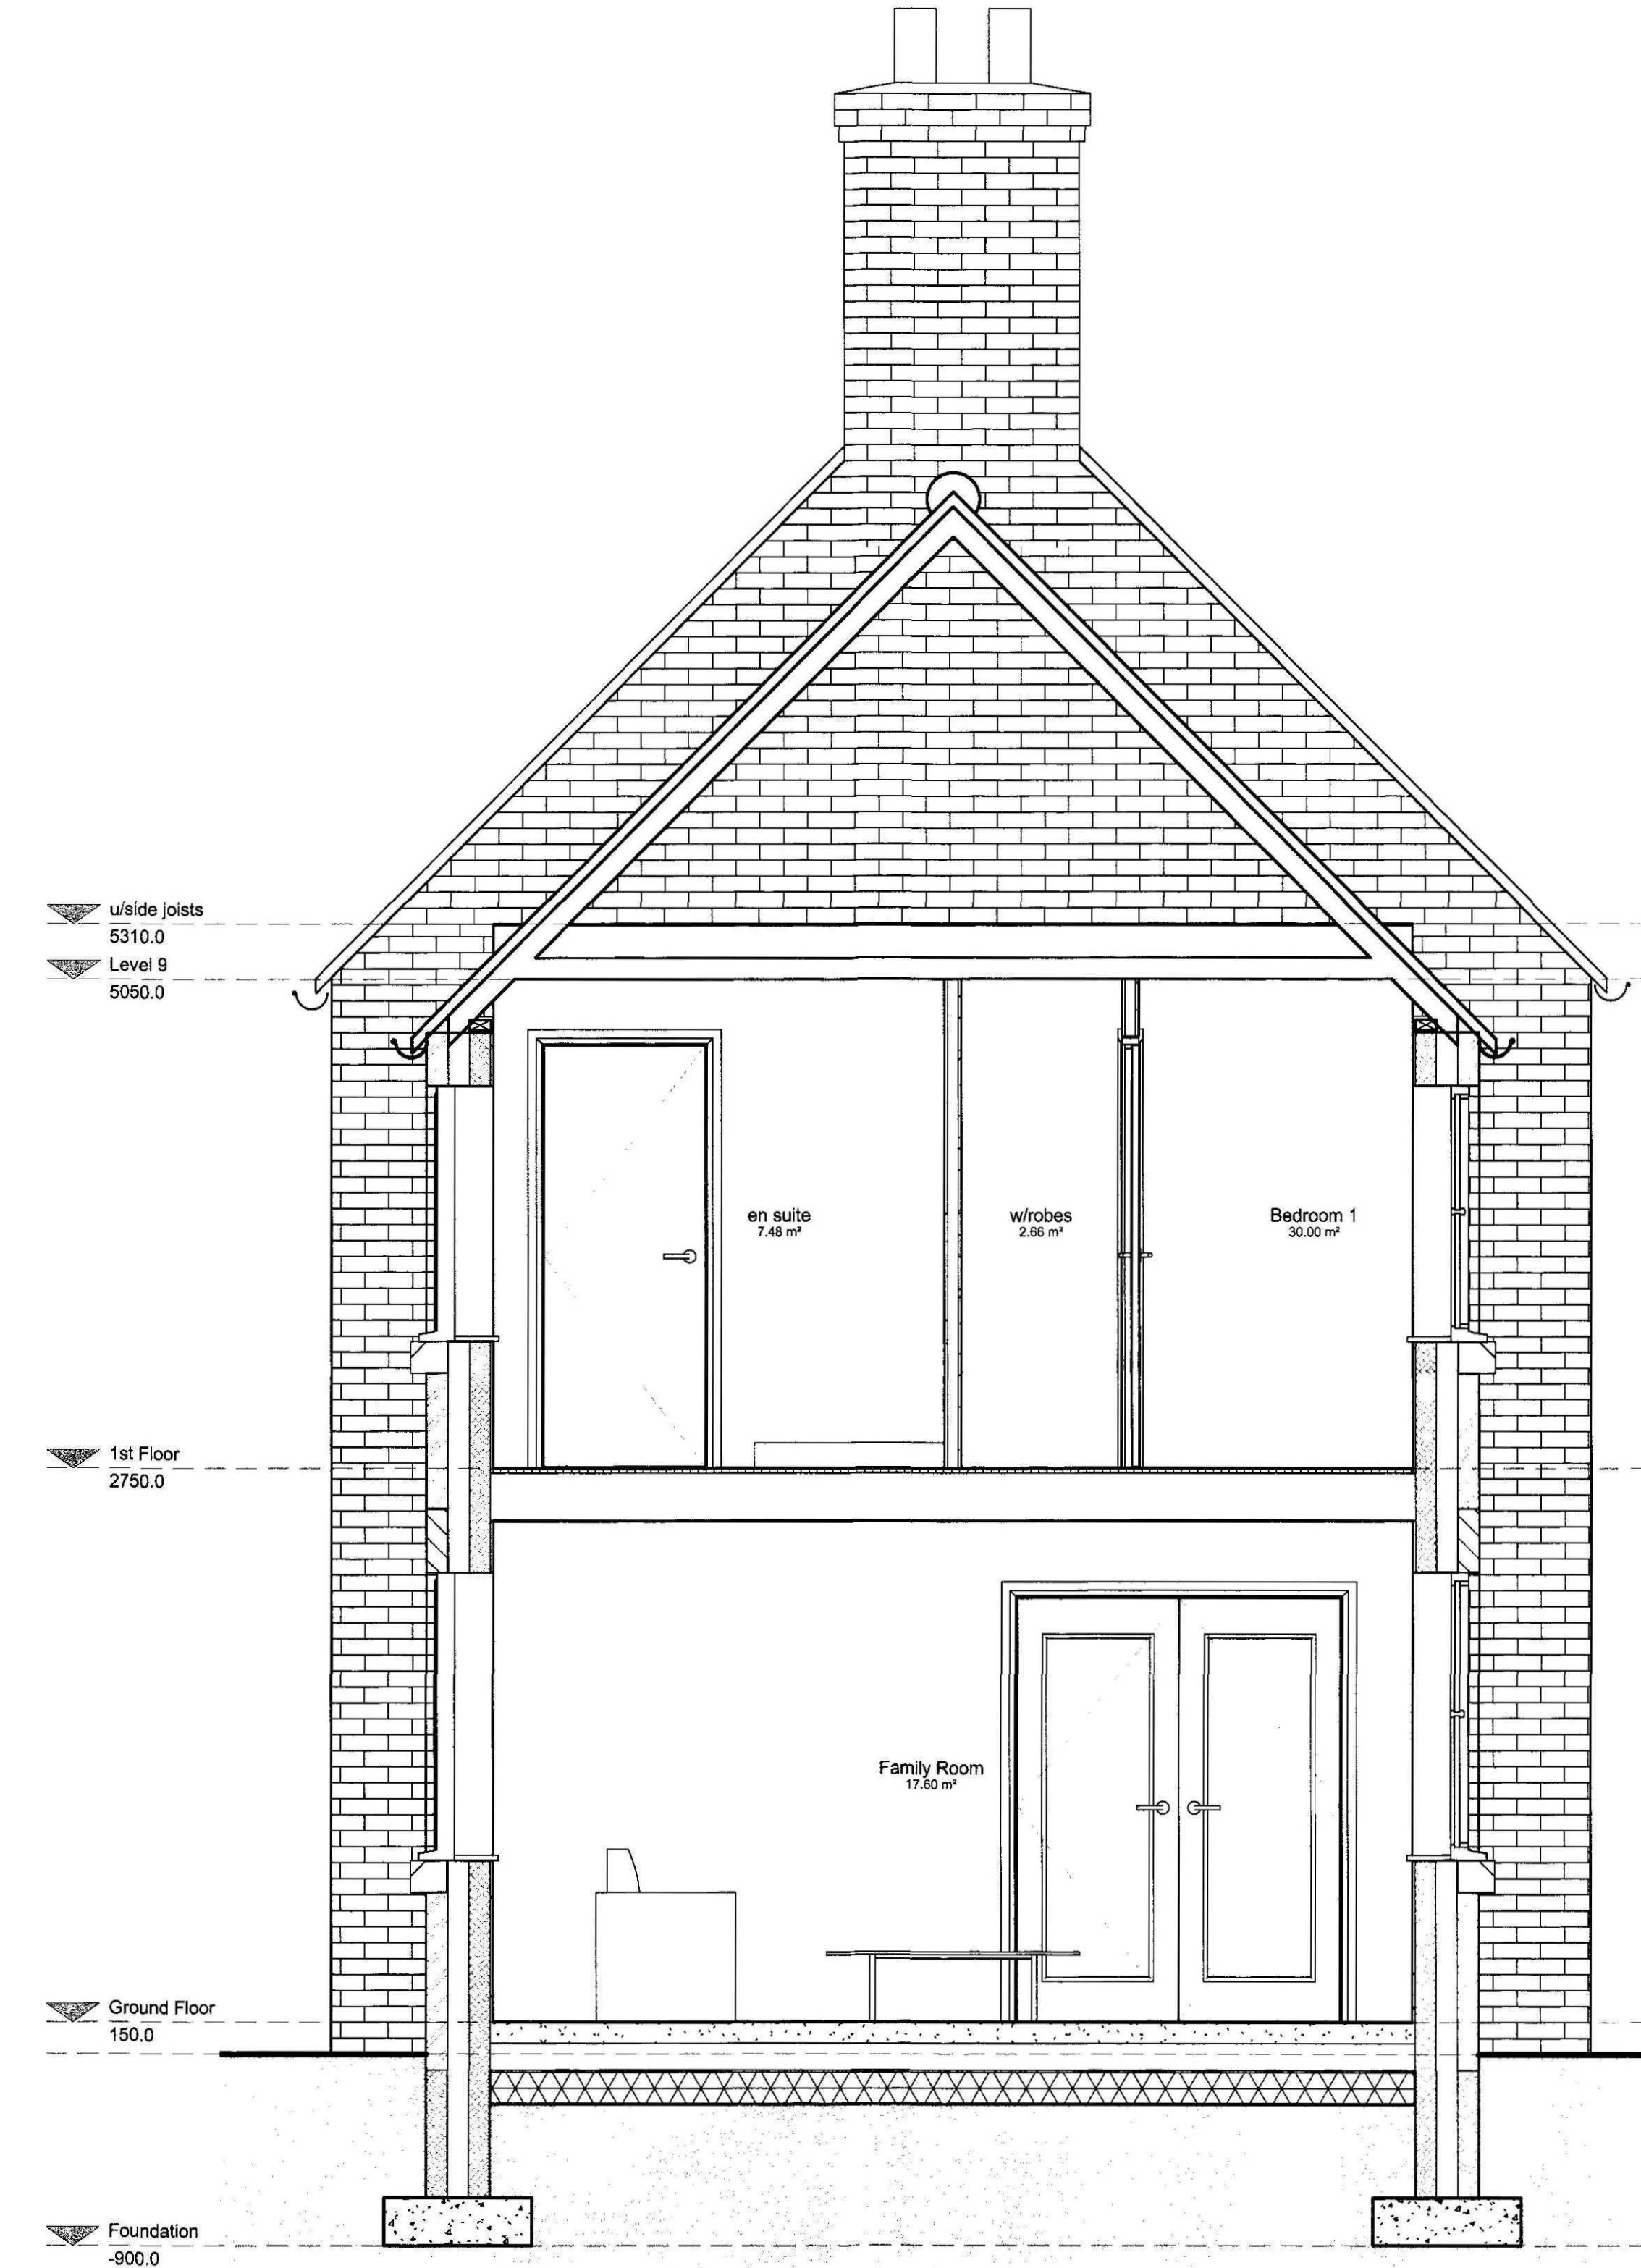

1 Section thro' Family Room
1 : 25

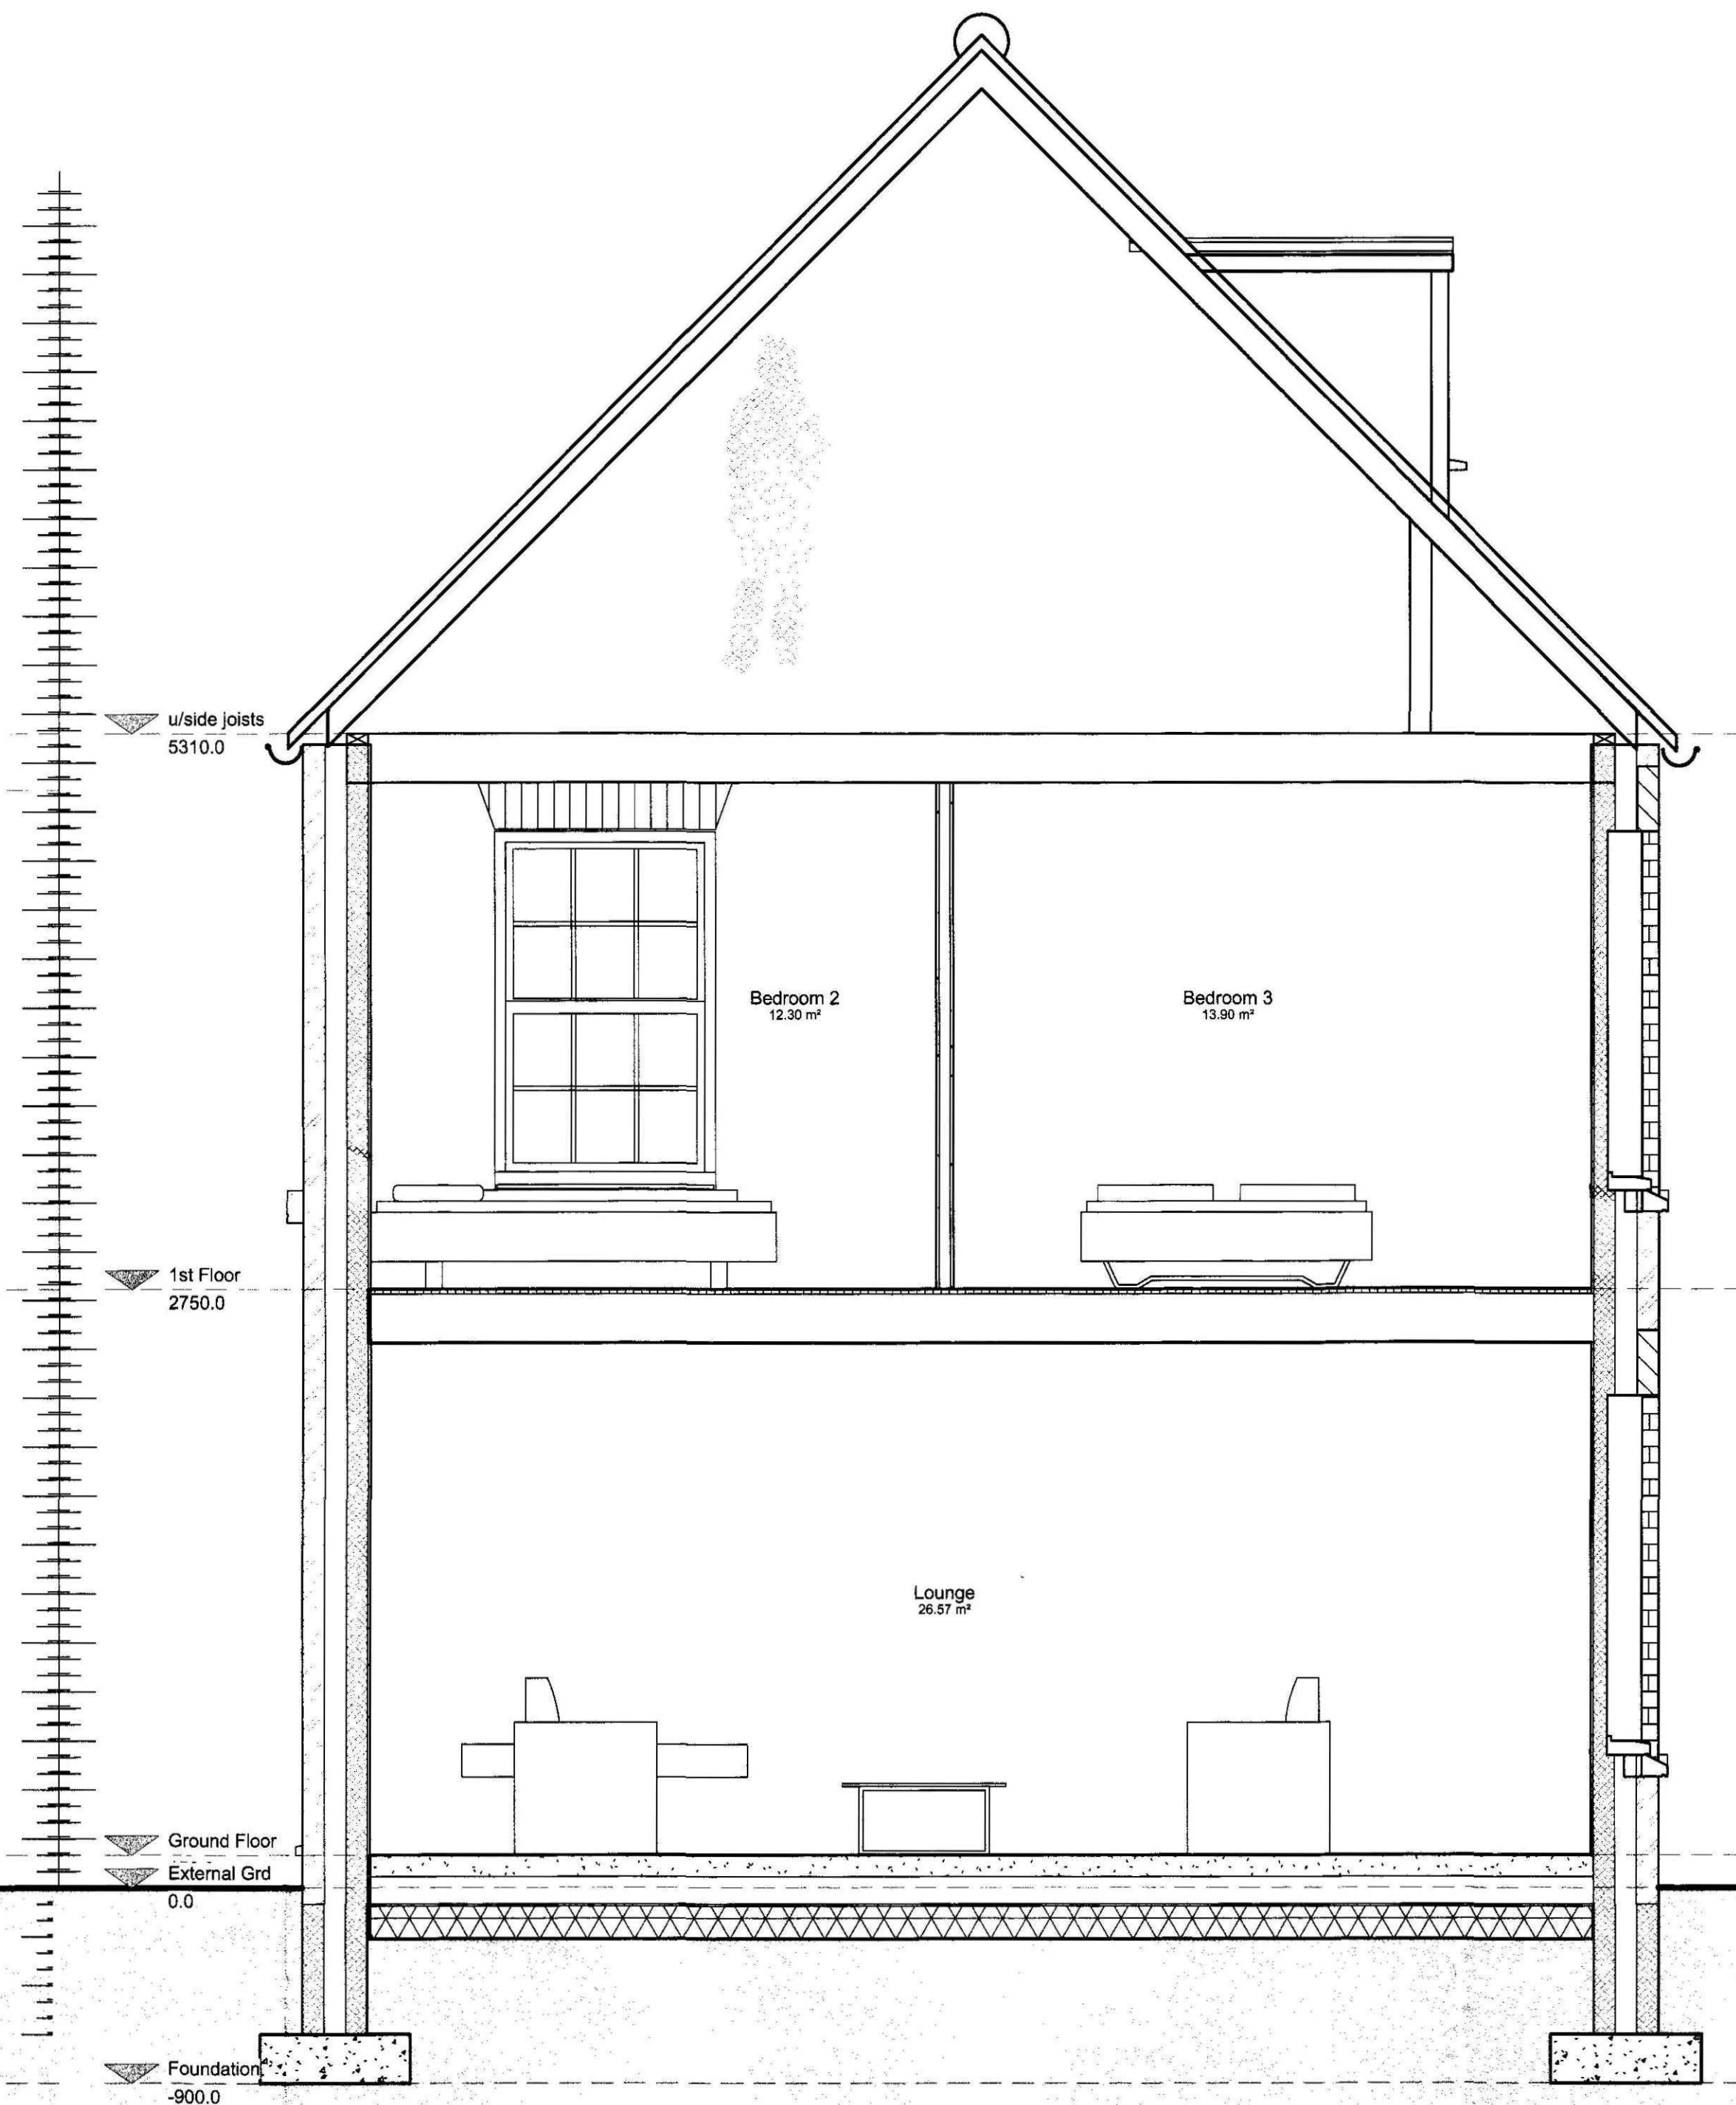

2 Main Section
1 : 25

SHDC
Planning & Development
26 OCT 2011
Ref: 0605-11

GENERAL CONDITIONS
Contractors are responsible for checking all dimensions on site when work commences and before ordering any materials. Any discrepancies should be brought to the attention of the Client for remedial action before commencing further.
All materials not specified to be of a standard suitable for the work proposed and be fit for purpose. All work to be in accordance with good building practice and all necessary BS codes for Workmanship on Building Sites.

A - 26.10.11 - Amended to suit SHDC comments
Revisions

Client: Mr N Allen
Site: Olde Crown Farm, Moulton Seas End

Dwg Title: Sections

AMENDED PLAN
Ref. A1

remway
Design Ltd
2nd Floor - 5B Sheepmarket
Spalding
PE11 1BH
Tel: 01775 768 921
e-mail: enquiries@remwaydesign.co.uk

Drawing Number	Revision
a1	A