


Contractor to check all Dimensions on site prior to ordering materials / commencing work.Do Not Scale from this Drawing - If in doubt then please ask

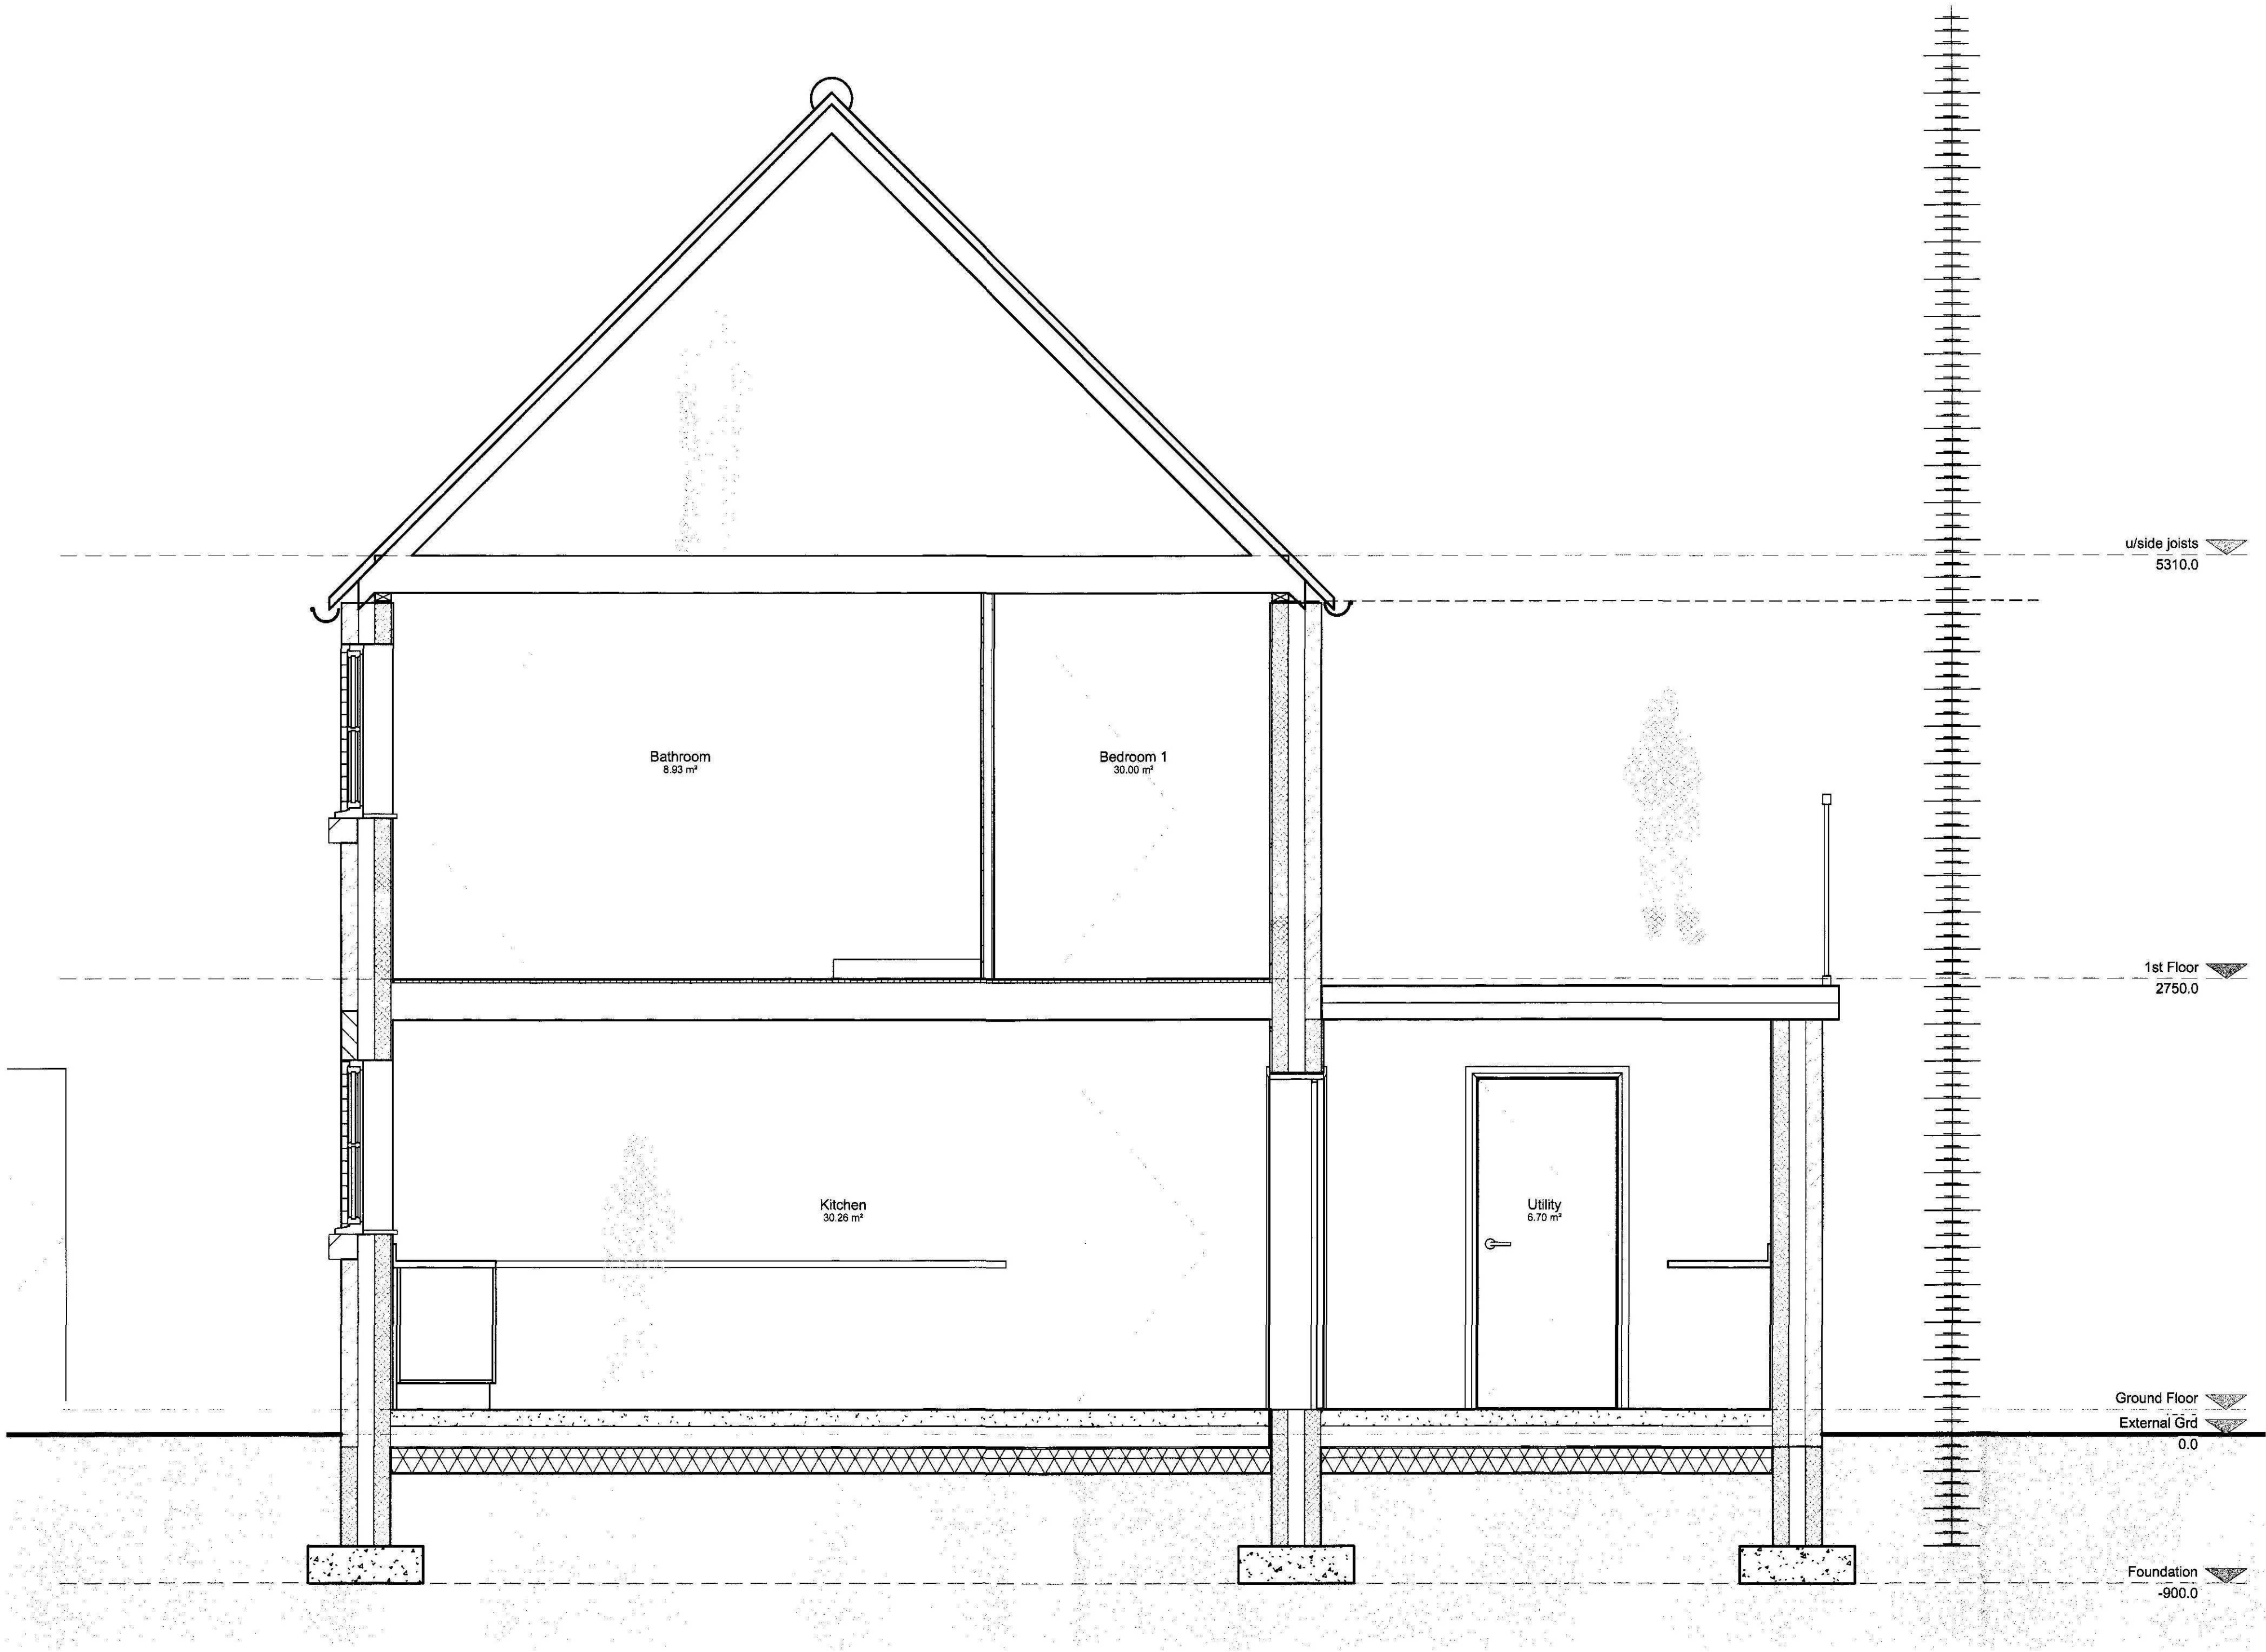

2 Section thro' Kitchen  
1:25

SHDC  
Planning & Development  
26 OCT 2011  
Ref: 0608-11

GENERAL CONDITIONS  
Contractors are responsible for checking all dimensions on site when work commences and before ordering any materials. Any discrepancies should be brought to the attention of the Client for remedial action before commencing further.  
All materials not specified to be of a standard suitable for the work proposed and be fit for purpose. All work to be in accordance with good building practice and all necessary BS codes for Workmanship on Building Sites.

A - 26.10.11 - Amended to suit SHDC comments  
Revisions

Client:  
Mr N Allen

Site:  
Olde Crown  
Farm, Moulton Seas End

Dwg Title:  
Sections

AMENDED PLAN

Ref. A /

remway  
Design Ltd

2nd Floor - 5B Sheepmarket  
Spalding  
PE 11 1 5 H  
Tel: 01775 768 921  
e-mail: enquiries@remwaydesign.co.uk

|                |           |
|----------------|-----------|
| Drawing Number | Revision: |
| a1             | A         |