


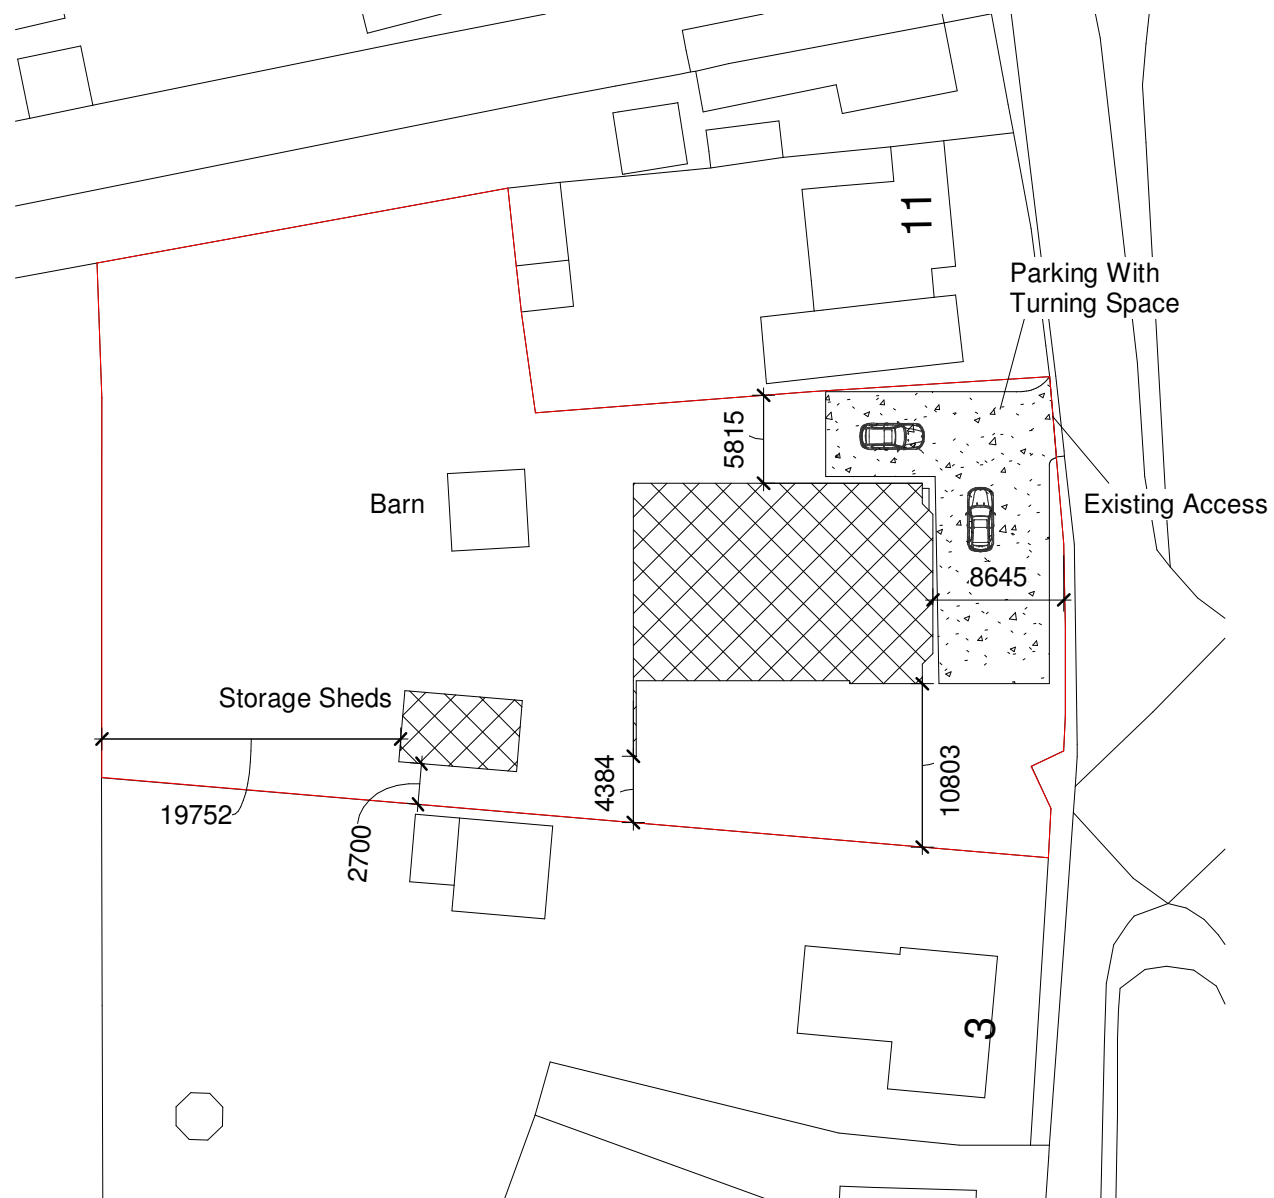

Block Plan
1 : 500



Ordnance Survey, (c) Crown Copyright 2022. All rights reserved. Licence number 100022432

Site Plan
1 : 1250

AUSTIN JOHN
ARCHITECTURAL

6 BEAR LANE,
PINCHBECK, SPALDING
PE11 3XA

01775 713812
www.austinjohninteriors.co.uk
info@austinjohnltd.co.uk

PROJECT
Proposed Replacement Dwelling

SHEET
**Block Plan
Site Plan**

CLIENT
**Mr R Tearle
15 Hallgate, Moulton
Lincolnshire PE12 6QF**

Date
06/07/2022
Drawn by
HA

DRAWING NUMBER
AJA/1245/22/02

Scale (@A3)
AS SHOWN