

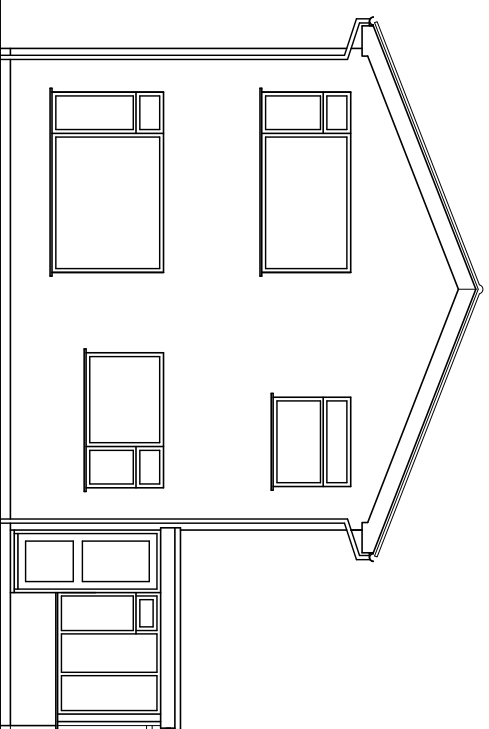
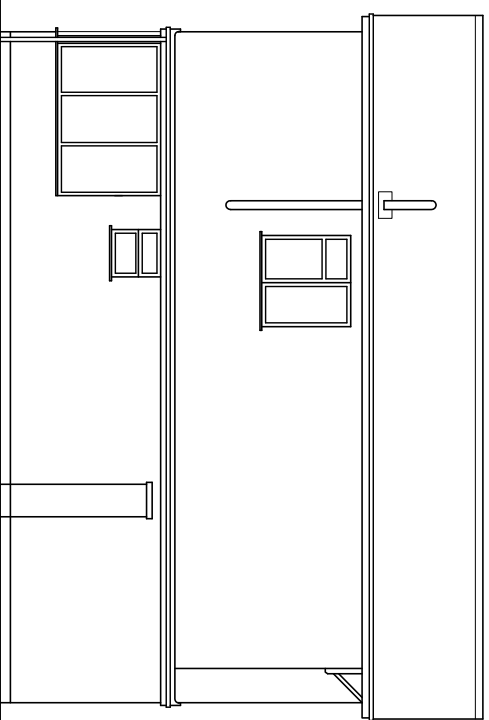
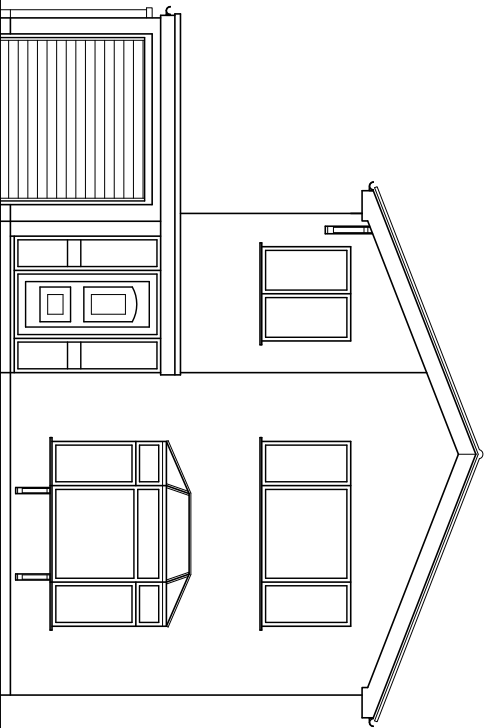


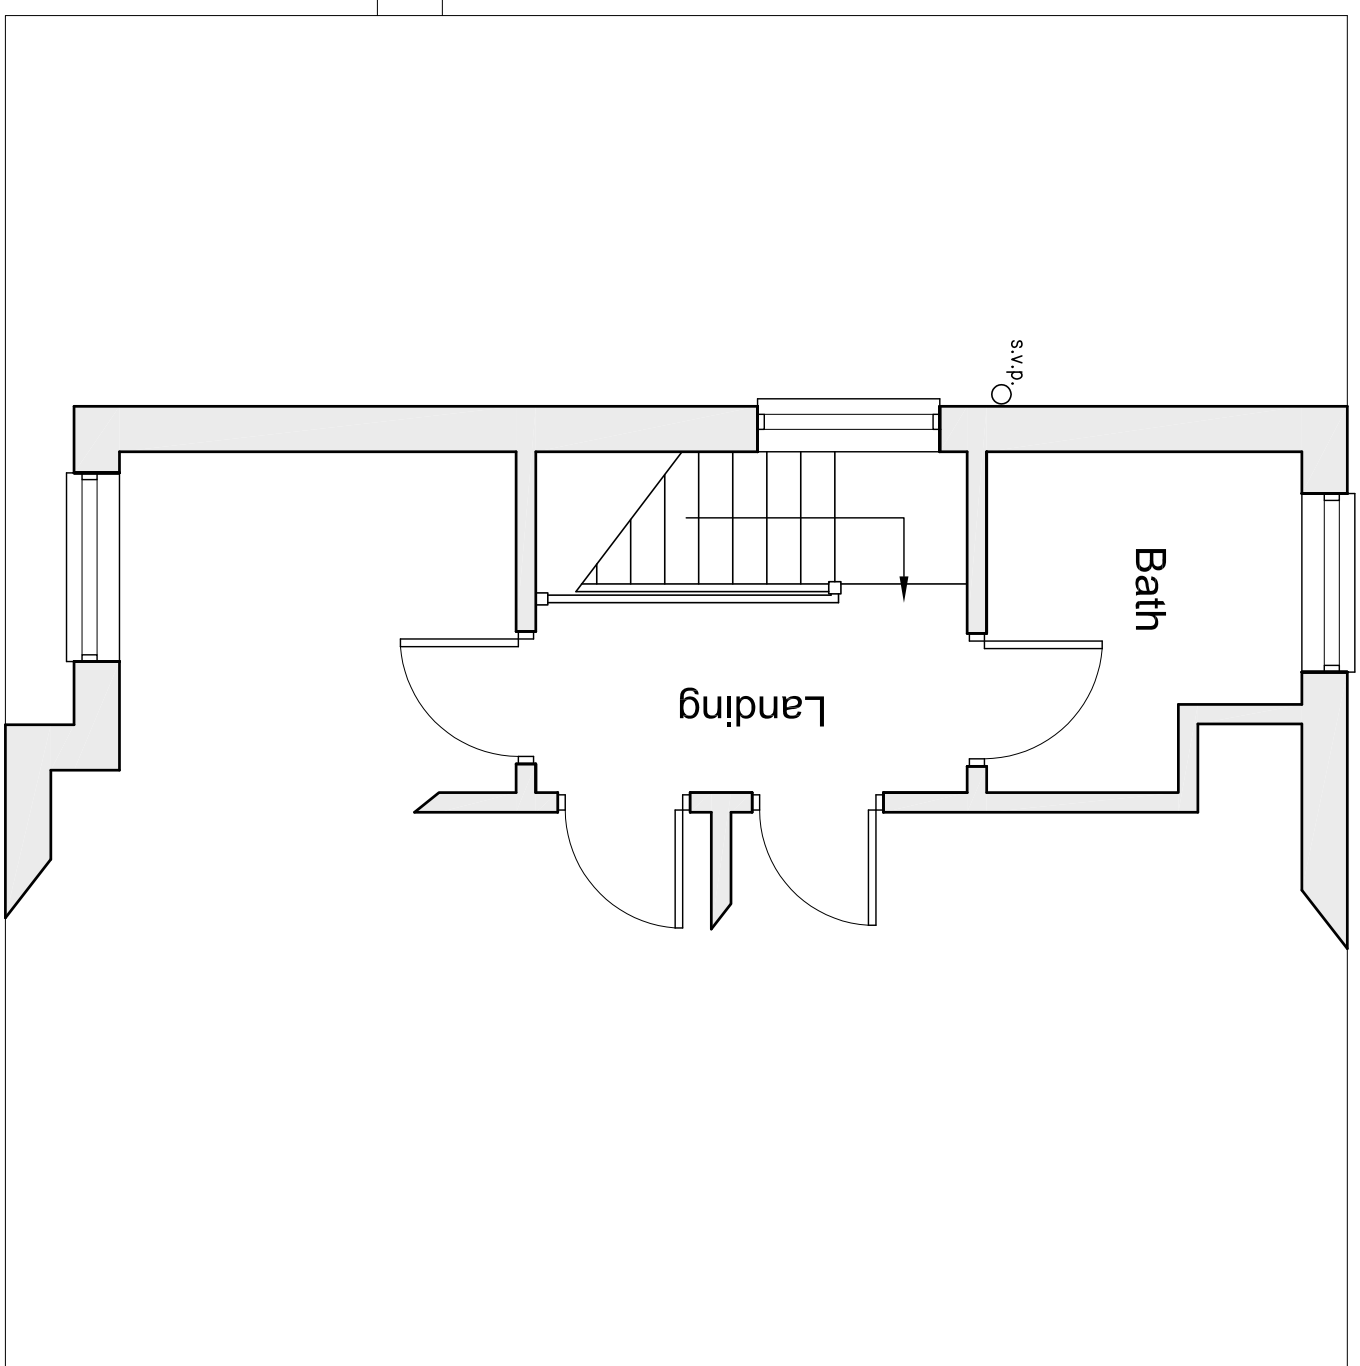

Existing Front Elevation 1:100


Existing Side Elevation 1:100

Existing Rear Elevation 1:100

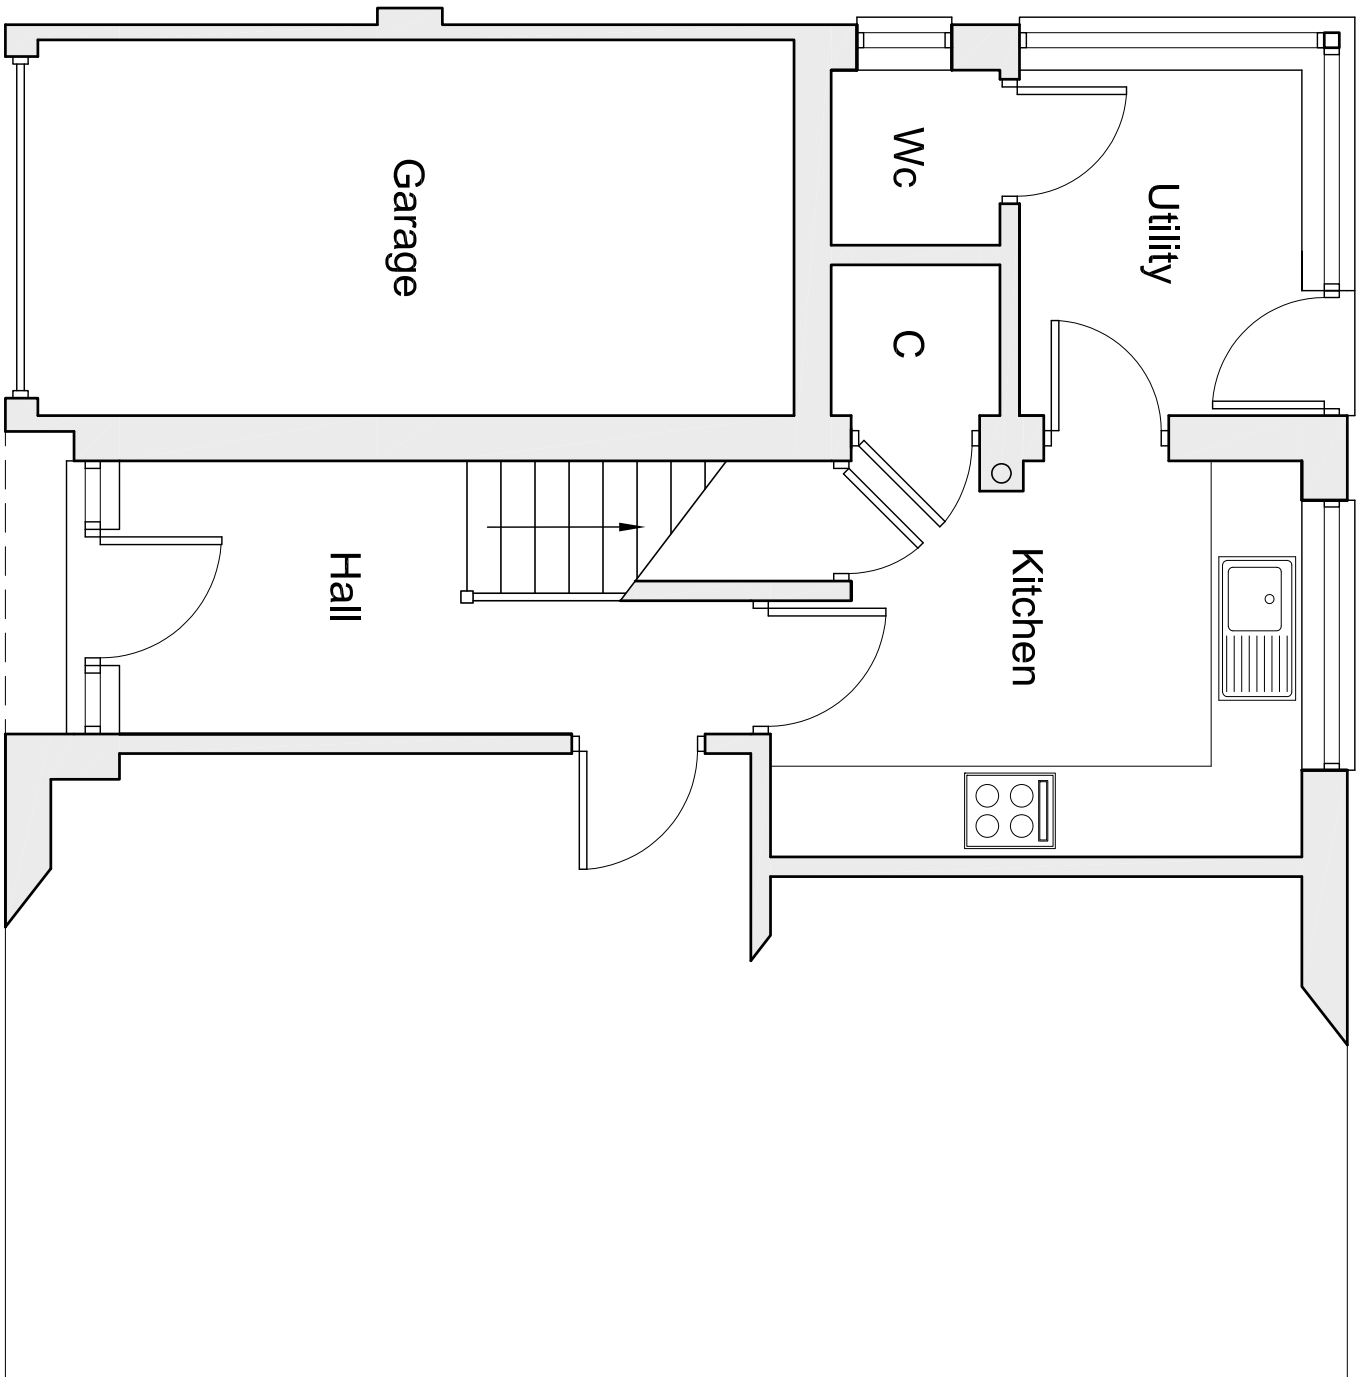


Existing Ground Floor Plan 1:50

Existing First Floor Plan 1:50

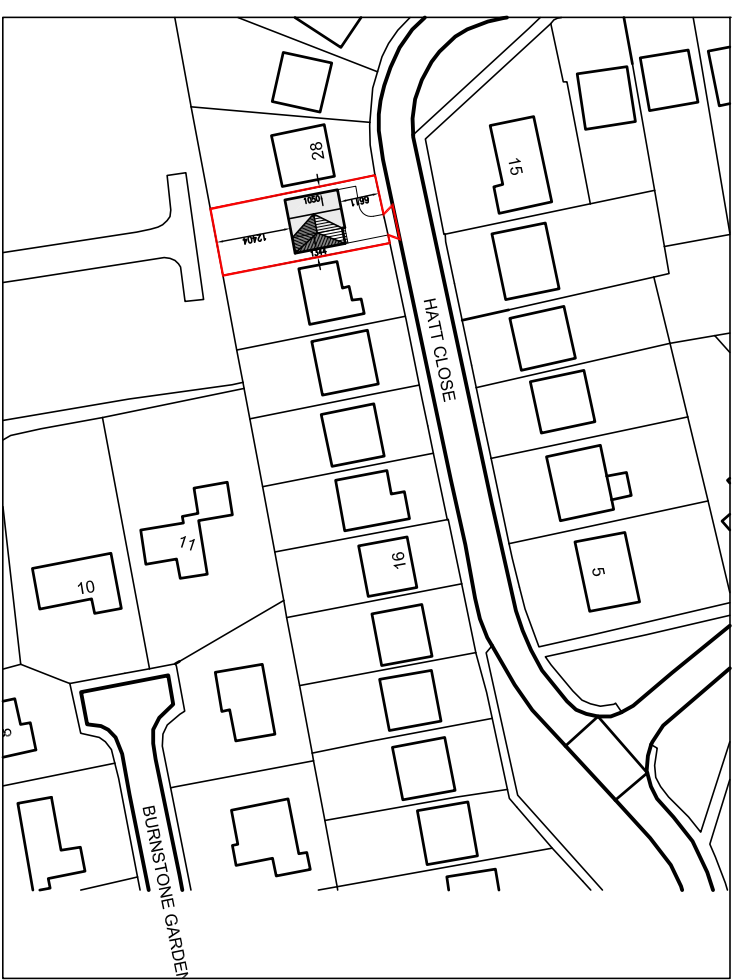

Location Plan 1:1250

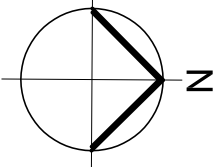

Peter Humphrey Associates Ltd.		
ARCHITECTURAL DESIGN AND BUILDING		
PROJECT		
PROPOSED FIRST FLOOR SIDE EXTENSION TO DWELLING		
SITE		
26		
HATT CLOSE		
MOULTON		
PE12 6PY		
DRAWING		
EXISTING		
CLIENT		
Mr & Mrs Storey		
DATE August 2014	SCALE As Shown	JOB No. 5055/01
DO NOT SCALE FROM THIS DRAWING		
COPYRIGHT: THIS DRAWING MUST NOT BE ISSUED, LOANED OR COPIED WITHOUT THE CONSENT OF PETER HUMPHREY ASSOCIATES		
Peter Humphrey Associates		
ARCHITECTURAL DESIGN AND BUILDING		
TELEPHONE: 01945 466 966		
FAX: 01945 466 433		
E-MAIL: info@peterhumfrey.co.uk		
30 OLD MARKET WISBECH CAMBS PE13 1NB		
Peterborough District Council		
Building		
Peterborough Design Awards		
Category Winner 08/09/10		
Overall Winner 2010		