


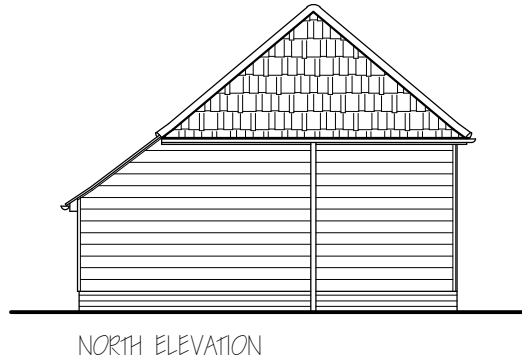
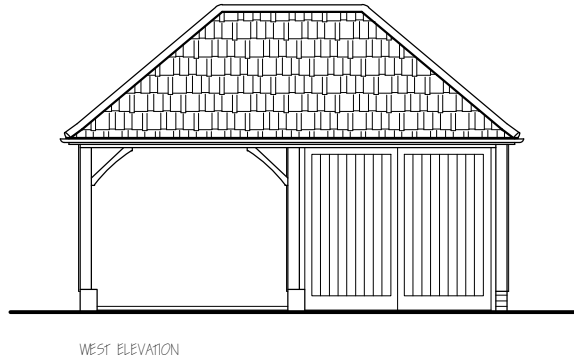
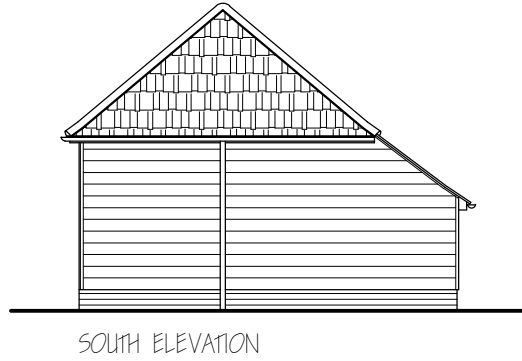


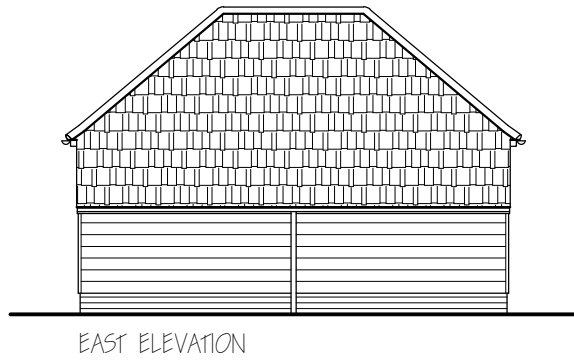

ROOF: 'SANDTOFT' DOUBLE PANTILE - RUSTIC SMOOTHFACED
WALLS 'HOSKINS BRICK' HAILSHAM MIXTURE
DOORS: PAINTED TIMBER
RAINWATER GOODS: BLACK DOWNPIPES & GUTTERS

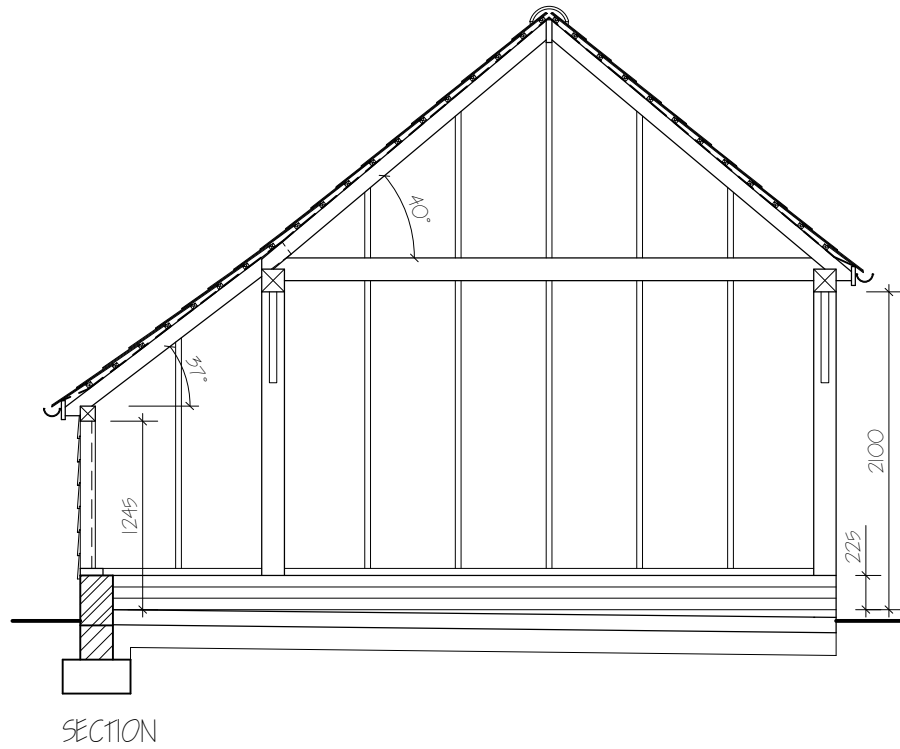

revision	date	init.	revision details.

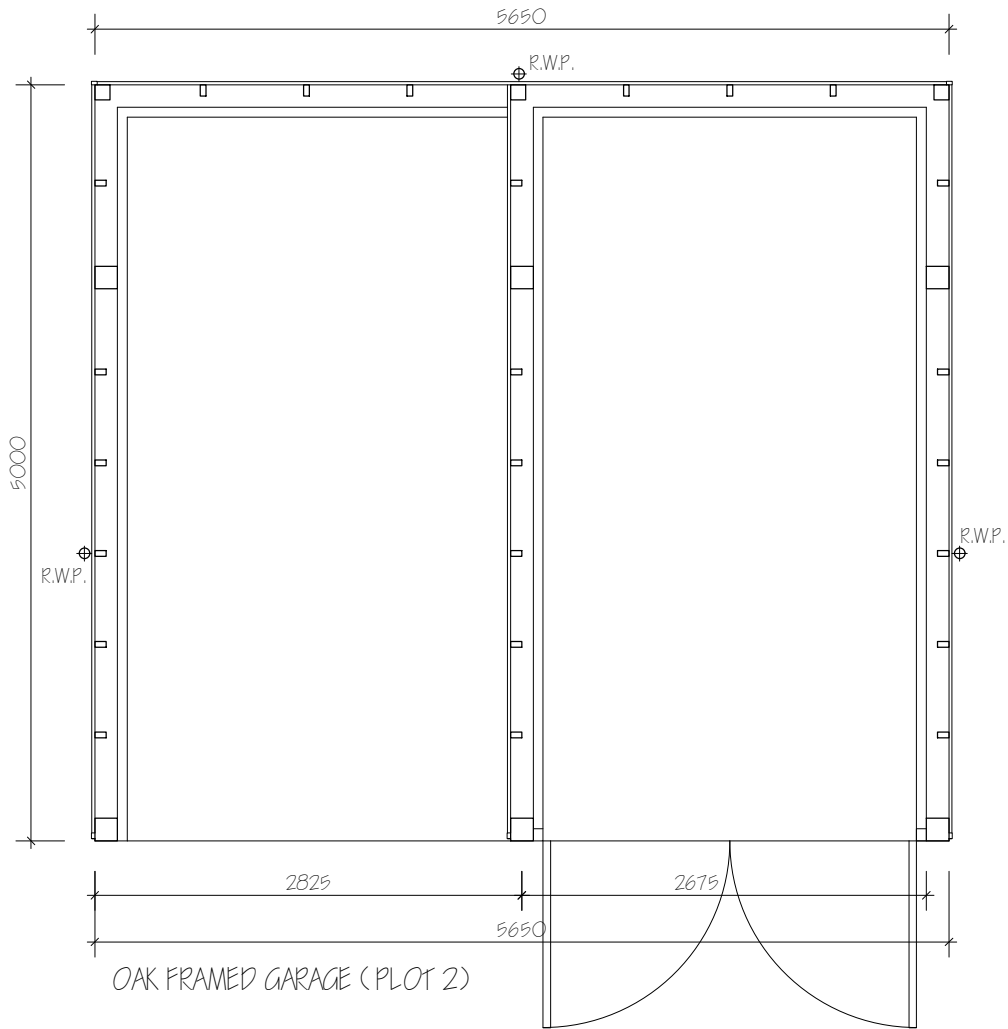

**COOPER
ARCHITECTURAL
DESIGN**
90 WINSOVER ROAD
SPALDING, LINC'S PE11 1HA
Tel: 01775 711174
Mobile : 07808 125 778
E-MAIL : c.a.d@btconnect.com

Client.
MR C LEONARD

Project.
RESIDENTIAL DEVELOPMENT
PIPWELL GATE
MOULTON SEAS END
LINGS
PE12 6LU

Drawing.

GARAGE - PLOT 2

Scale	1:50 1:100 @A3	Drawing No.	1643-11
Date.	JULY '18	Drawn.	J.C.