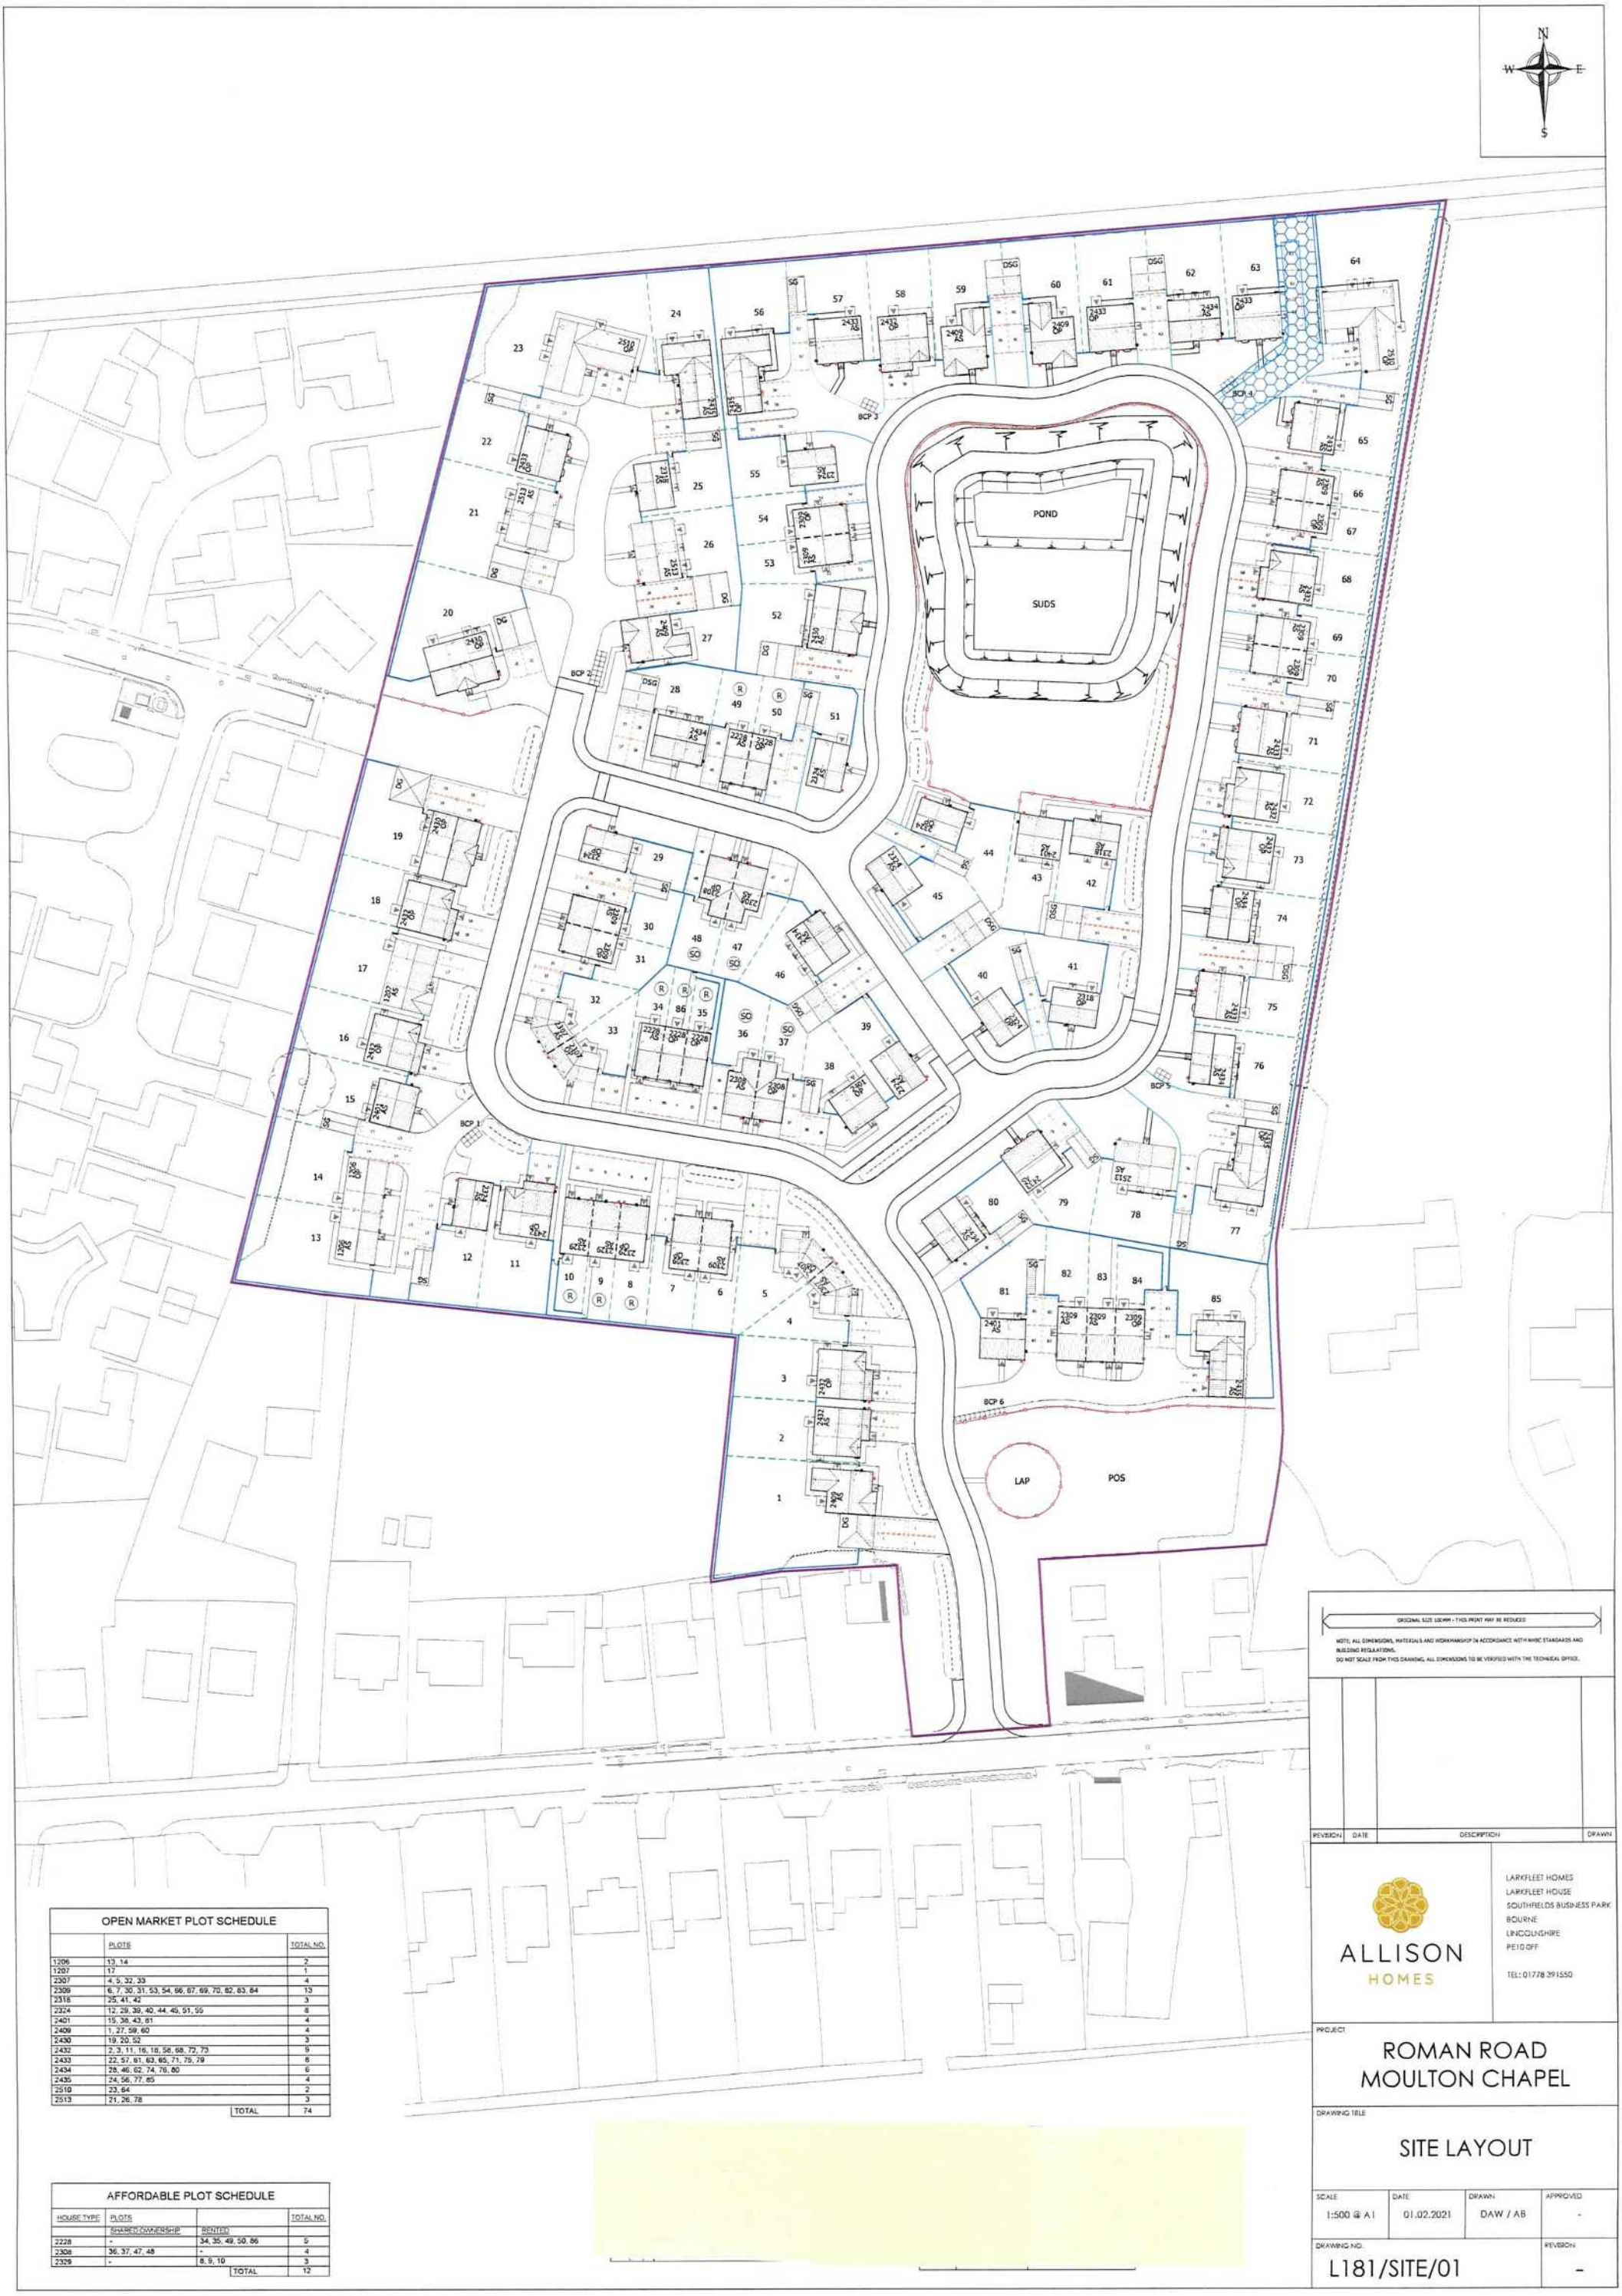


OPEN MARKET PLOT SCHEDULE

	PLOTS	TOTAL NO.
1206	13, 14	2
1207	17	1
2307	4, 5, 32, 33	4
2309	6, 7, 30, 31, 53, 54, 66, 67, 69, 70, 82, 83, 84	13
2318	25, 41, 42	3
2324	12, 29, 39, 40, 44, 45, 51, 99	8
2401	15, 38, 43, 81	4
2409	1, 27, 59, 60	4
2430	19, 20, 52	3
2432	2, 3, 11, 16, 18, 58, 68, 72, 73	9
2433	22, 57, 61, 63, 65, 71, 75, 79	8
2434	28, 46, 62, 74, 76, 80	6
2435	24, 56, 77, 85	4
2510	23, 64	2
2513	21, 26, 78	3
	TOTAL	74

AFFORDABLE PLOT SCHEDULE

HOUSE TYPE	PLOTS		TOTAL NO.
	SHARED OWNERSHIP	RENTED	
2228	-	34, 35, 49, 50, 86	5
2308	36, 37, 47, 48	-	4
2329	-	8, 9, 10	3
		TOTAL	12

ORIGINAL SIZE 1280MM - THIS PRINT MAY BE REDUCED

NOTE, ALL DIMENSIONS, MATERIALS AND WORKMANSHIP IN ACCORDANCE WITH NHBC STANDARDS AND BUILDING REGULATIONS.
DO NOT SCALE FROM THIS DRAWING, ALL DIMENSIONS TO BE VERIFIED WITH THE TECHNICAL OFFICE.

REVISION	DATE	DESCRIPTION	DRAWN

ALLISON HOMES

LARKFLEET HOMES
LARKFLEET HOUSE
SOUTHFIELDS BUSINESS PARK
BOURNE
LINCOLNSHIRE
PE10 0FF

TEL: 01778 391550

PROJECT

ROMAN ROAD MOULTON CHAPEL

DRAWING TITLE

SITE LAYOUT

SCALE	DATE	DRAWN	APPROVED
1:500 @ A1	01.02.2021	DAW / AB	-

DRAWING NO. L181/SITE/01

REVISION -