



Prior to any Adoptable drainage ground works being undertaken on site the contractor must confirm back to RSK the precise as-built or existing invert level, pipe diameter and condition of the receiving drainage system, watercourse and : or manhole in order to allow design reviewed if required.

All proposed private drainage ground works must also prior to construction start on site first establish that a viable outfall connection can be made into the receiving drainage system.

The contractor must also immediately advise RSK should any discrepancy or perceived conflict between as-built level and proposed design level information become apparent : identified during the implementation of any ongoing drainage : ground works construction.

Please telephone RSK - Land and Development Engineering on 01942 493255

- ! RSK recommends a specialist permeable paving company be consulted to confirm design of driveway systems
- ! Due to shallow sewer infrastructure, proposed service routes to be considered to ensure there are no clashes

- CIVIL : STRUCTURAL DESIGN RISK MANAGEMENT**
- Abnormal or unusual residual risks associated with the design outcomes shown on this drawing are:-
- RSK LDE LTD has followed its Design Risk Management process for Hazard Elimination and Risk reduction in developing the designs shown on this drawing. Abnormal or unusual residual risks may be shown above where it is considered that such risk may not normally be expected by competent persons engaged on work of this nature or type.
- Notes:**
- This drawing is to be read in conjunction with all engineering drawings, standard details and specifications for this job.
 - This drawing has been prepared for house drainage purposes only, and must not be used for house setting out.
 - All drains and connections to be 100mm diameter, unless shown otherwise.
 - This drawing is schematic for clarity, and where possible drains should be laid within 2m of houses, and connections kept as short as possible.
 - Where pipes pass under buildings, unless beam & block floors are used, they are to be surrounded in concrete.
 - All branch drains, or connections, are to discharge to the collectors obliquely, and in the direction of the main flow.
 - House levels are Finished Floor Levels (FFL's).
 - Figures quoted next to inspection chambers : rodding eyes are invert levels, in metres AOD.
 - Where possible all drainage runs shall be kept a minimum of 4.0m from any existing tree that is to be retained.
 - All drainage design is subject to technical approval, no connections shall be made to any public sewer without written consent from the drainage authority.
 - The location of R.W.P's and waste S.V.P's are subject to confirmation by the Architect : Services Engineer.

- Legend:**
- Development Boundary
 - Finished Floor Level
 - Proposed SW rodding eye & drain
 - Proposed SW inspection chamber & drain
 - Surface water course graded aggregate
 - Orifice Control
 - Diffuser unit
 - Porous Paving- subject to design by specialists
 - Proposed FW mini access chamber
 - Proposed FW inspection chamber & drain
 - Proposed adoptable foul water sewer and manhole
 - Proposed adoptable surface water sewer and manhole
 - Proposed foul water dragout connection
 - Proposed surface water dragout connection

All private drainage to be 100mm diameter unless stated otherwise.

- Notes:**
- The specification in all respects shall be in accordance with the Lincolnshire County Council Development Road and Sustainable Drainage Specification and Construction
 - Within the catchment of traditional drainage design, the minimum longitudinal fall for highways, without channel block shall be 1 in 150 and with channel blocks 1 in 250
 - General deterioration of the existing highway/footway verges created through construction of the new Section 38 Development will be reinstated to the Development Road and Sustainable Drainage Specification and Construction at the developer's own cost at the agreement of the inspecting Development Management Officer.
 - No private surface water shall discharge onto the adoptable highway
 - No private structural features shall overhang the adoptable highway
 - No retaining walls exceeding 1.37 meters shall be within 3.66 meters of the highway boundary.

Rev.	Date	Amendment	Drawn	Chkd	Appd
P7	26.07.23	Drawing updated to Client comments	MS		
P6	25.07.23	Drawing updated to Client comments	MS		
P5	29.06.23	Drawing updated to latest drainage design	PO	MS	MAR


RSK
LAND & DEVELOPMENT ENGINEERING LTD

Spring Lodge
107 Claxton Road
Hedley
Cheshire, WA16 6AR
United Kingdom

Tel: +44 (0) 1929 726006
Fax: +44 (0) 1929 726033
Email: info@rsk.co.uk
Web: www.rsk.co.uk

Client	Allison Homes
Project Title	Moulton Chapel Spalding
Status	DETAILED DESIGN
Drawing Title	Private Drainage Sheet 1 of 2

Drawn	Date	Checked	Date	Approved	Date
JW	JUL 19	MAR	JUL 19		
Scale	1:250	Orig Size	A0	Dimensions	
Project No.	881565	Drawing File			
Drawing No.	40-15-01				Rev. P7

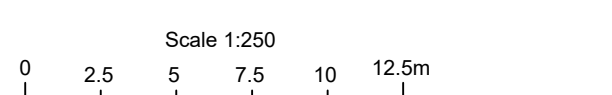

The details provided on this drawing are subject to comments by all the relevant approving authorities. Until such time as all comments have been received and incorporated onto the drawings, all the information provided and costings, are used at Allison Homes risk and no liability will be accepted by RSK. Scheme based on site plan L181:SITE:01.

Refer to RSK Drawing 40-15-02 For Continuation