



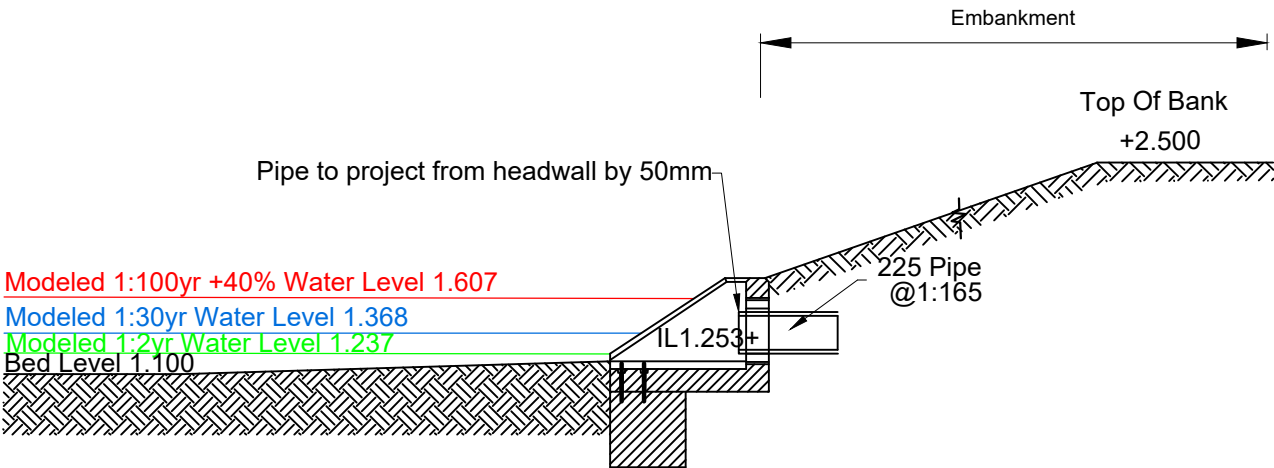

Section (1:50)  
HEADWALL OUTFALL 4

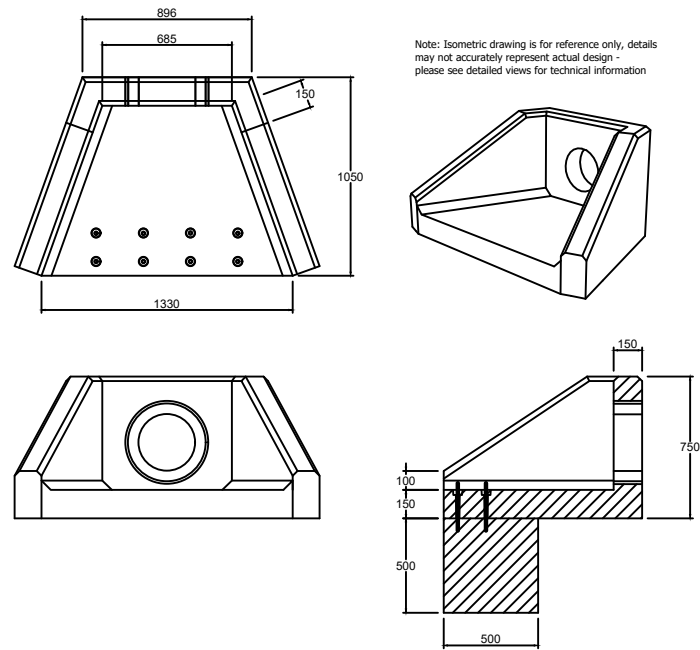

HEADWALL DETAIL 4  
SFA6 A HEADWALL

CIVIL / STRUCTURAL DESIGN RISK MANAGEMENT

Abnormal or unusual residual risks associated with the design outcomes shown on this drawing are:-

RSK LDE LTD has followed its Design Risk Management process for Hazard Elimination and Risk reduction in developing the designs shown on this drawing. Abnormal or unusual residual risks may be shown above where it is considered that such risk may not normally be expected by competent persons engaged on work of this nature or type.

|      |          |                            |       |       |       |
|------|----------|----------------------------|-------|-------|-------|
|      |          |                            |       |       |       |
| P4   | 25.07.23 | Updated to Client comments | MG    | MS    |       |
| Rev. | Date     | Amendment                  | Drawn | Chkd. | Appd. |



LAND & DEVELOPMENT ENGINEERING LTD

Spring Lodge  
172 Chester Road  
Helsby  
Cheshire, WA6 0AR  
United Kingdom  
Tel: +44 (0) 1928 726006  
Fax: +44 (0) 1928 725633  
Email: lde@rsk.co.uk  
Web: www.rsk.co.uk

Client  
**Allison Homes**

Project Title  
**Moulton Chapel  
Spalding**

Status  
**DETAILED DESIGN**

Drawing Title  
**Headwall Detail (Headwall 4)**

|                         |                 |                |                |          |            |
|-------------------------|-----------------|----------------|----------------|----------|------------|
| Drawn<br>JW             | Date<br>JUL 19  | Checked<br>MAR | Date<br>JUL 19 | Approved | Date       |
| Scale<br>1:50           | Orig Size<br>A3 | Dimensions     |                |          |            |
| Project No.<br>881565   |                 |                | Drawing File   |          |            |
| Drawing No.<br>40-19-04 |                 |                |                |          | Rev.<br>P4 |