
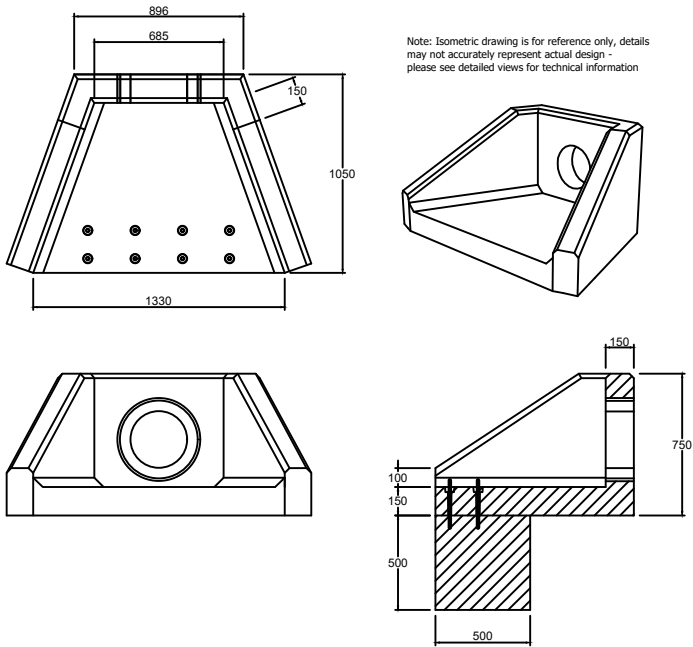


Sections through watercourse not needed as it is uniform throughout.

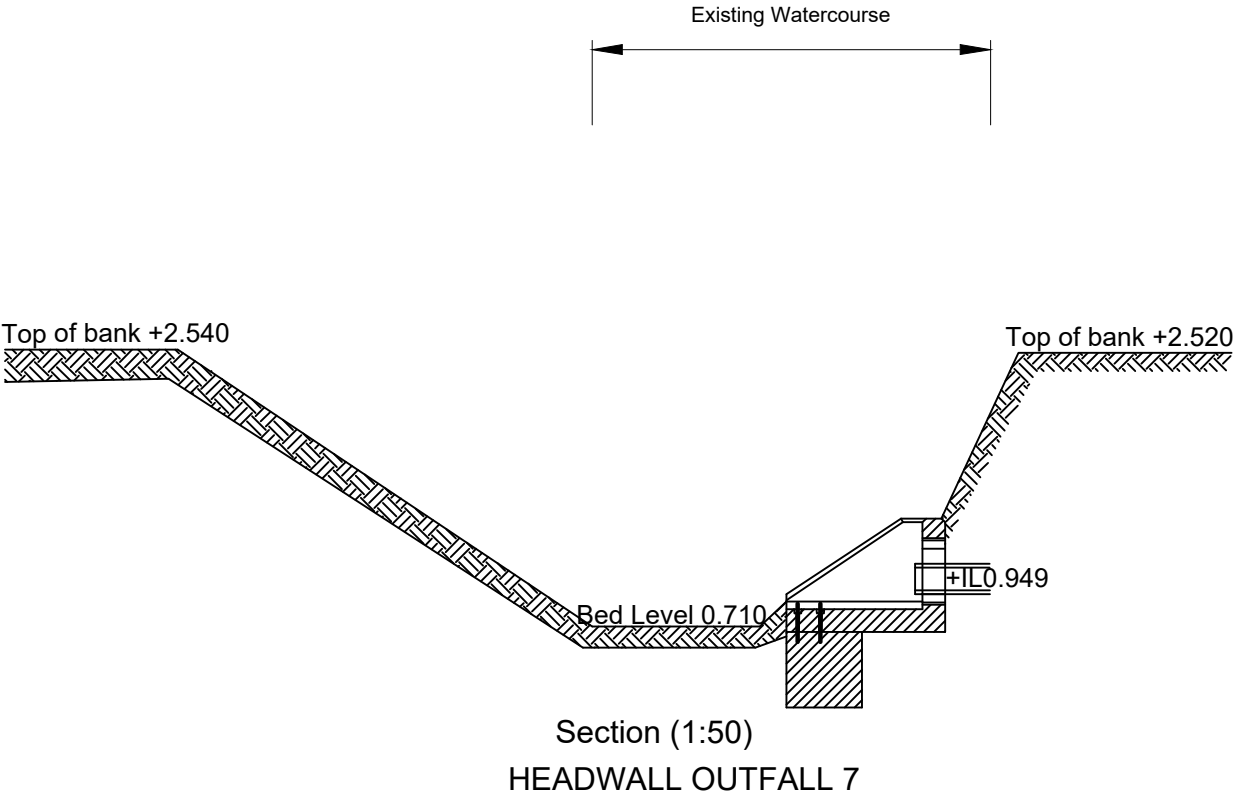

CIVIL / STRUCTURAL DESIGN RISK MANAGEMENT

Abnormal or unusual residual risks associated with the design outcomes shown on this drawing are:-

RSK LDE LTD has followed its Design Risk Management process for Hazard Elimination and Risk reduction in developing the designs shown on this drawing.
Abnormal or unusual residual risks may be shown above where it is considered that such risk may not normally be expected by competent persons engaged on work of this nature or type.

P2	25.07.23	Updated to Client comments	MG	MS	
Rev.	Date	Amendment	Drawn	Chkd.	Appd.

RSK

LAND & DEVELOPMENT ENGINEERING LTD

Spring Lodge
172 Chester Road
Helsby
Cheshire, WA6 0AR
United Kingdom

Tel: +44 (0) 1928 726006
Fax: +44 (0) 1928 725633
Email: lde@rsk.co.uk
Web: www.rsk.co.uk

Client

Allison Homes

Project Title

Moulton Chapel
Spalding

Status

DETAILED DESIGN

Drawing Title

Headwall Detail (Headwall 7)

Drawn	Date	Checked	Date	Approved	Date
LGS	JUN 23	MS	JUN 23		
Scale	1:50	Orig Size	A3	Dimensions	
Project No.	881565	Drawing File			
Drawing No.	40-19-07	Rev.	P2		