


CIVIL / STRUCTURAL DESIGN RISK MANAGEMENT

Abnormal or unusual residual risks associated with the design outcomes shown on this drawing are:-

RSK LDE LTD has followed its Design Risk Management process for Hazard Elimination and Risk reduction in developing the designs shown on this drawing.
Abnormal or unusual residual risks may be shown above where it is considered that such risk may not normally be expected by competent persons engaged on work of this nature or type.

Note

All private construction details are to be read in conjunction with manufacturers specifications

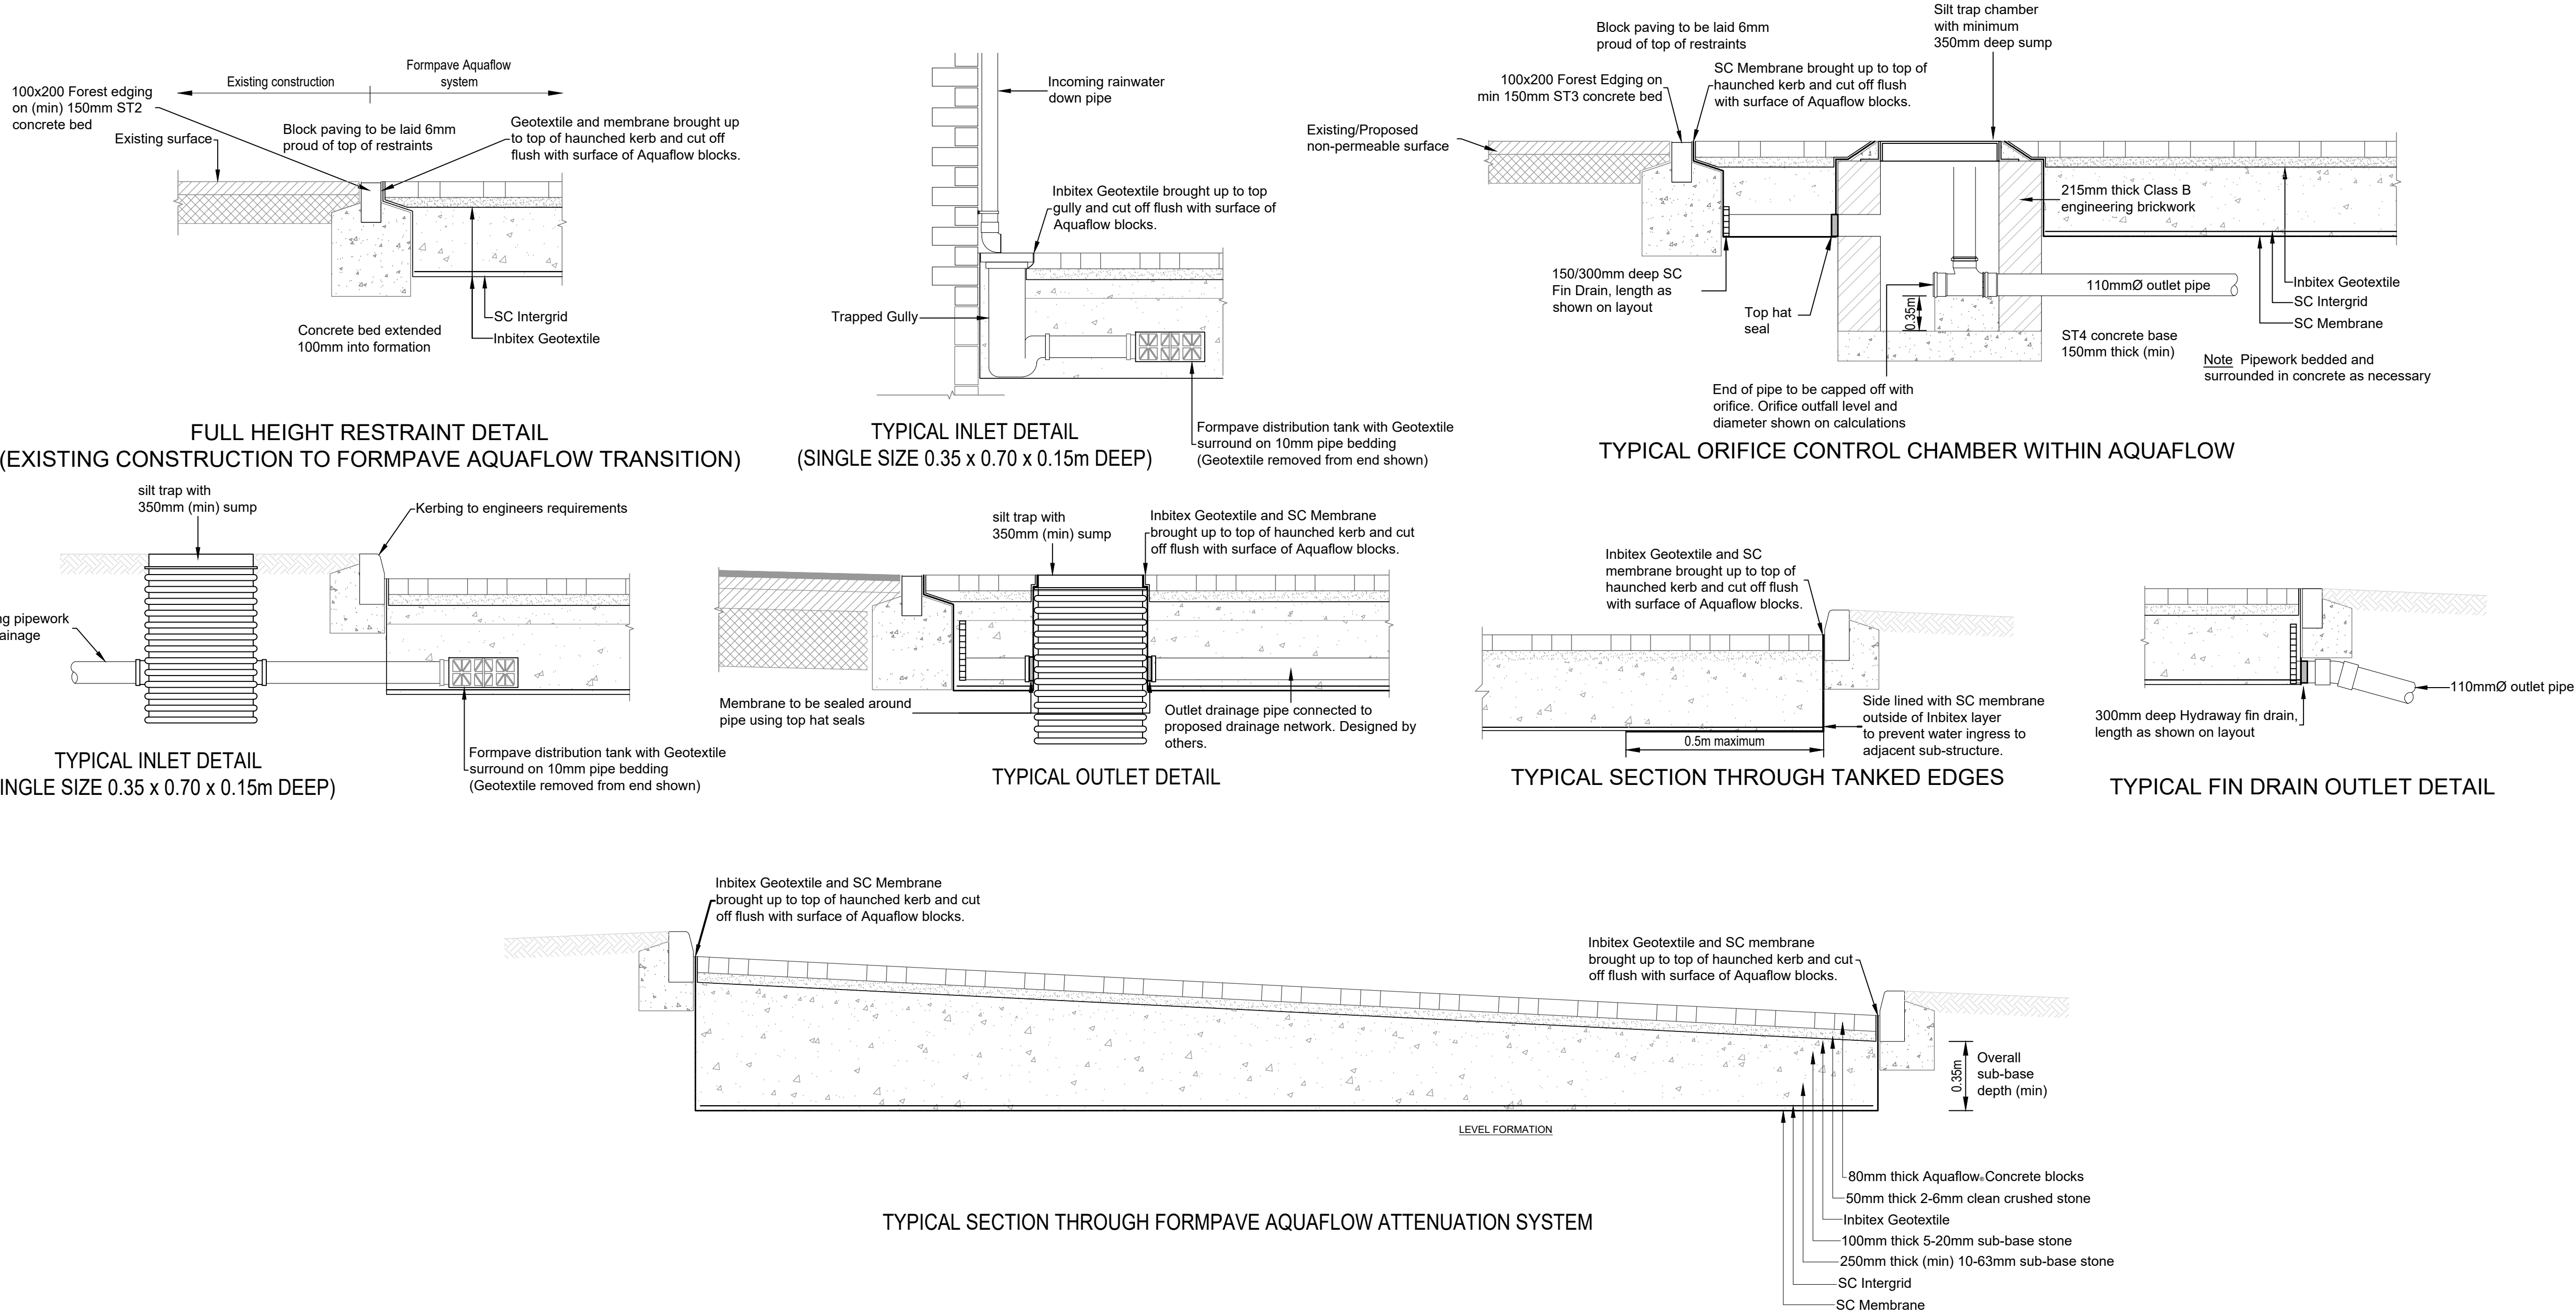

P2	25.07.23	Drawing updated to Client comments	MS		
P1	29.06.23	First Issue	LGS	MS	
Rev.	Date	Amendment	Drawn	Chkd.	Appd.

RSK

LAND & DEVELOPMENT ENGINEERING LTD

Spring Lodge

172 Chester Road

Hebsey

Cheshire, WA6 0AR

United Kingdom

Tel: +44 (0) 1928 726006

Fax: +44 (0) 1928 725633

Email: lde@rsk.co.uk

Web: www.rsk.co.uk

Client

Allison Homes

Project Title

Moulton Chapel
Spalding

Status

DETAILED DESIGN

Drawing Title

Private Construction Details
Sheet 1 of 2

Drawn	Date	Checked	Date	Approved	Date
LGS	JUN 23	MS	JUN 23		
Scale	Orig Size		Dimensions		
As Shown	A1				

Project No.
881565

Drawing File

Drawing No.
40-21-01

Rev.
P2