
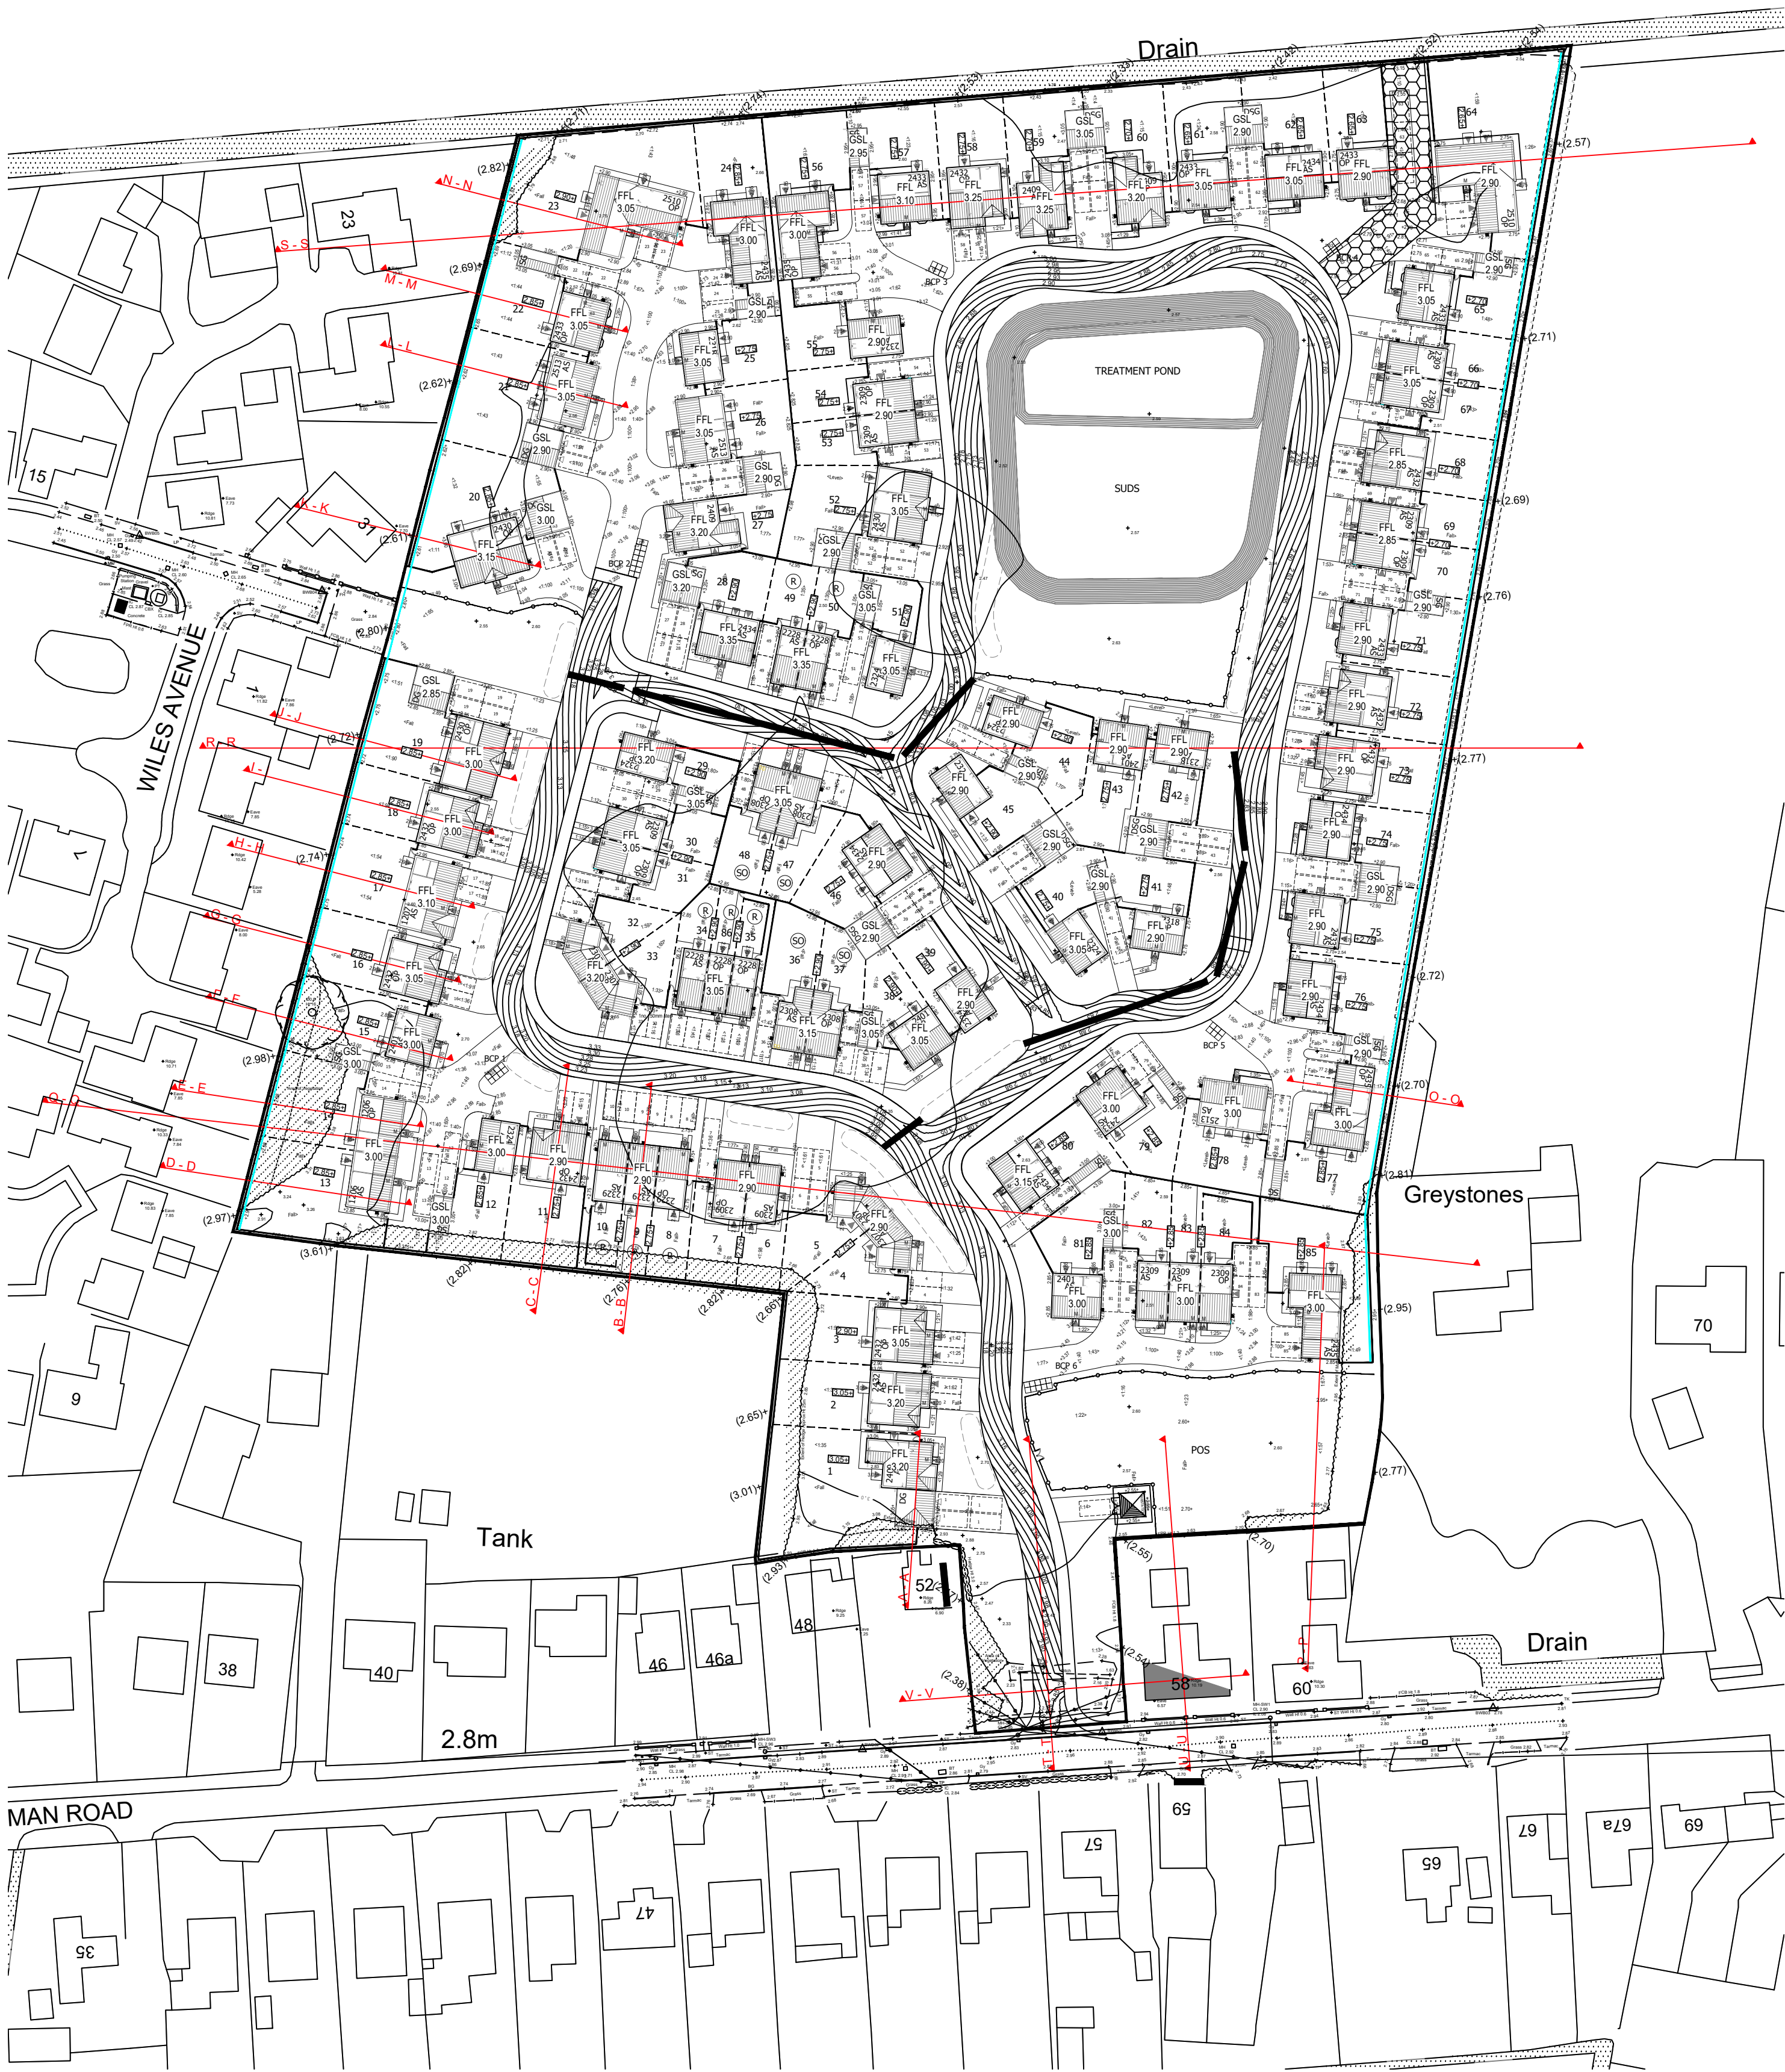


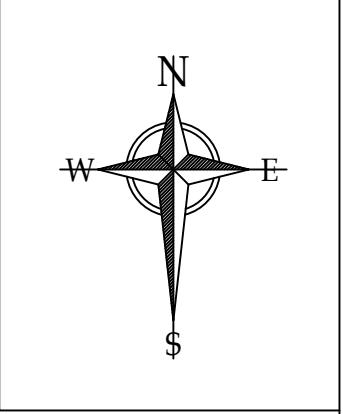

Legend:

Land Drain

ORIGINAL SIZE 1000M - THIS PRINT MAY BE REDUCED

NOTE: ALL DIMENSIONS, MATERIALS AND WORKMANSHIP IN ACCORDANCE WITH NHBC STANDARDS AND BUILDING REGULATIONS.
DO NOT SCALE FROM THIS DRAWING. ALL DIMENSIONS TO BE VERIFIED WITH THE TECHNICAL OFFICE.

J	31.08.23	Land drain shown to the eastern and western boundaries.	DOB
I	29.08.23	FFL corrected and garden levels added.	DOB
H	22.08.23	Road and External levels added from drawings 40-14-01 P7 & 40-14-02 P7	DEM
G	30.06.23	Levels updated across the whole site.	DEM
F	07.12.22	Sections U & V added at site entrance.	DEM
E	29.11.22	Levels amended further to plots 11-23 and retaining walls/steps removed. Land Drain shown on plan.	DEM
D	15.11.22	Levels amended to plots 13-23.	DEM
C	27.10.22	Site Wide Sections Added.	DEM
B	20.09.22	Hedges, trees, people and colour hatching added to section plans.	DEM
A	12.09.22	Additional plots added.	DEM

REVISION	DATE	DESCRIPTION	DRAWN
ALLISON HOMES ALLISON HOMES LARKFLEET HOUSE SOUTHFIELDS BUSINESS PARK BOURNE LINCOLNSHIRE PE10 0FF TEL: 01778 391550			

PROJECT

**ROMAN ROAD
MOULTON CHAPEL**

DRAWING TITLE

PLANNING SECTIONS

SCALE	DATE	DRAWN	APPROVED
NTS @ A1	02.08.22	DEM	-

DRAWING NO.	REVISION
L181/PLANSECTION/01	J